


Scale Bar (m)



Proposed Front Elevation

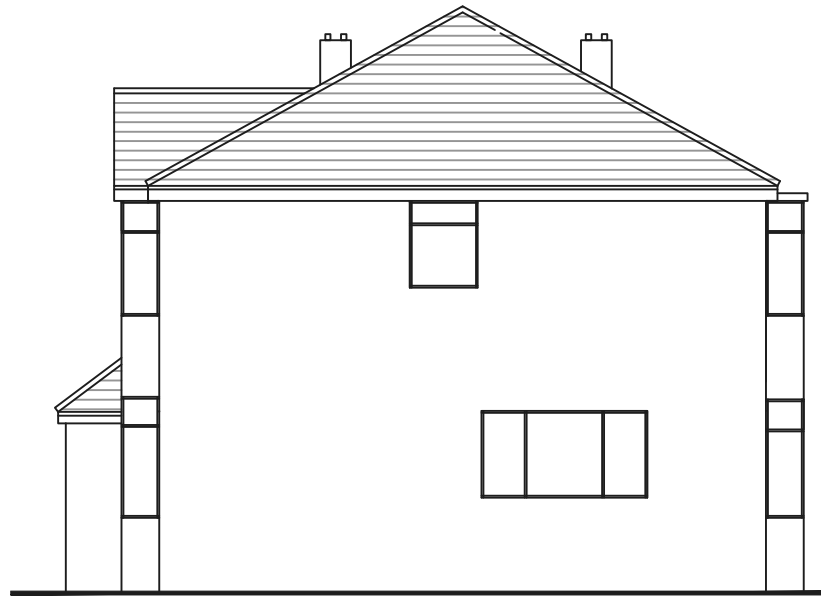

Proposed Side Elevation



Proposed Rear Elevation

Address

19 The Avenue, L36

Job Title

Single storey extension to side

Drawing title

Proposed Elevations

Chkd	Appvd	date Sep '22	scale 1:100 @ A3	drawn	rev
DRAWING No 004					