


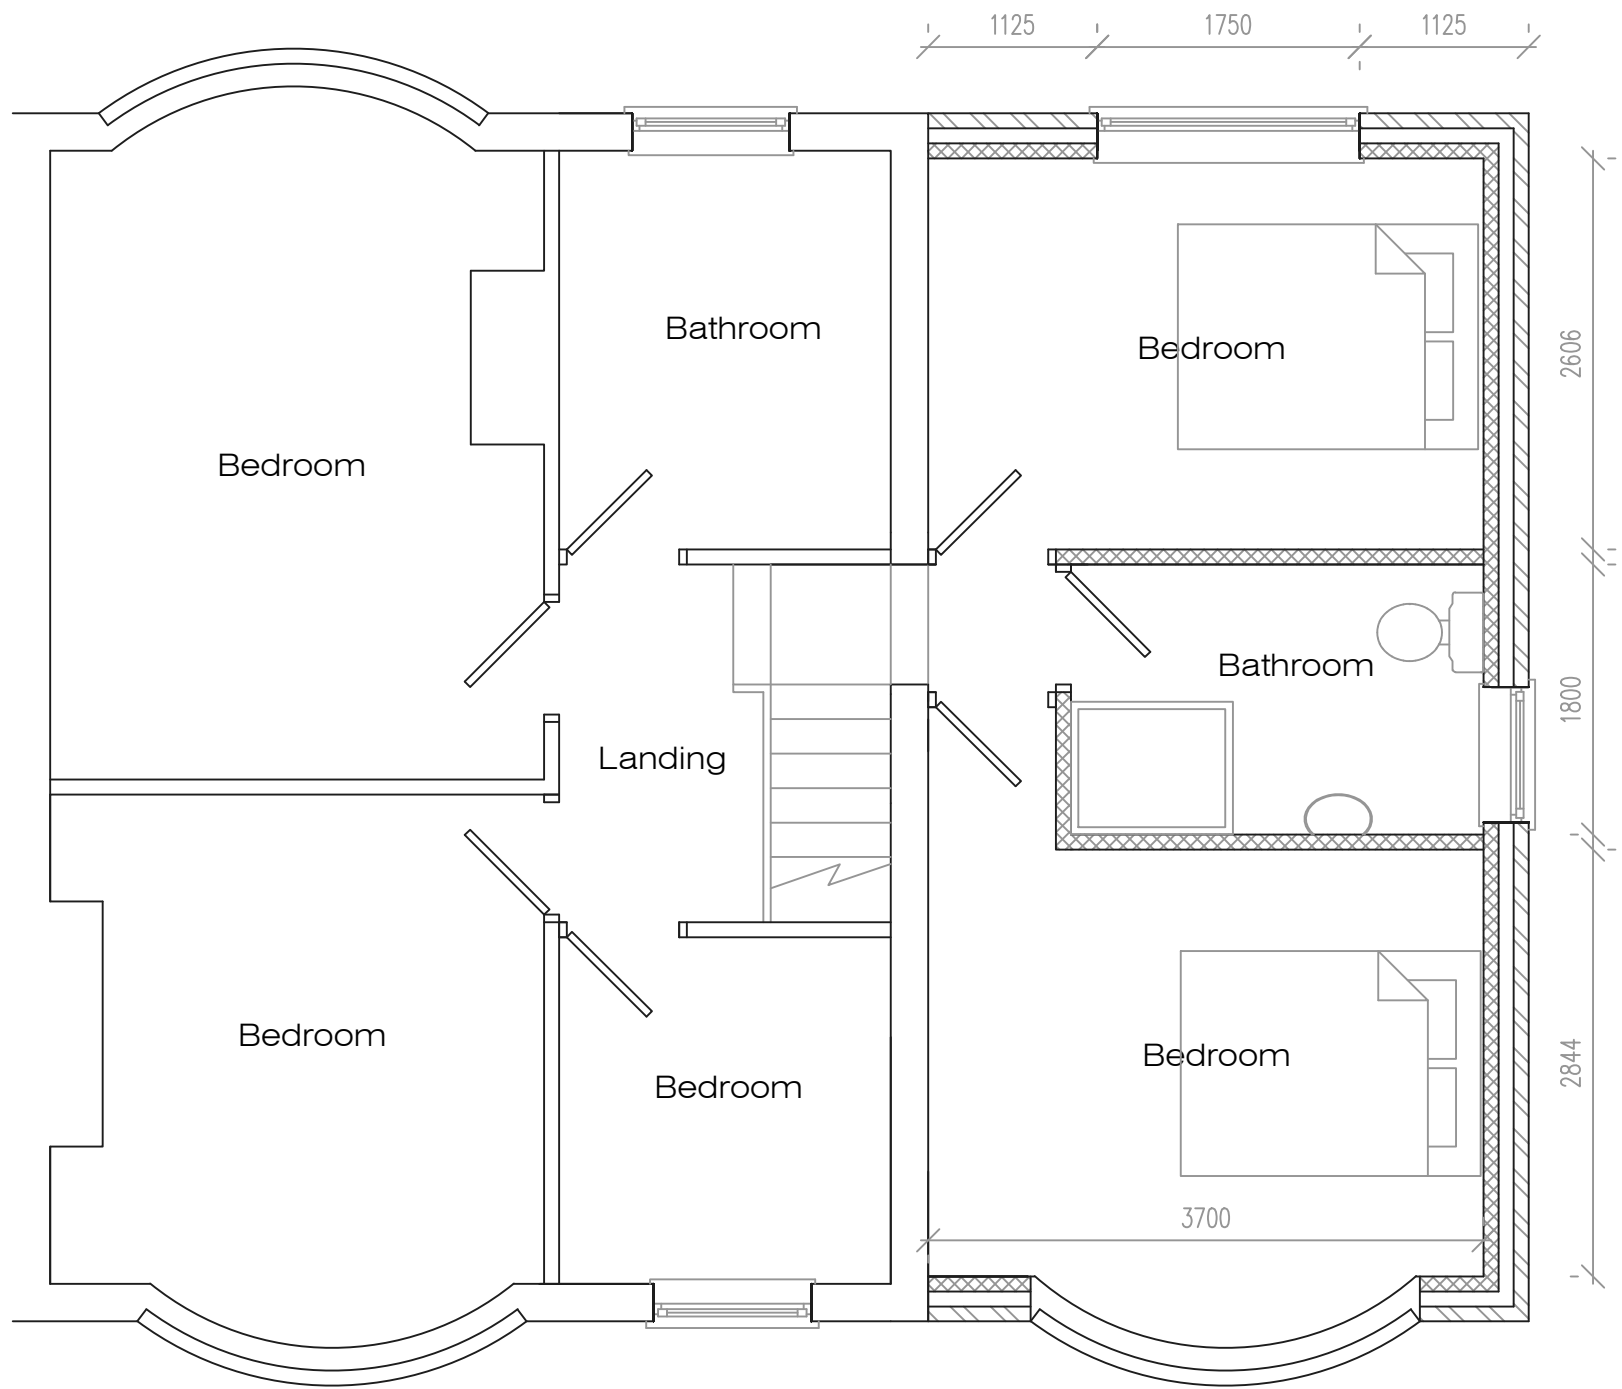

Proposed First Floor Plan

Address 19 The Avenue, L36				
Job Title Two storey extension to side				
Drawing title Proposed First				
Chkd	Appvd	date Sep '22	scale 1:50 @ A3	drawn
DRAWING No 003				rev