



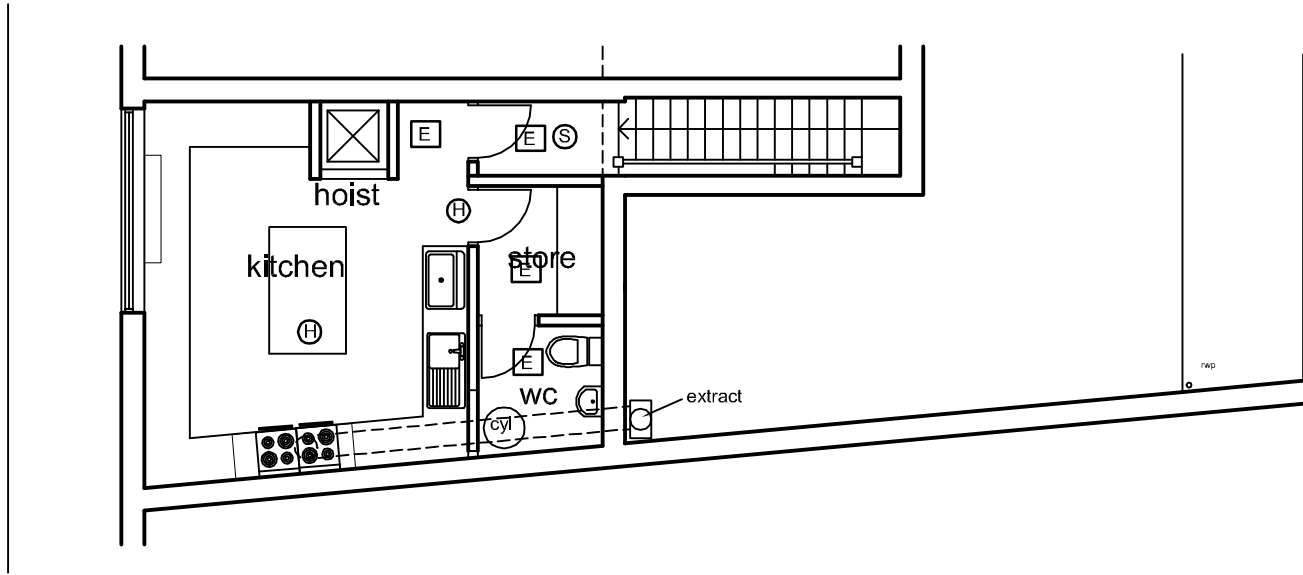

PROPOSED FIRST FLOOR

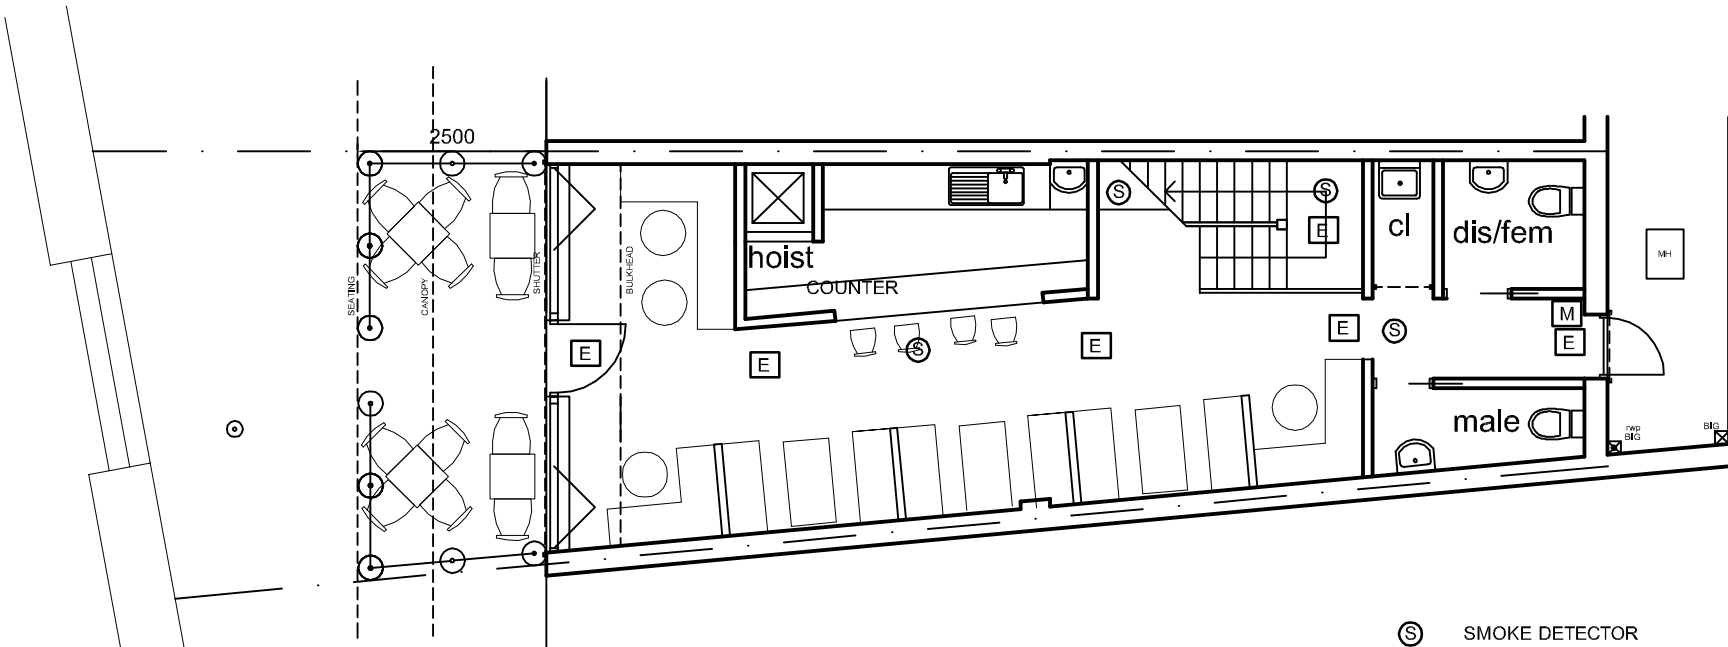


PROPOSED GROUND FLOOR

BOLERO FLIP TOP SQUARE TABLE
GK991 600X600X730(H)MM


BOLERO ALUMINIUM AND ASH CHAIRS
(PACK OF 4) U421 730MM STACKABLE

OUTSIDE SEATING CORDON.
ALUMINIUM & CANVAS 1100H

- Ⓢ SMOKE DETECTOR
- Ⓜ HEAT DETECTOR
- Ⓟ BREAK GLASS
- ⓔ EMERGENCY LIGHT
- Ⓜ MANUAL CALL POINT

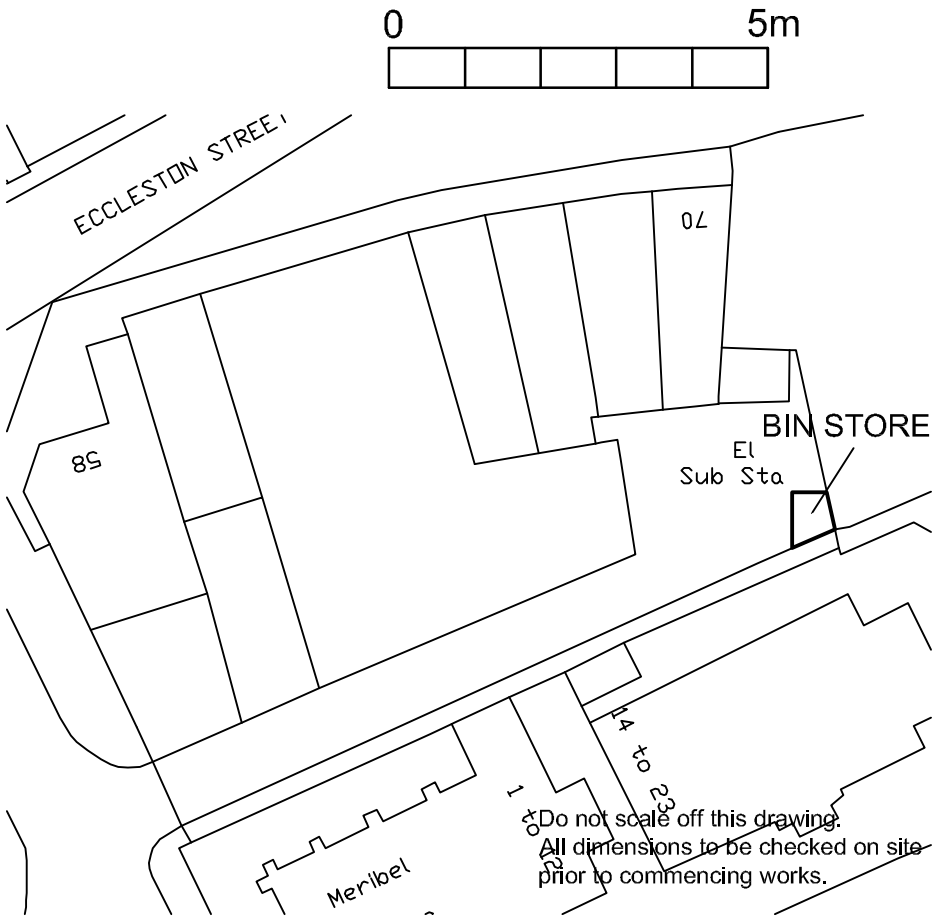

SITE PLAN 1:500

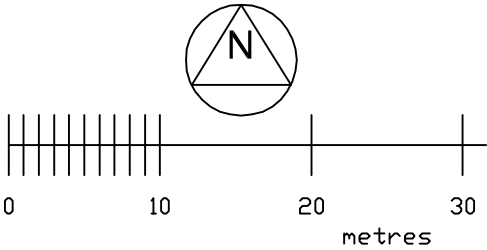

Do not scale off this drawing.
All dimensions to be checked on site
prior to commencing works.

Dimensions to suit overall existing
dimensions
Applicant to confirm boundary.
Drawings to be read in conjunction.
This drawing is for the purpose of
obtaining Local Authority approvals
only and may not contain a full
specification of the works.

Applicant should be aware that The
Party Wall Act may apply where
building work is on or near the
boundary.

REV D 28.2.22 OUTSIDE SEATING
REV C 25.2.22 OUTSIDE SEATING
REV B 30.12.21 OUTSIDE SEATING
REV A 26.10.21 EMERGENCY LIGHTING & DETECTORS
©HOGAN

JOB. 64 ECCLESTON STREET PRESCOT	
TITLE. PROPOSED PLANS	
HoganDrawingShop 61 BOXDALE ROAD LIVERPOOL L18 5EN 0151 733 9314	
DWG. NO. 1484-04	REV. NO. D
SCALE 1/100	DATE JUL21