


This drawing is the copyright of WD Architects and may not be reproduced in any form without prior written consent. Issue of this drawing does not impart any real or implied copyright licence.

This drawing must be read in conjunction with all associated architect's, consultants', sub-contractors', specialists' drawings and specifications.

Do not scale from this drawing.

Notes:

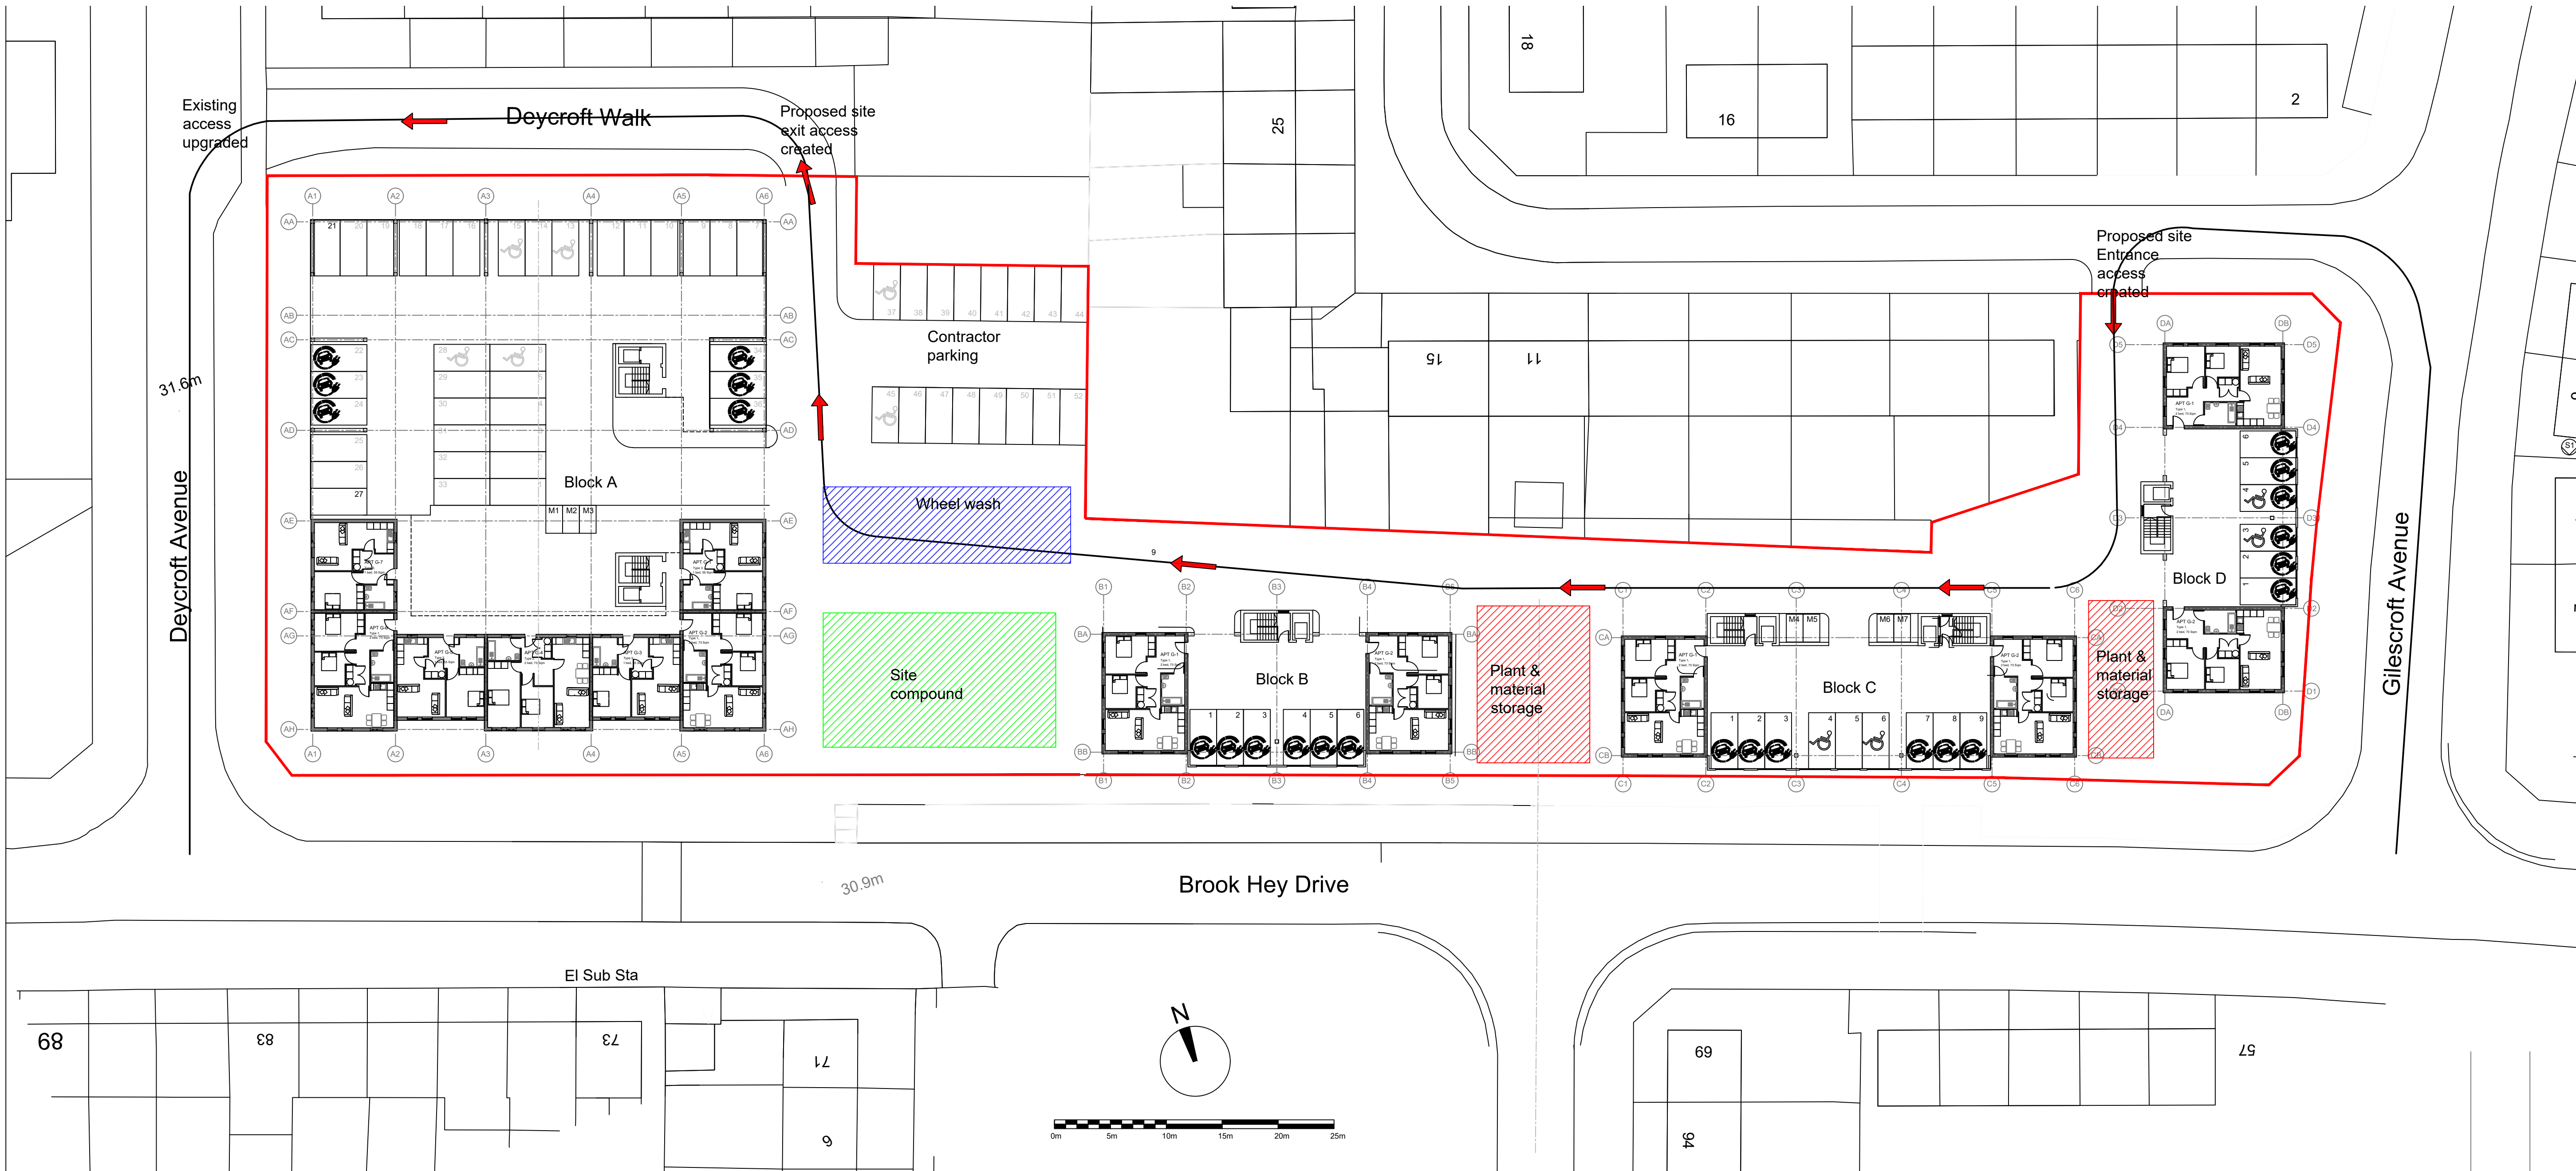

- 05/01/26 Originated

Ref	Date	Notes
REVISIONS		

DRAWING NUMBER	REVISION
593-P-11	-

DRAWING STATUS	AUTHOR
Planning Application	FW

SCALE
1:300 @ A1

DRAWING TITLE
Site plan Showing site compounds and wheel wash

JOB TITLE
Brook Hey Development

Kirkby, Liverpool

WD Architects
Atlantic House 143 Sefton Street Liverpool L8 5SN
0151 332 0120 info@wrooltdesign.co.uk wrooltdesign.co.uk