


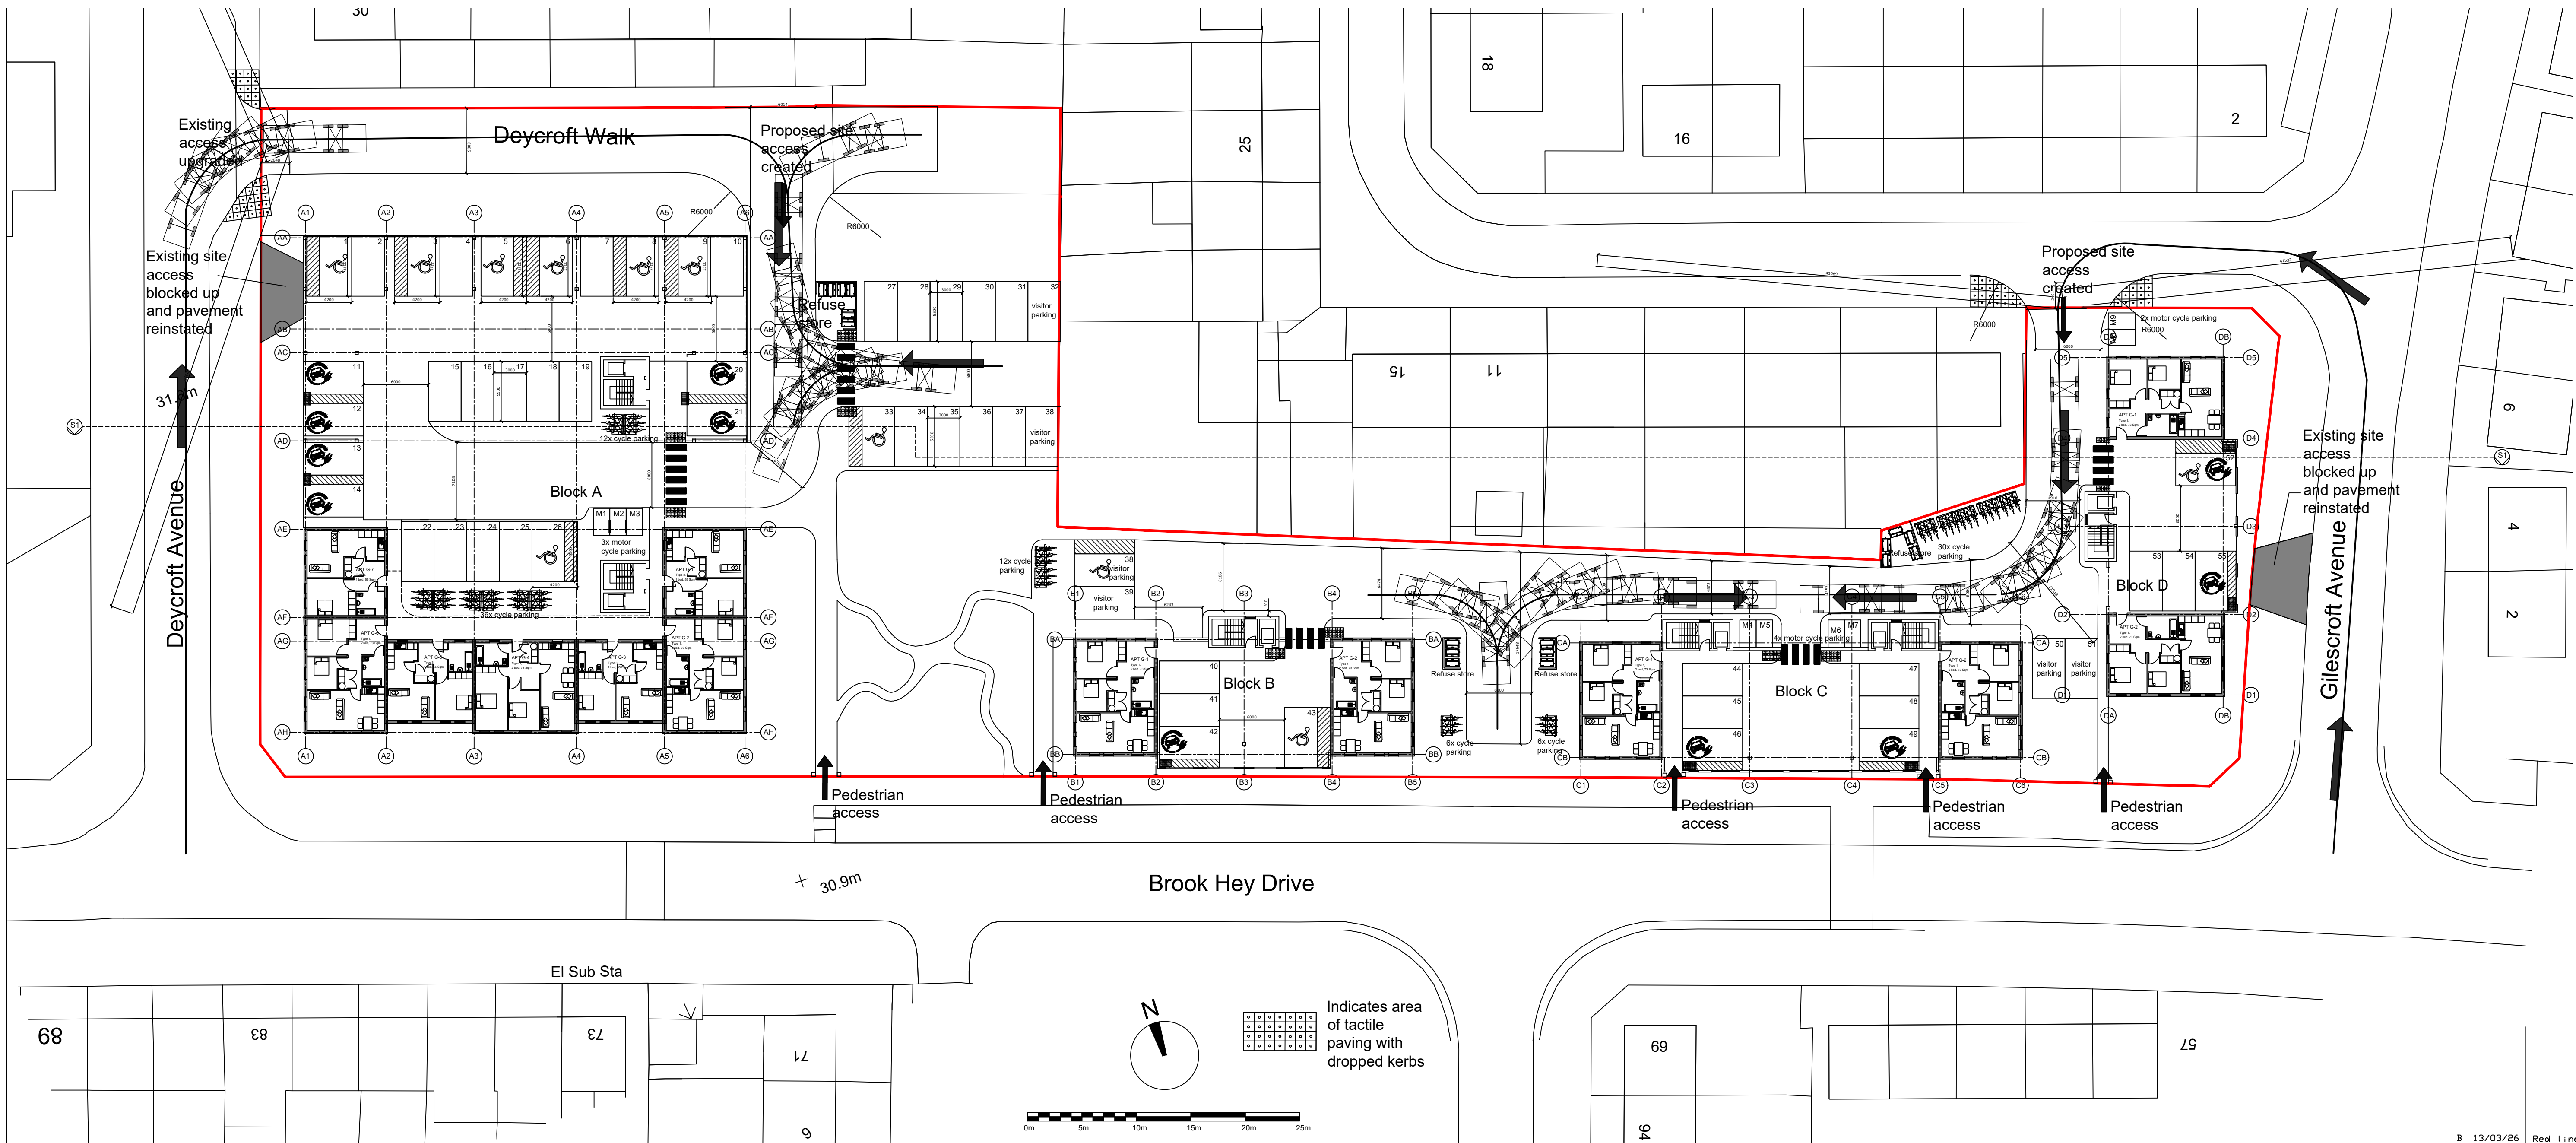

Parking provision: 3m x 5.5m

55 car parking spaces 3.0m x 5.5m (DDA spaces 4.2m x 5.5m)
of which:
10 x DDA spaces
11 x electric charging points
6 x Visitor parking

9x motor cycle spaces
102 x Bicycle spaces

Refuse storage areas shown on plan

Pedestrian access shown on plan

Visibility plays, tactile paving and dropped kerbs shown on plan

B 13/03/26 Red line amended
- 05/01/26 Originated

Ref Date Notes
REVISIONS

DRAWING NUMBER
593-P-10
REVISION
B

DRAWING STATUS
Planning Application
AUTHOR
FW
SCALE
1:300 @ A1

DRAWING TITLE
Site plan
Showing parking and
vehicle tracking

JOB TITLE
Brook Hey Development
Kirkby, Liverpool

WD
Architects
Atlantic House
143 Sefton Street
Liverpool L8 5SN
0151 332 0120
info@wrooltdesign.co.uk
wrooltdesign.co.uk