



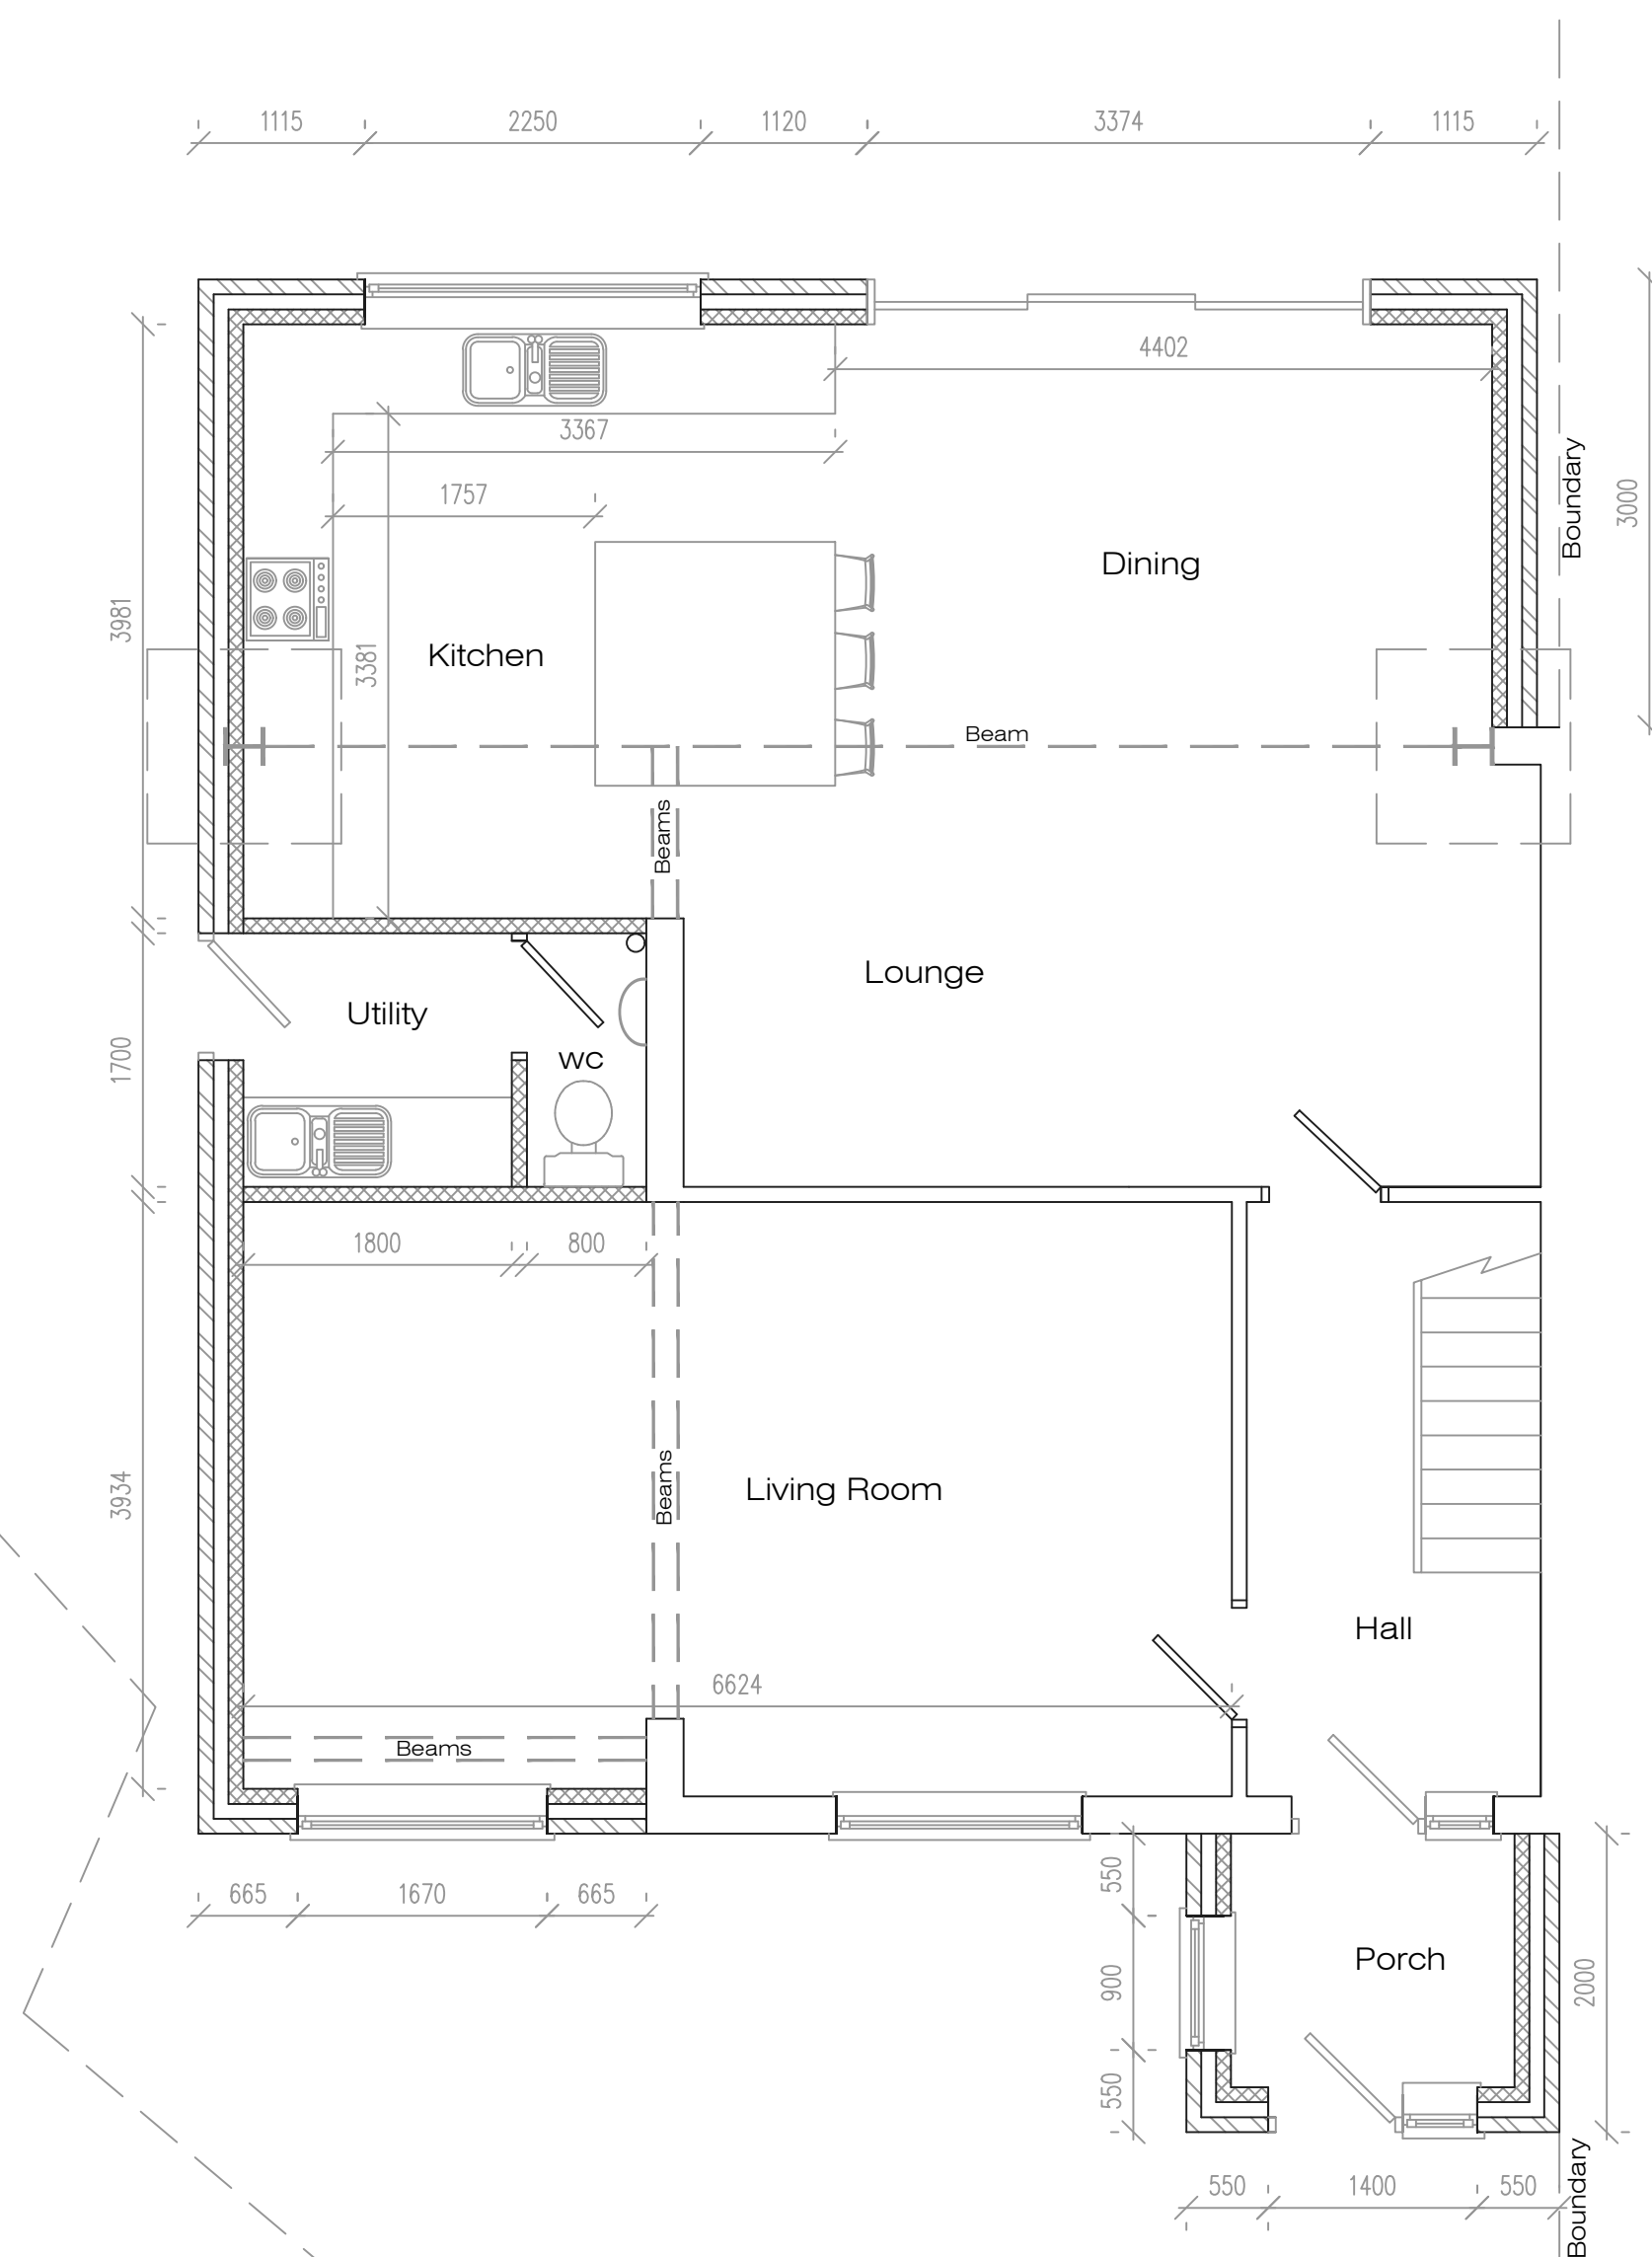

Proposed Ground Floor Plan

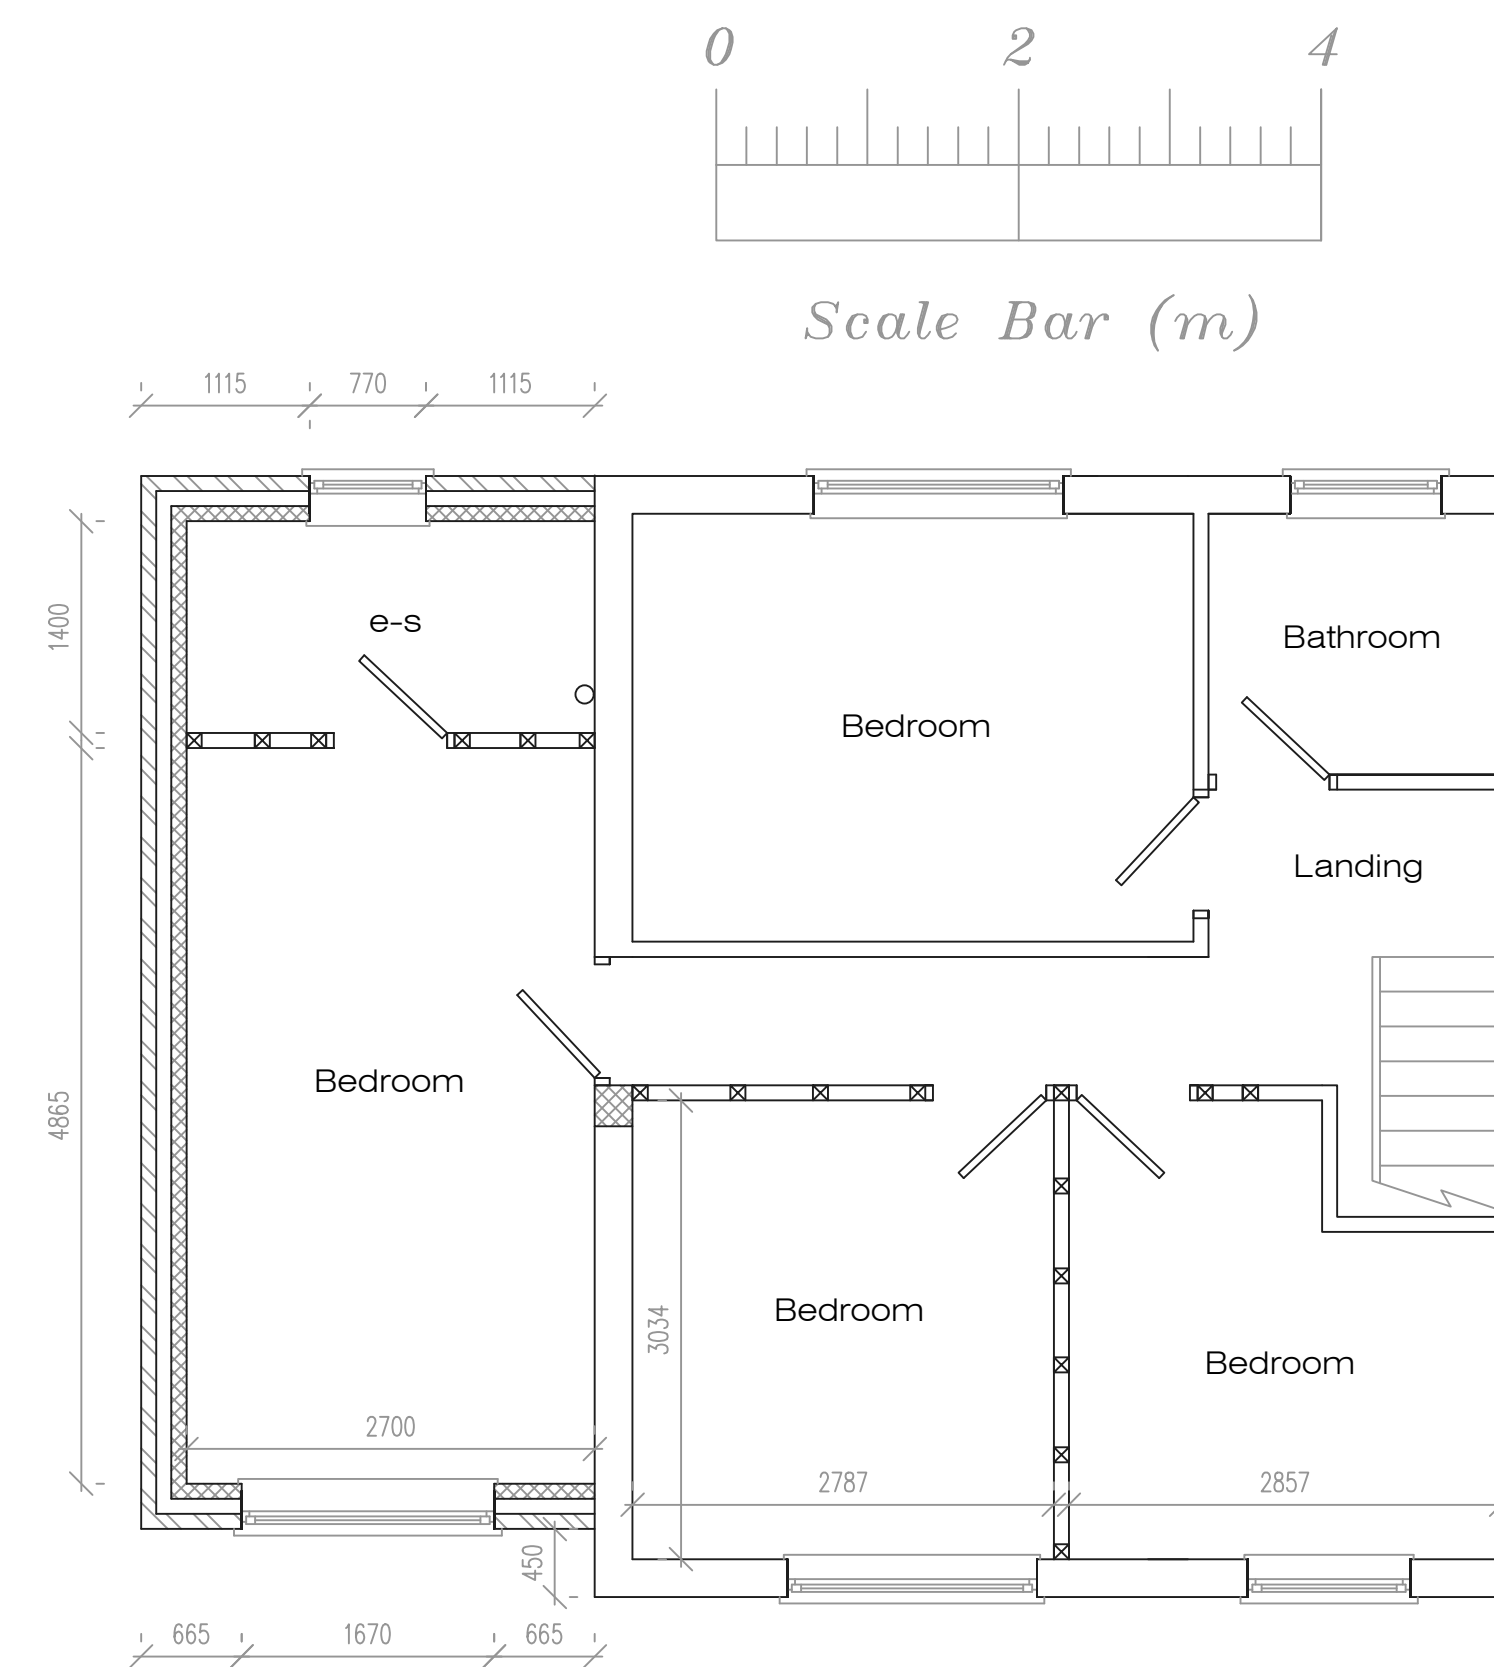

Proposed First Floor Plan

Address				
32 Greenfield Drive, L36				
Job Title				
Two storey side and single storey rear extension with porch to front				
Drawing title				
Proposed Plans				
Chkd	Appvd	date	scale	Dwg No.
		March '26	1:50/1:100 @ A1	002