



38m

386147


386100

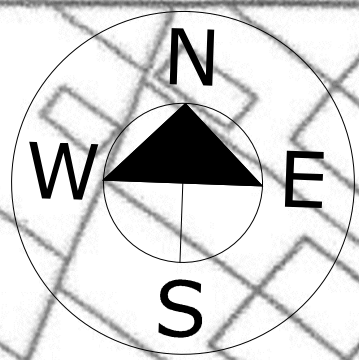

TOTNES AVENUE

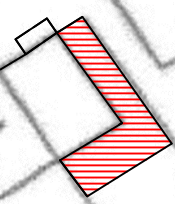

SITE PLAN Scale 1:500

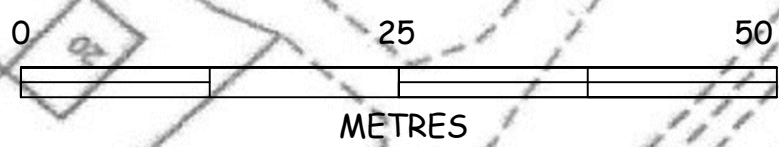

18, TOTNES AVENUE,  
HALEWOOD, L26 7AD  
Drg No 05