



Key
--- Site Boundary

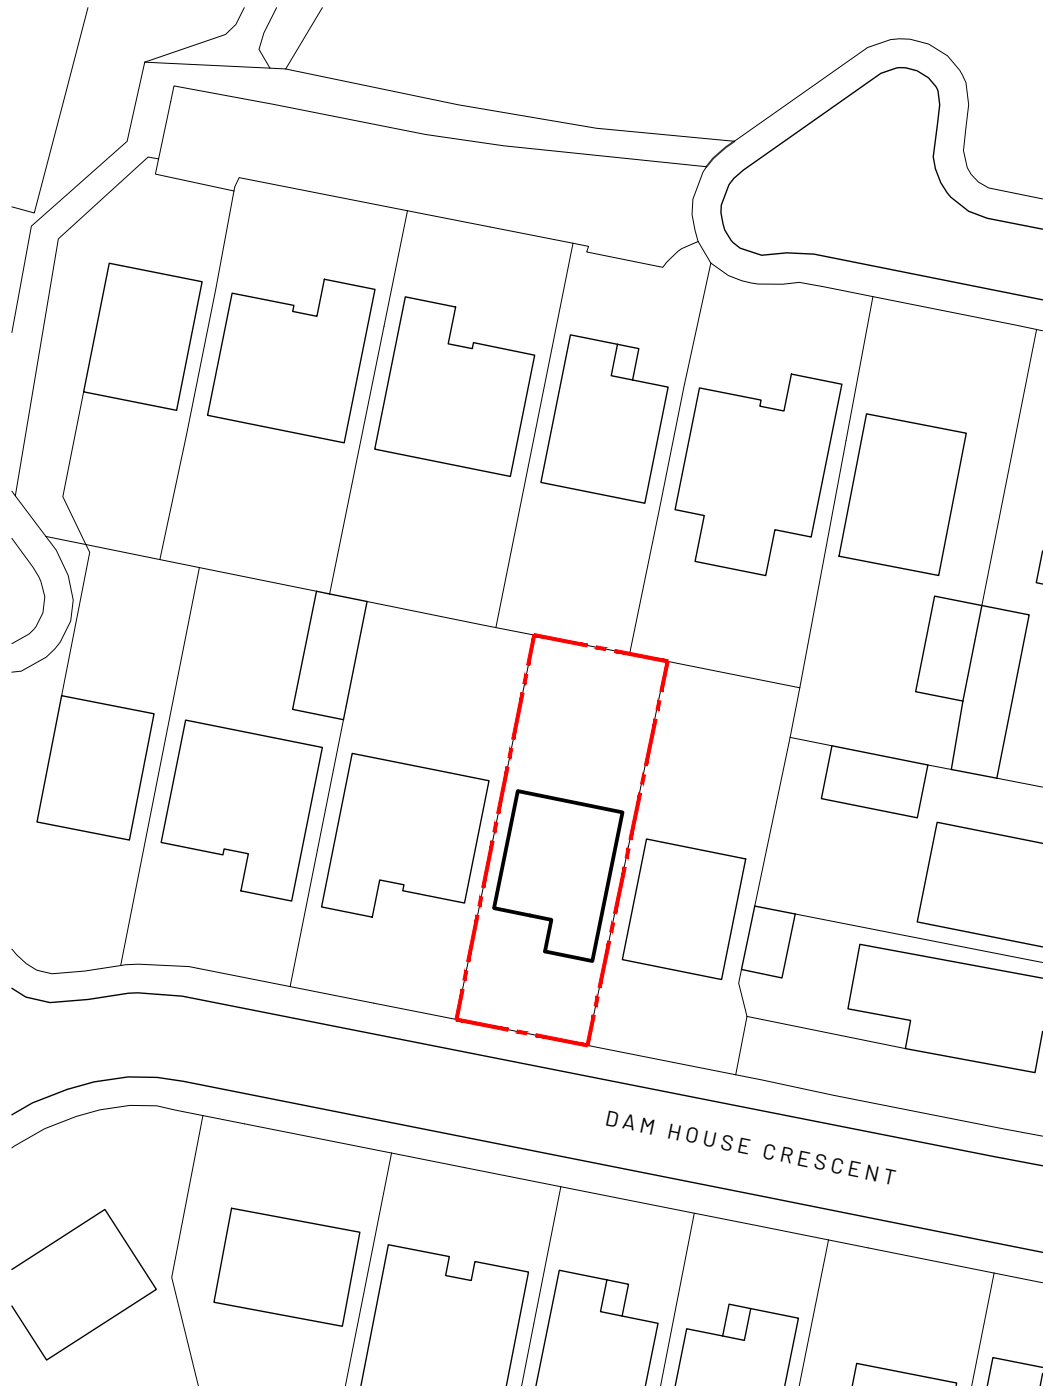


EXISTING

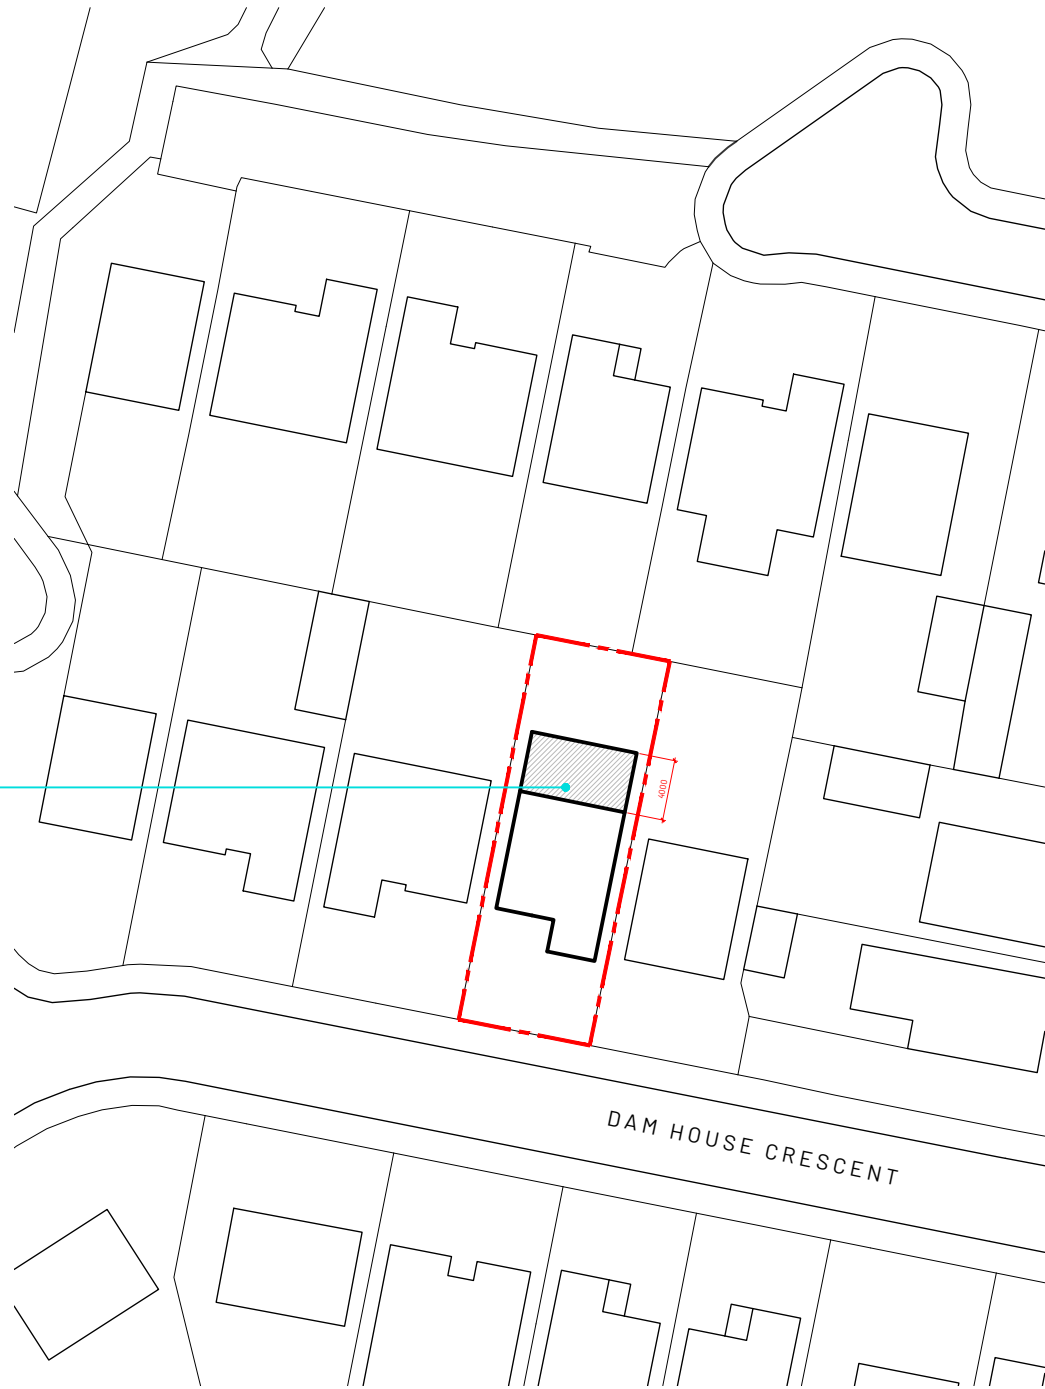

PROPOSED

notes:
1. Drawing to be used for the status indicated only
2. All dimensions and setting out shall be checked and confirmed and any discrepancies to be reported to the Designer prior to commencement of any work
3. All work and materials to be in accordance with current statutory legislation, relevant codes of practice and British Standards
4. Drawing to be read in accordance with relevant consultants and sub-contractors drawings and specifications
5. This drawing is the property of the Designer and is not to be used in whole or in part without written consent

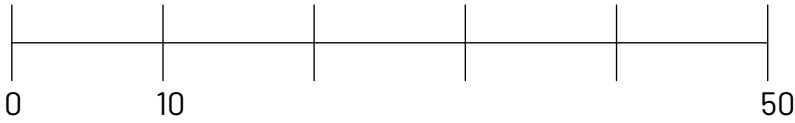

SCALE BAR 1:500

no.	revision	date
-	First issue	24/11/07
A	Revised issue for planning	24/11/14
Various amendments highlighted in colour for clarity		

project:
99 Dam House Cresent
Liverpool
L36 9WD

scale: 1:500
sheet: A3
date: November 2024

title:
Existing & Proposed Site Plan

drawing status:
Planning

drawing no: 546 - PL - 050
rev: A

