



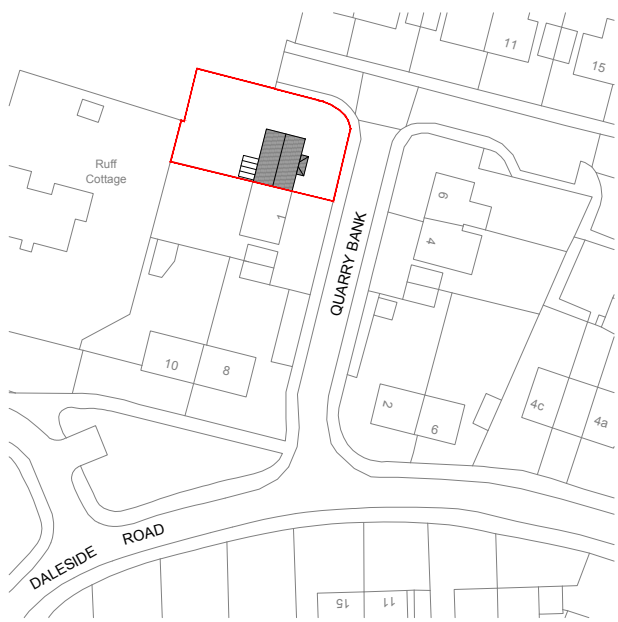


EXISTING SITE LOCATION PLAN | SCALE 1:1250

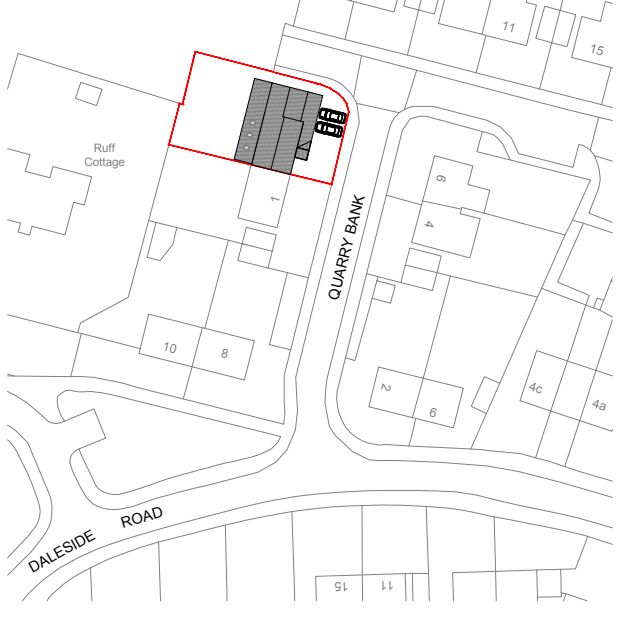

PROPOSED SITE LOCATION PLAN | SCALE 1:1250



STATUS PLANNING	© Copyright of PM DESIGNS®. All rights reserved. ALL dimensions are in millimetres unless stated otherwise. ALL dimensions must be checked on site prior to construction and any discrepancies reported to the architect. Work is subject to change following detailed design.			
	RevNo	Revision note	Date	Signature
				Checked

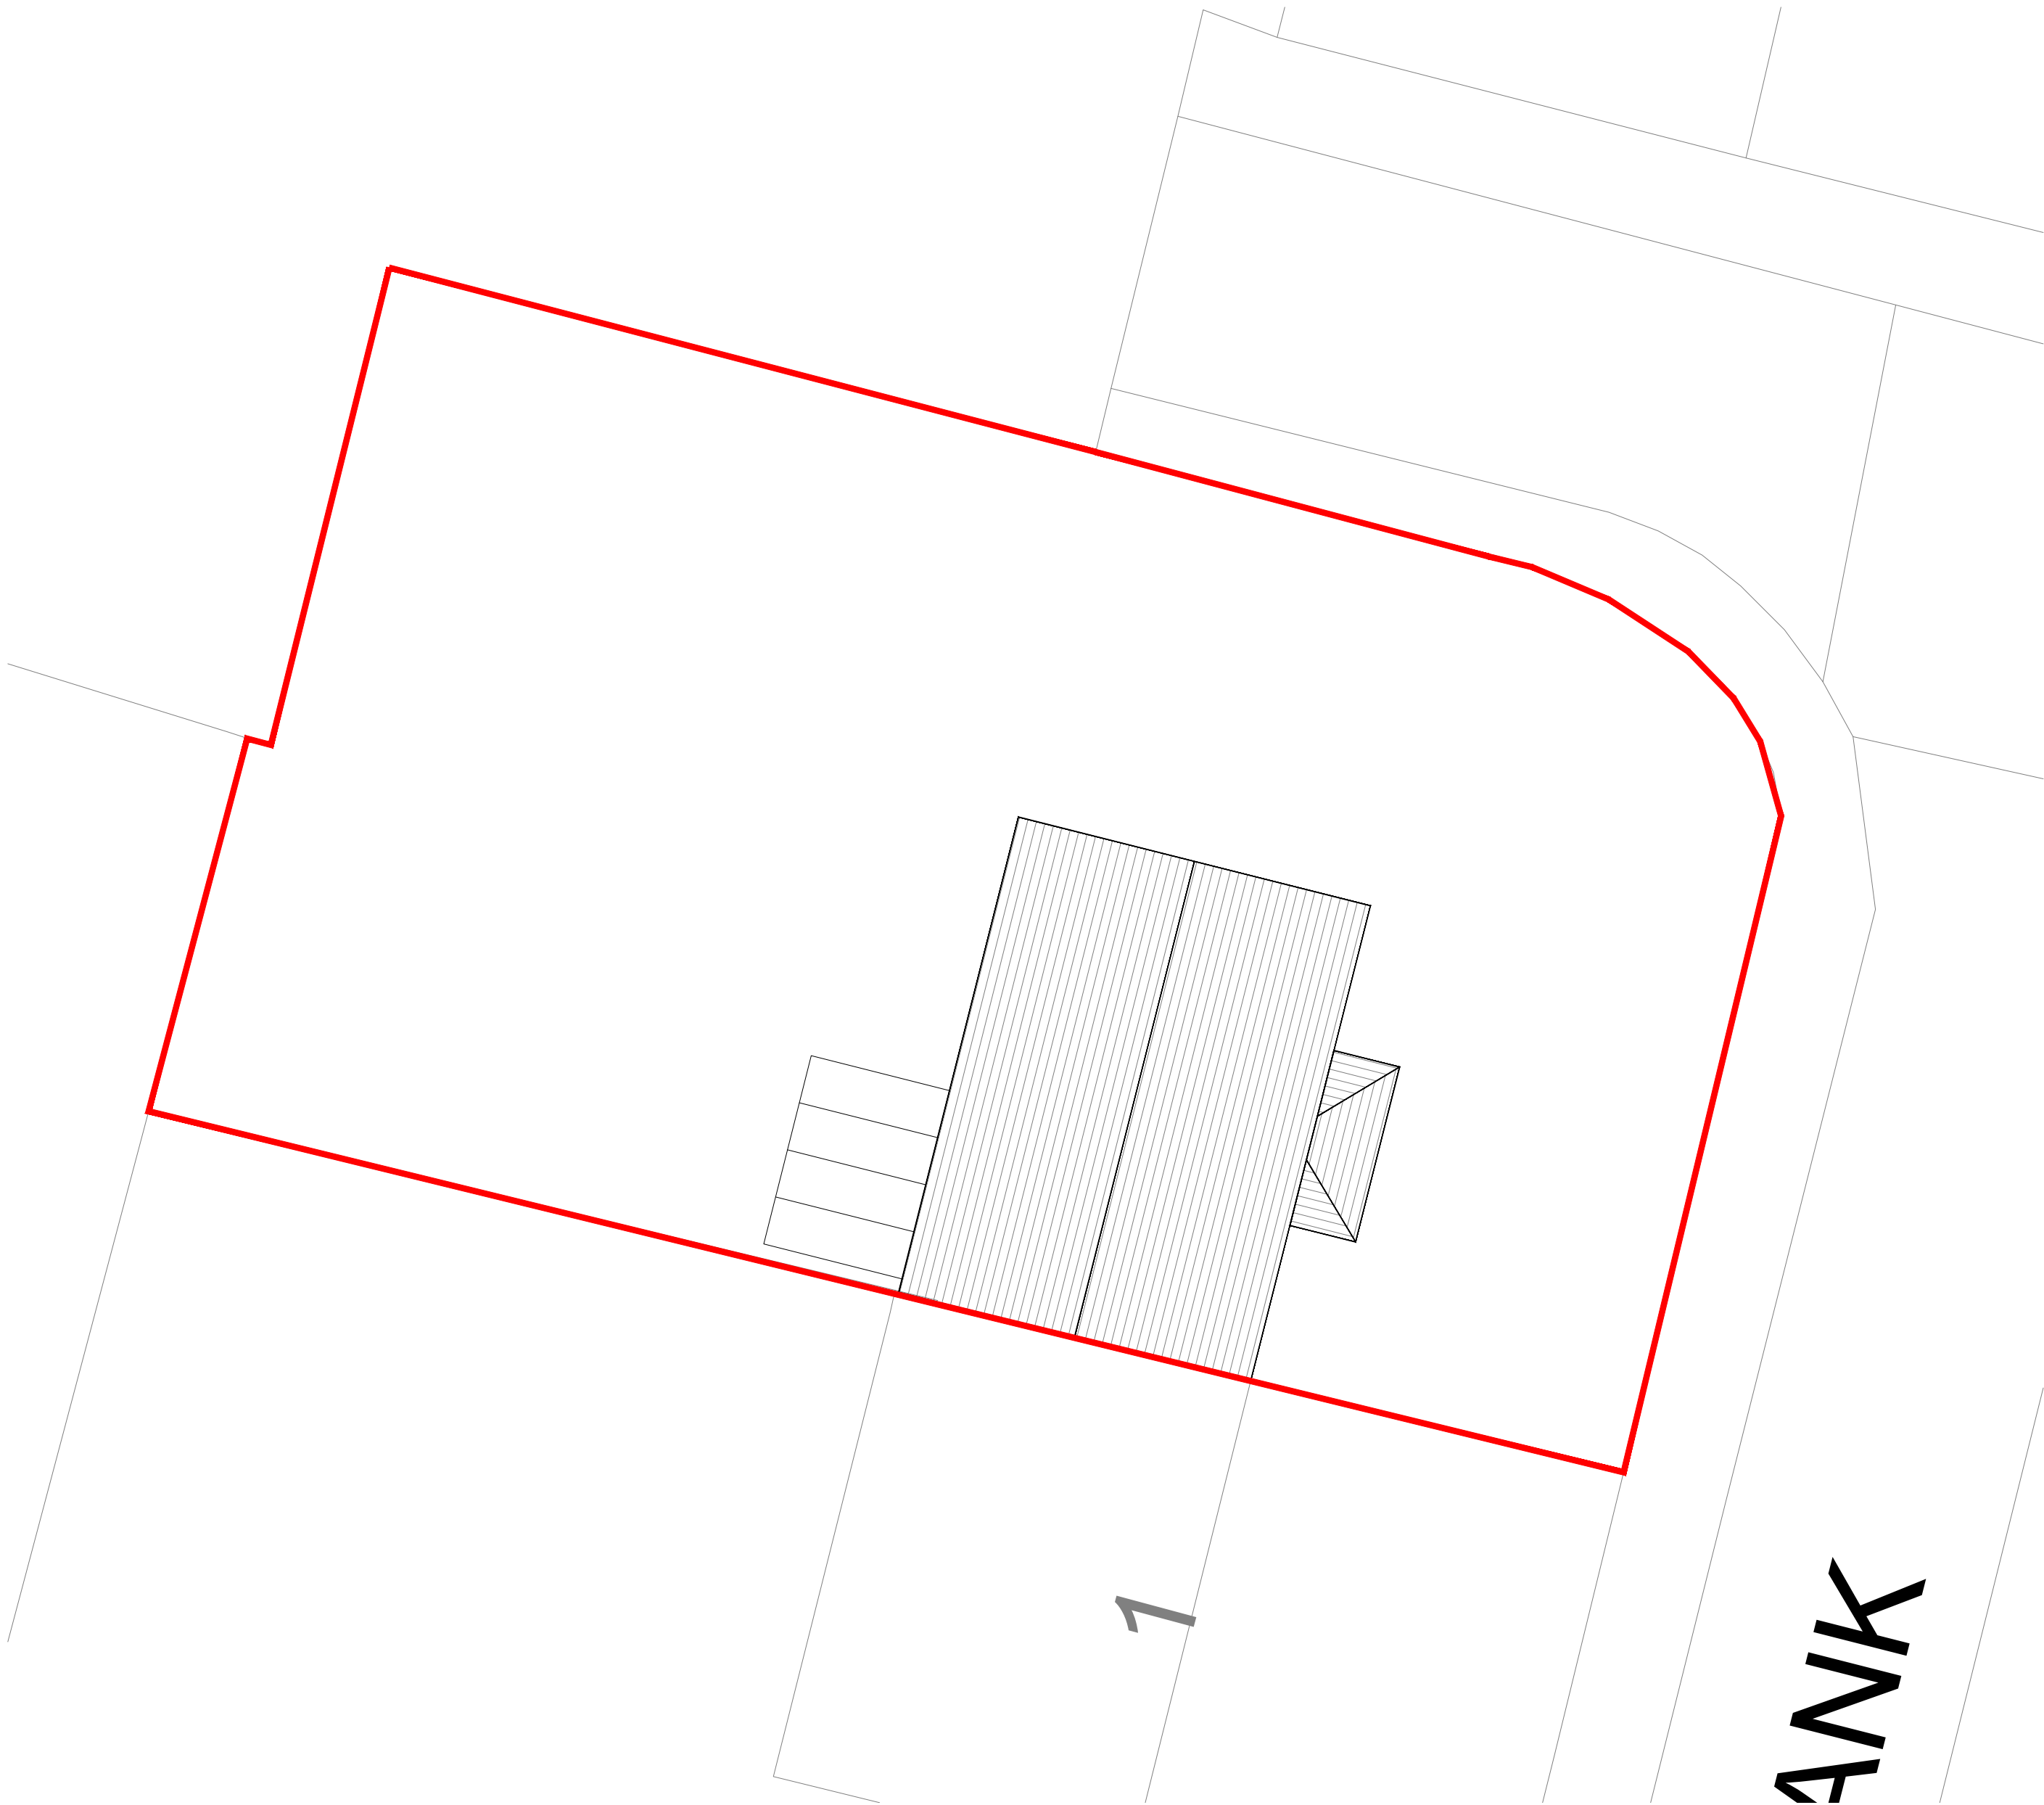

EXISTING SITE PLAN | SCALE 1:100



PROPOSED SITE PLAN | SCALE 1:100

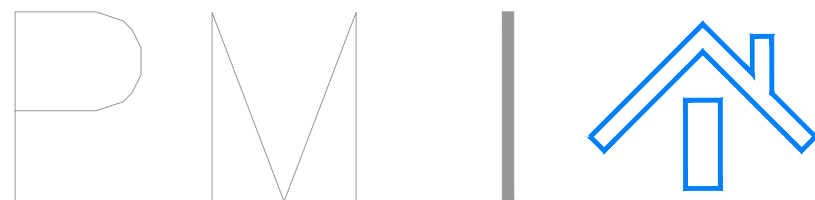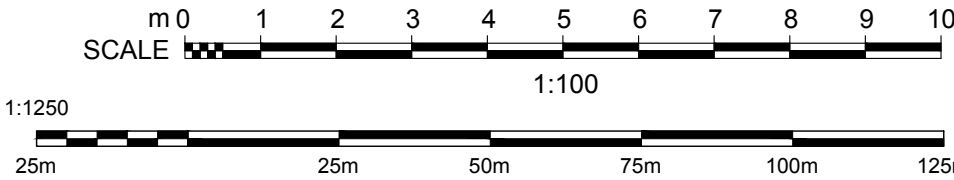

PARLE MAGUIRE DESIGNS

PROJECT: 3 QUARRY BANK
KIRKBY
L33 8YB

CLIENT: MR MCGRATH

Drawing Title
EXISTING AND PROPOSED SITE AND LOCATION
PLANS

Drawing No.
A100

Date:
MAY 2024

Scale:
VARIES @ A1

Revision:
-

Issue:
PLANNING STATUS