






FRONT ELEVATION

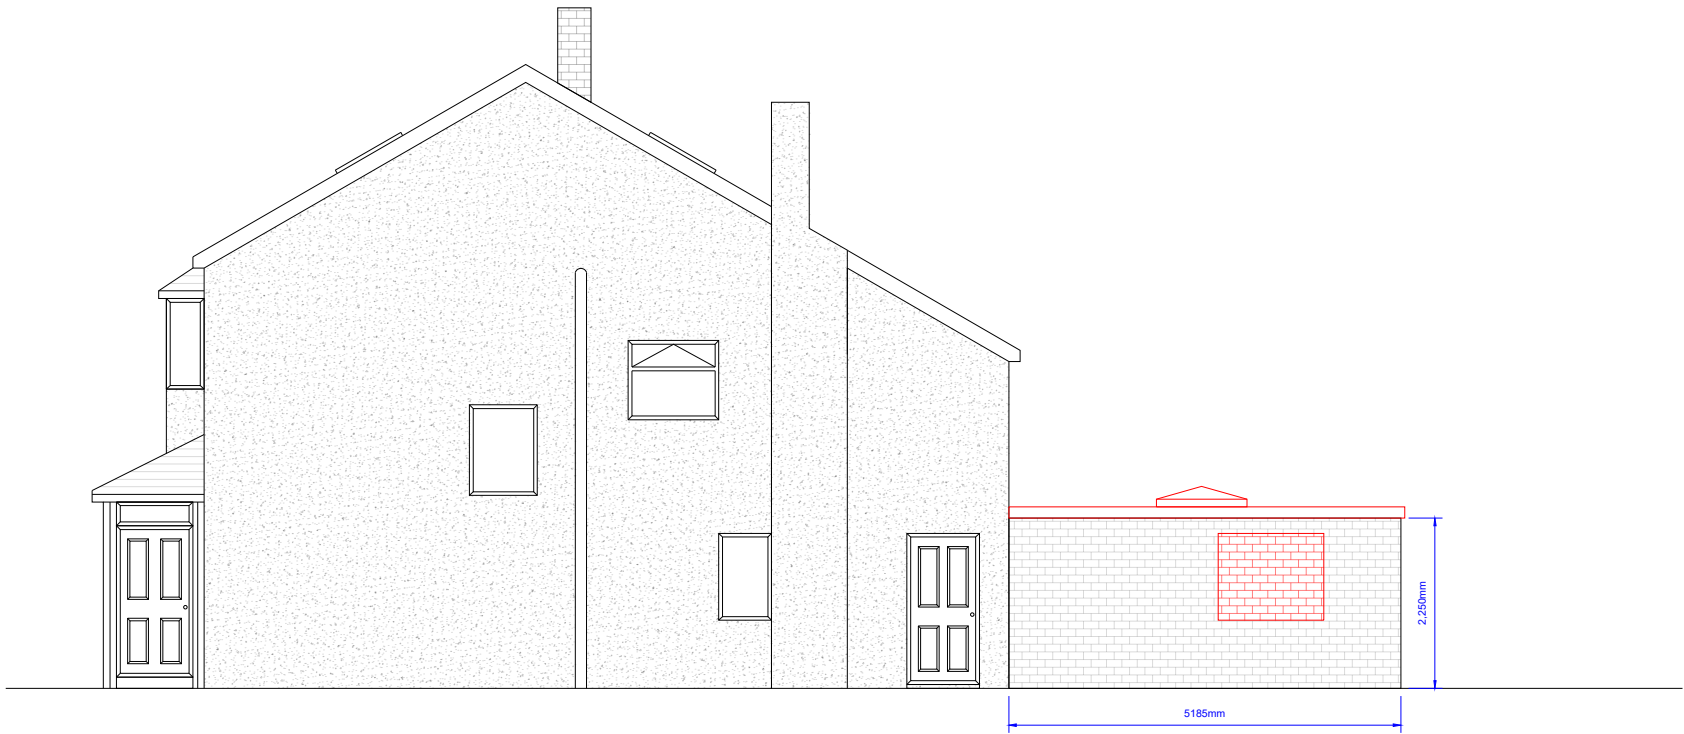


SIDE ELEVATION

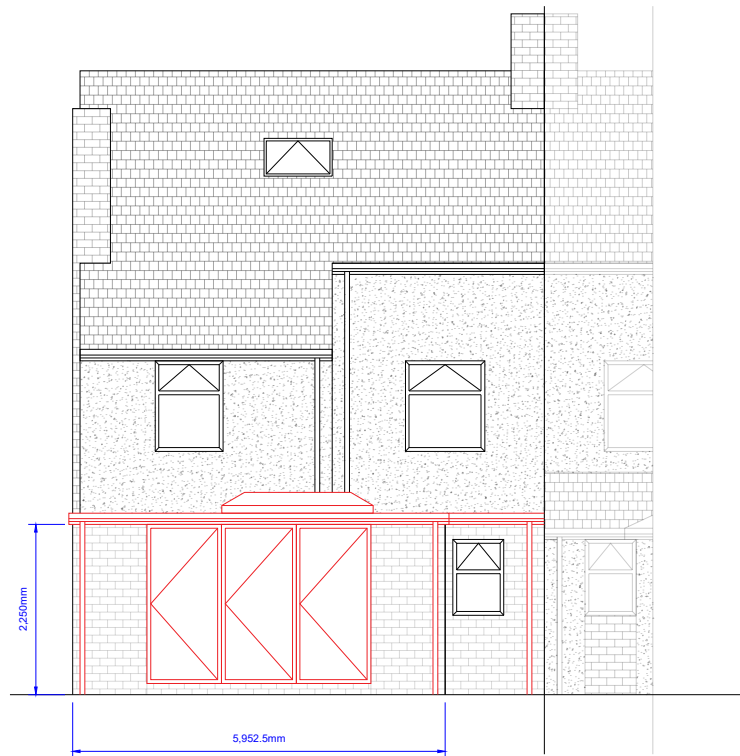

REAR ELEVATION

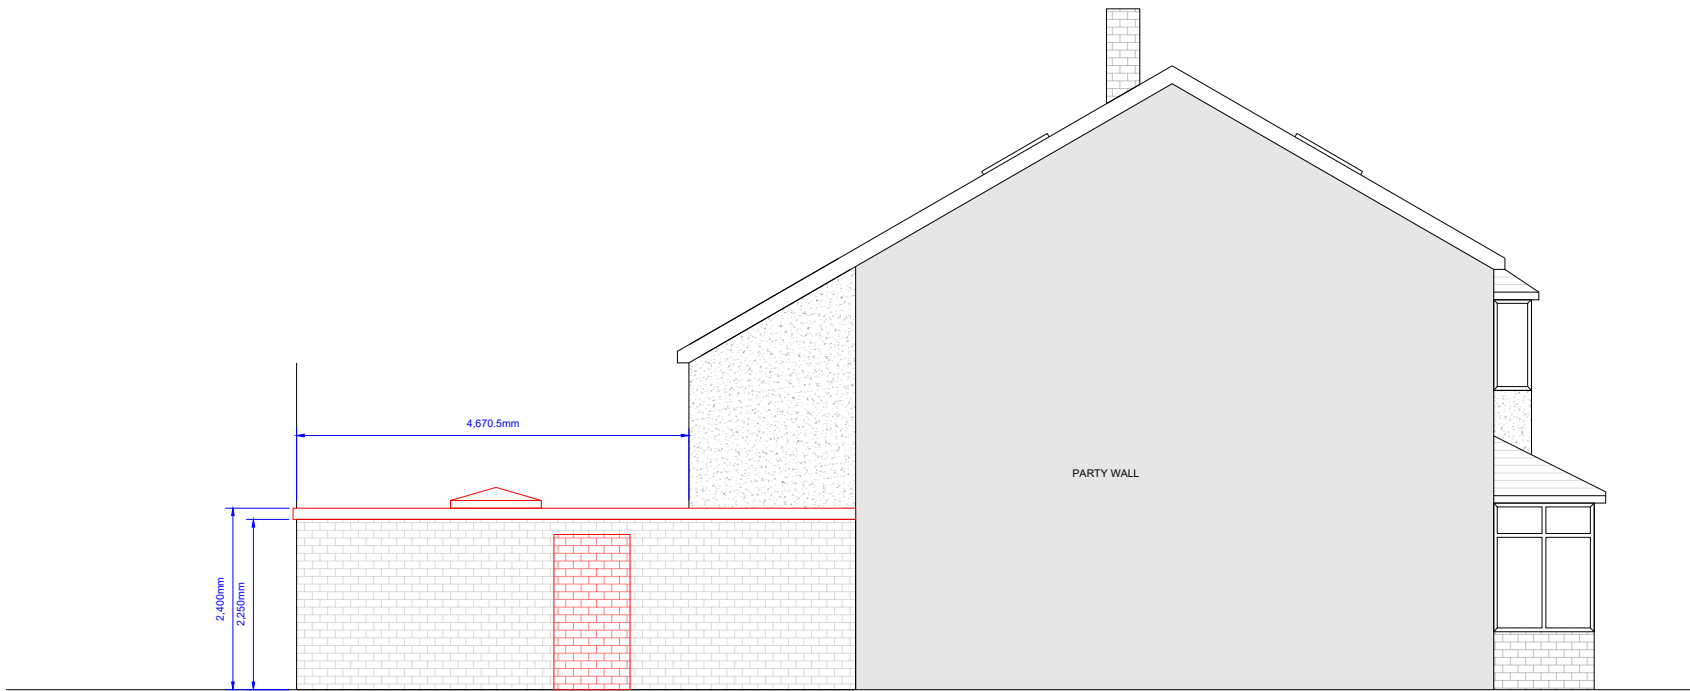

SIDE ELEVATION

 


GENERAL NOTES

Drawings for planning use only.  
No site work to be carried out  
from these drawings.

All dimensions to be checked on  
site prior to the execution of any  
work.

For the avoidance of doubt all  
dimensions are measured to wall  
structure and not the finishes  
unless otherwise stated.

Where any discrepancy is found  
to exist within or between  
drawings and/or documents it  
should be reported to the client  
immediately

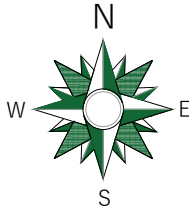

PROJECT NAME:

20 Whiston Lane

DRAWING TITLE:

Proposed Elevations

DRAWN BY:

LK

CHECKED BY:

LK

APPROVED BY:

LKPD

DATE:

23.01.2025

CLIENT

Name: Jamie Duffy  
Mobile: -

20 Whiston Lane  
Huyton  
L36 1TY

LUKE KEMEL  
PLANNING & DESIGN

210 Borough Road  
St Helens  
WA10 3TD  
CONTACT NO- 07796 301408  
E-MAIL : LKPlanningDesign@outlook.com

PROJECT NO:

2024P13

SCALE:

1:100

SIZE:

A3

DRAWING NO:

0003

SHEET NO:

1

REVISION:

A

PURPOSE:

Planning Permission



|      |                                |     |  |
|------|--------------------------------|-----|--|
|      |                                |     |  |
| A    | Updated following LPA comments | LK  |  |
| REV: | DESCRIPTION:                   | BY: |  |