


Revisions / Notes:

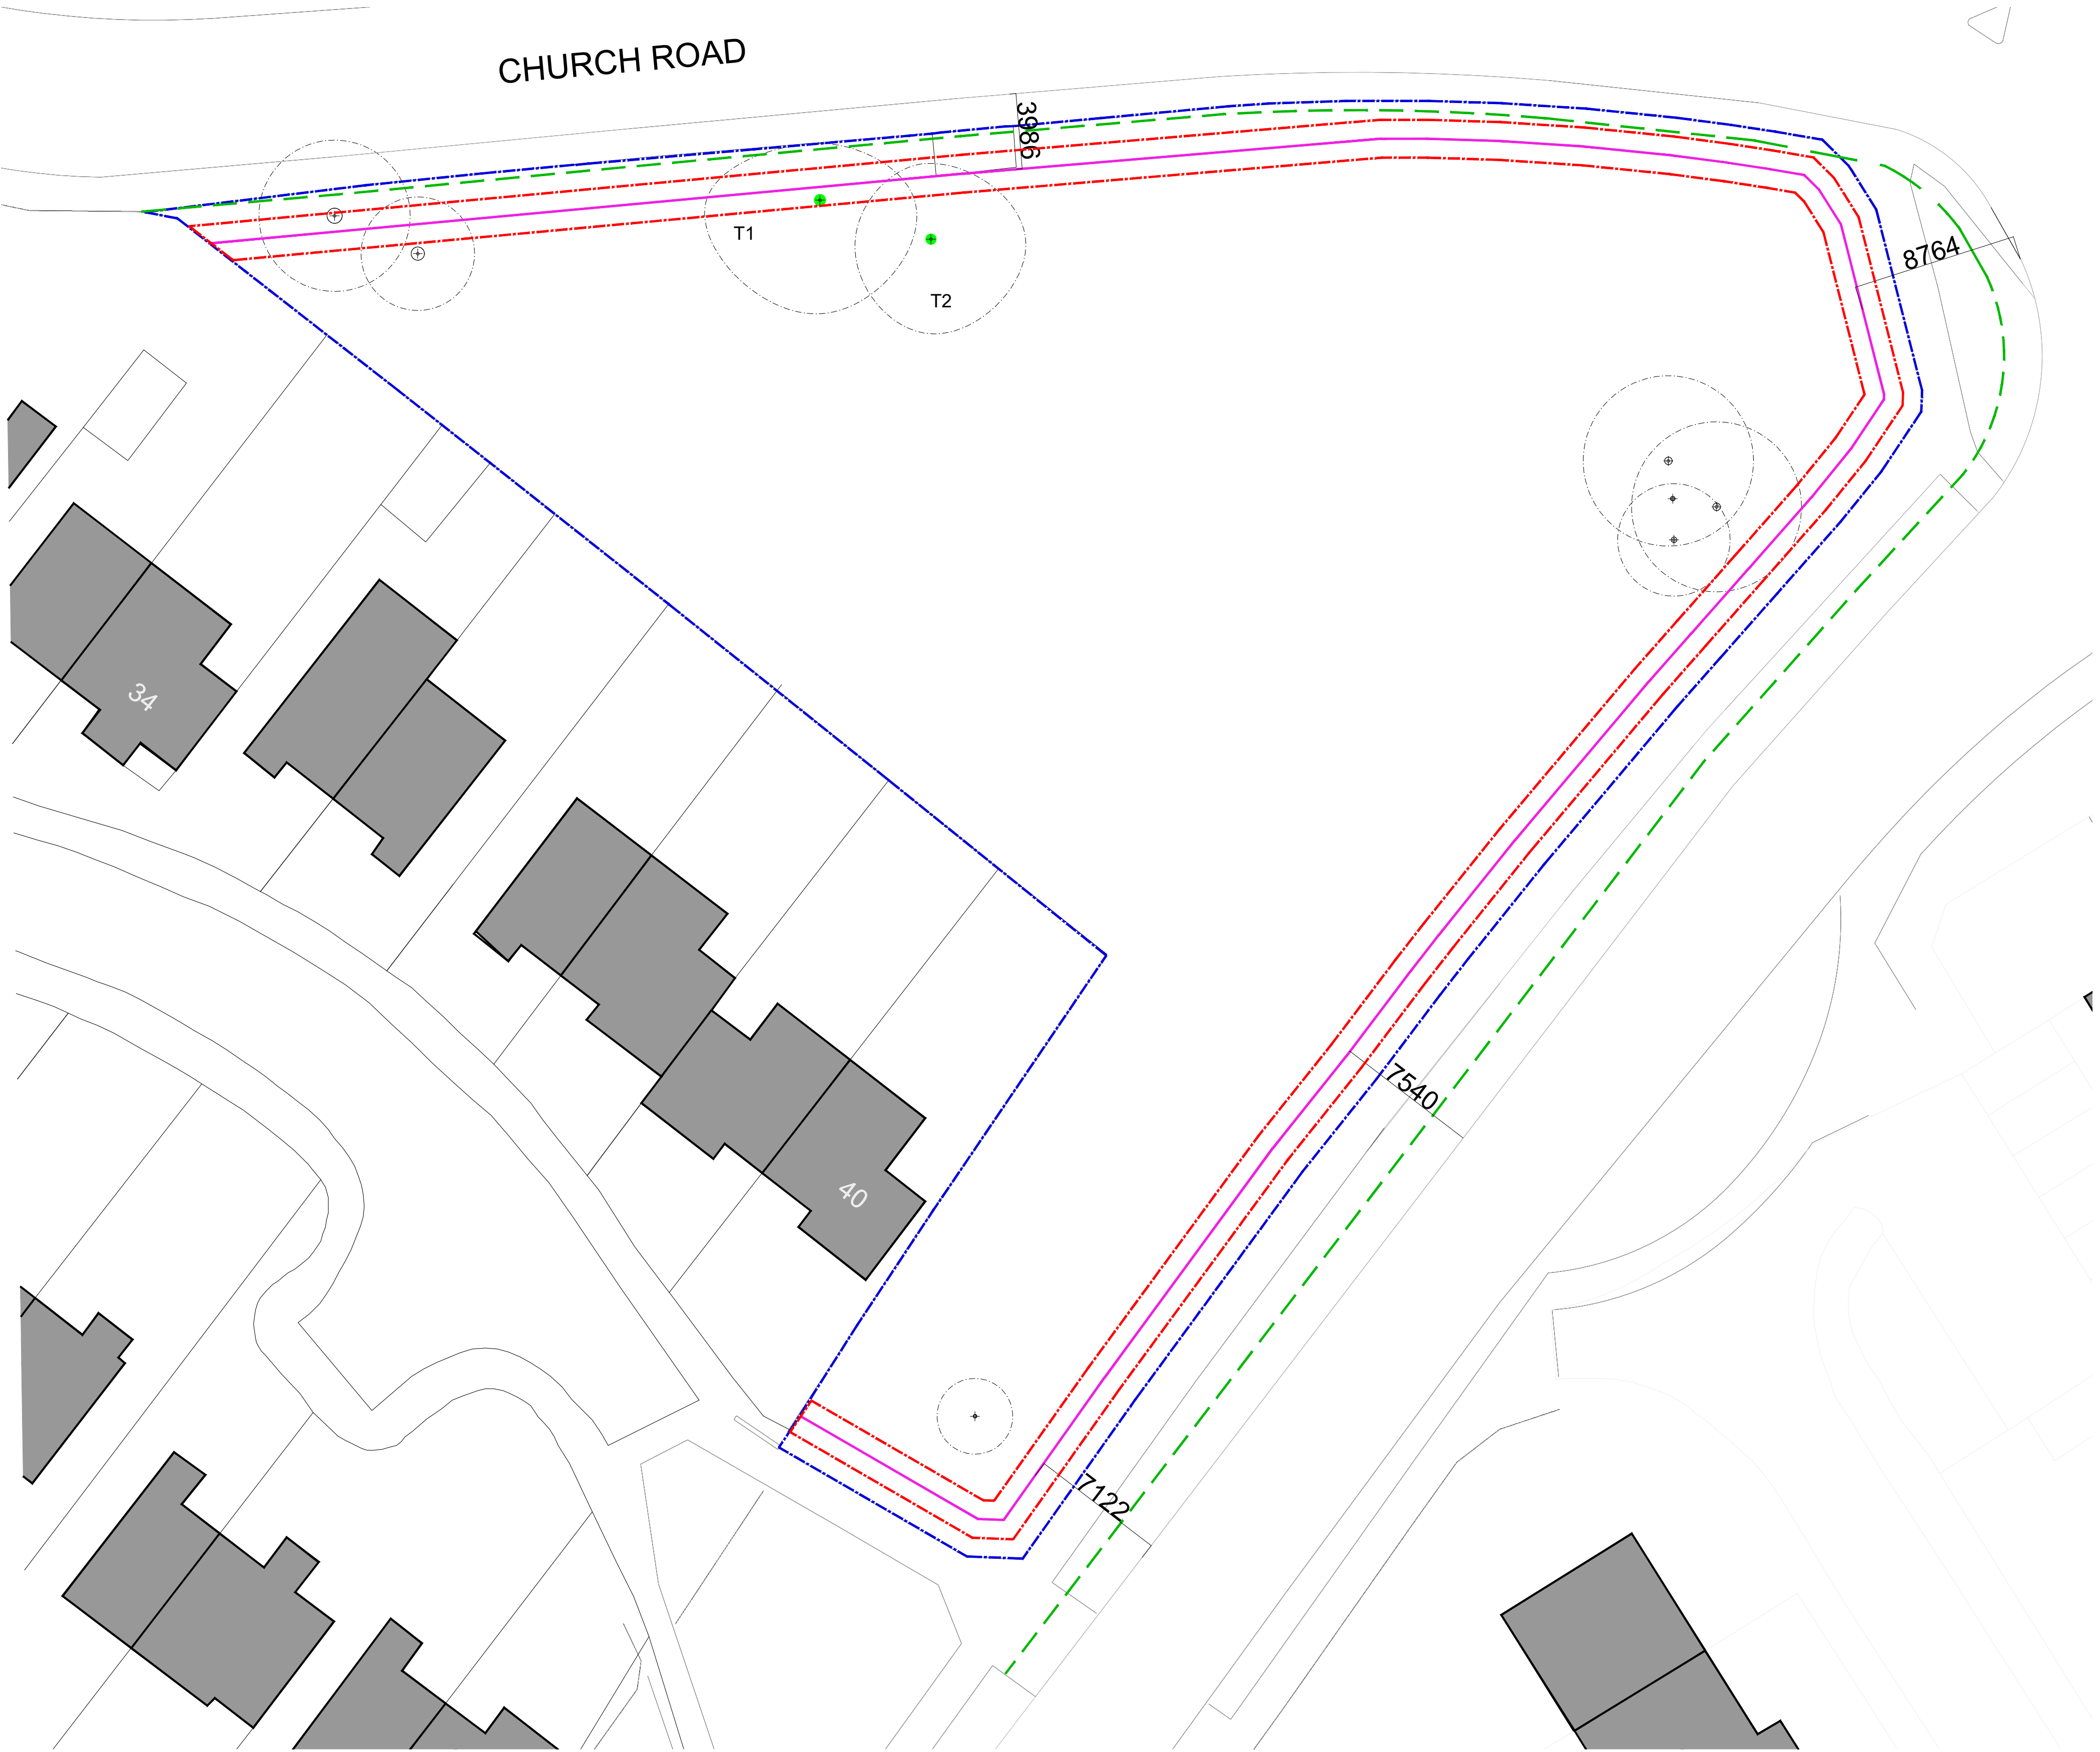

KEY
- - - - - OWNERSHIP BOUNDARY
- - - - - DEVELOPMENT BOUNDARY
- - - - - 2M OFFSET ADJACENT LINE FROM HIGHWAYS
- - - - - PROPOSED FENCE LOCATION

Proposed Site Plan
Scale 1:200



Job Title:	Okell Drive		
Purpose:	Planning Permission		
Client:	Rockbourne Day Nursery		
Date:	September 2024		
Drawing Title:	Proposed Site Plan		
Drawn By:	VWJJ	Checked By:	A1
Scale:	1:200	Paper Size:	A1
Job Number:	25.011	Draw No:	002
		Rev:	A