


Revisions / Notes:


KEY
- - - - - OWNERSHIP BOUNDARY
- - - - - DEVELOPMENT BOUNDARY



Location Plan
Scale 1:1250

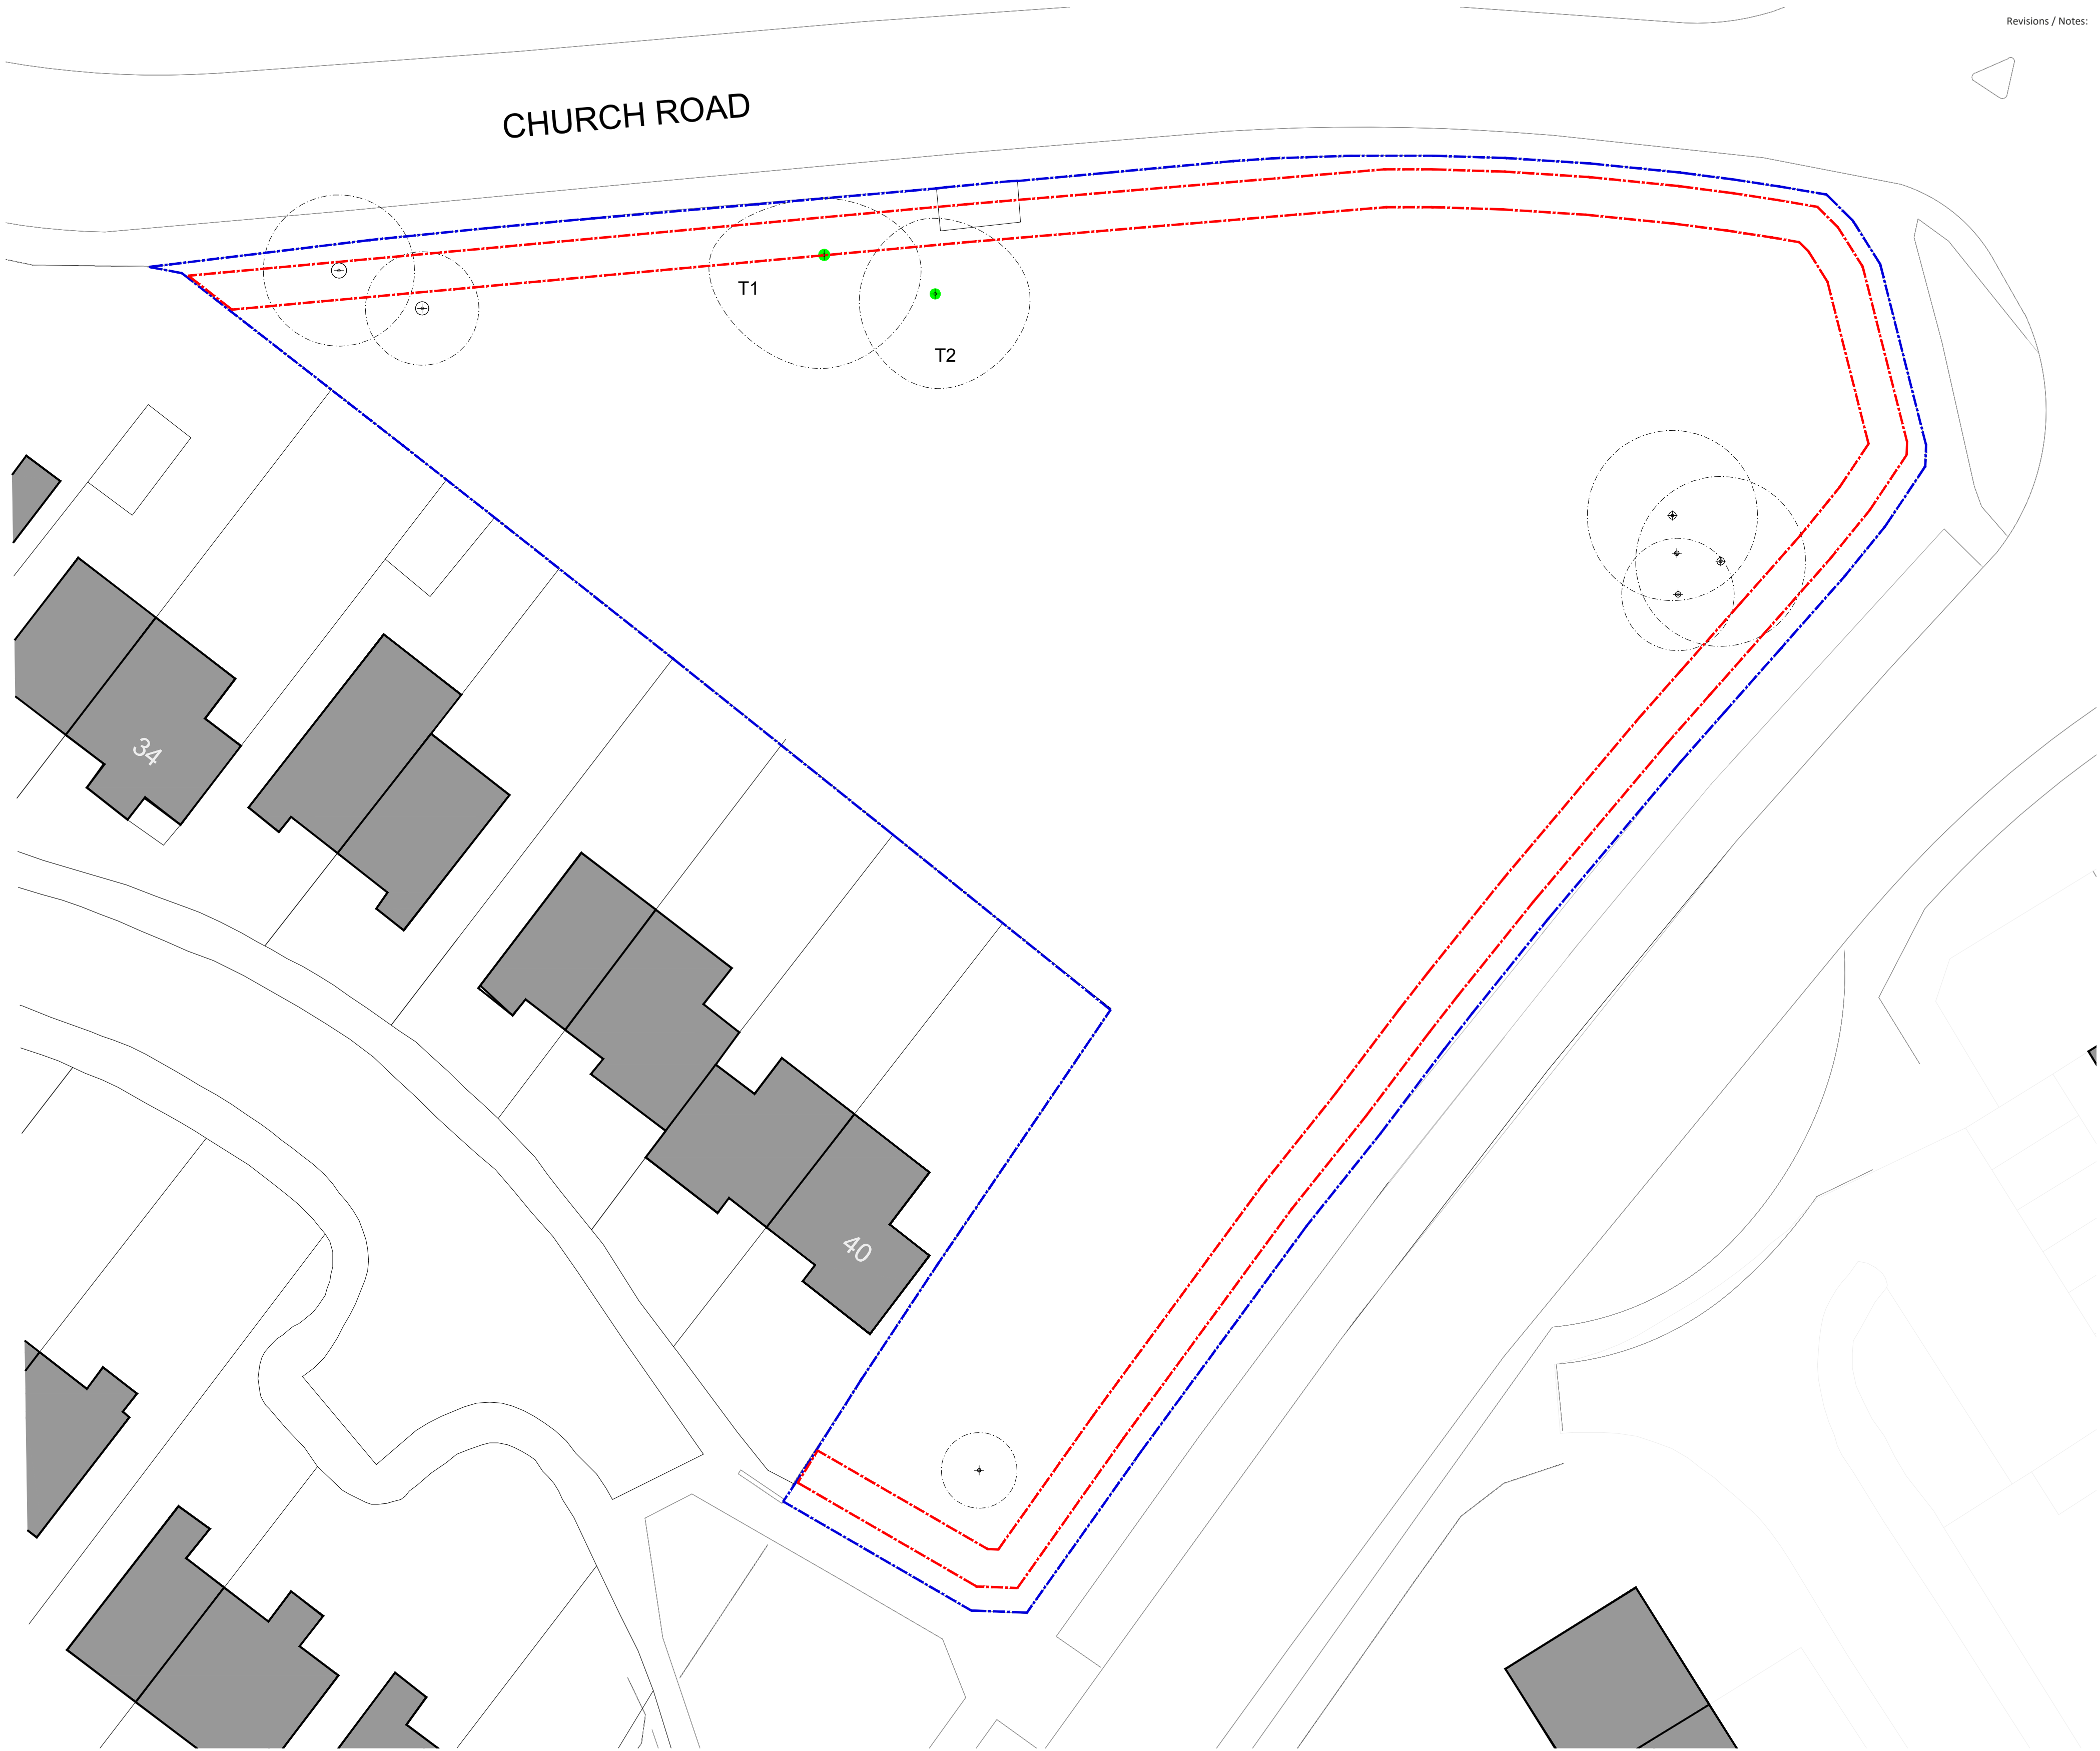

Existing Site Plan
Scale 1:200

 

Job Title:	Okell Drive		
Purpose:	Planning		
Client:	Rockbourne Day Nursery		
Date:	March 2025		
Drawing Title:			
Drawn By:	VWJJ	Checked By:	
Scale:	VARIES	Paper Size:	A1
Job Number:	25.011	Draw No:	001
		Rev:	A