



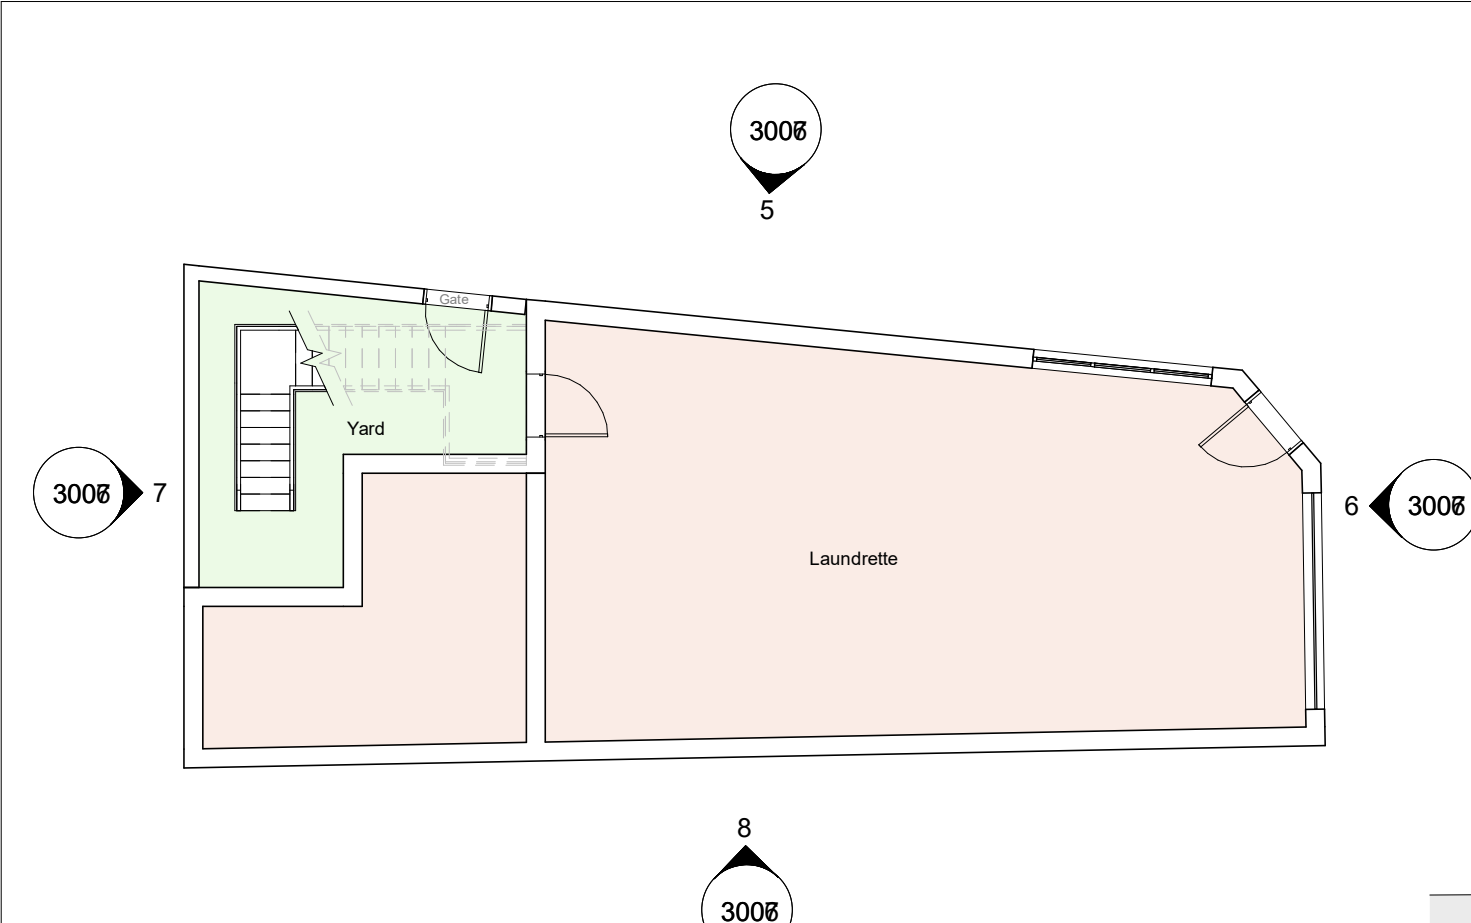

Existing Ground Floor Plan
Scale @ 1 : 100




Existing High Street Elevation
Scale @ 1 : 100

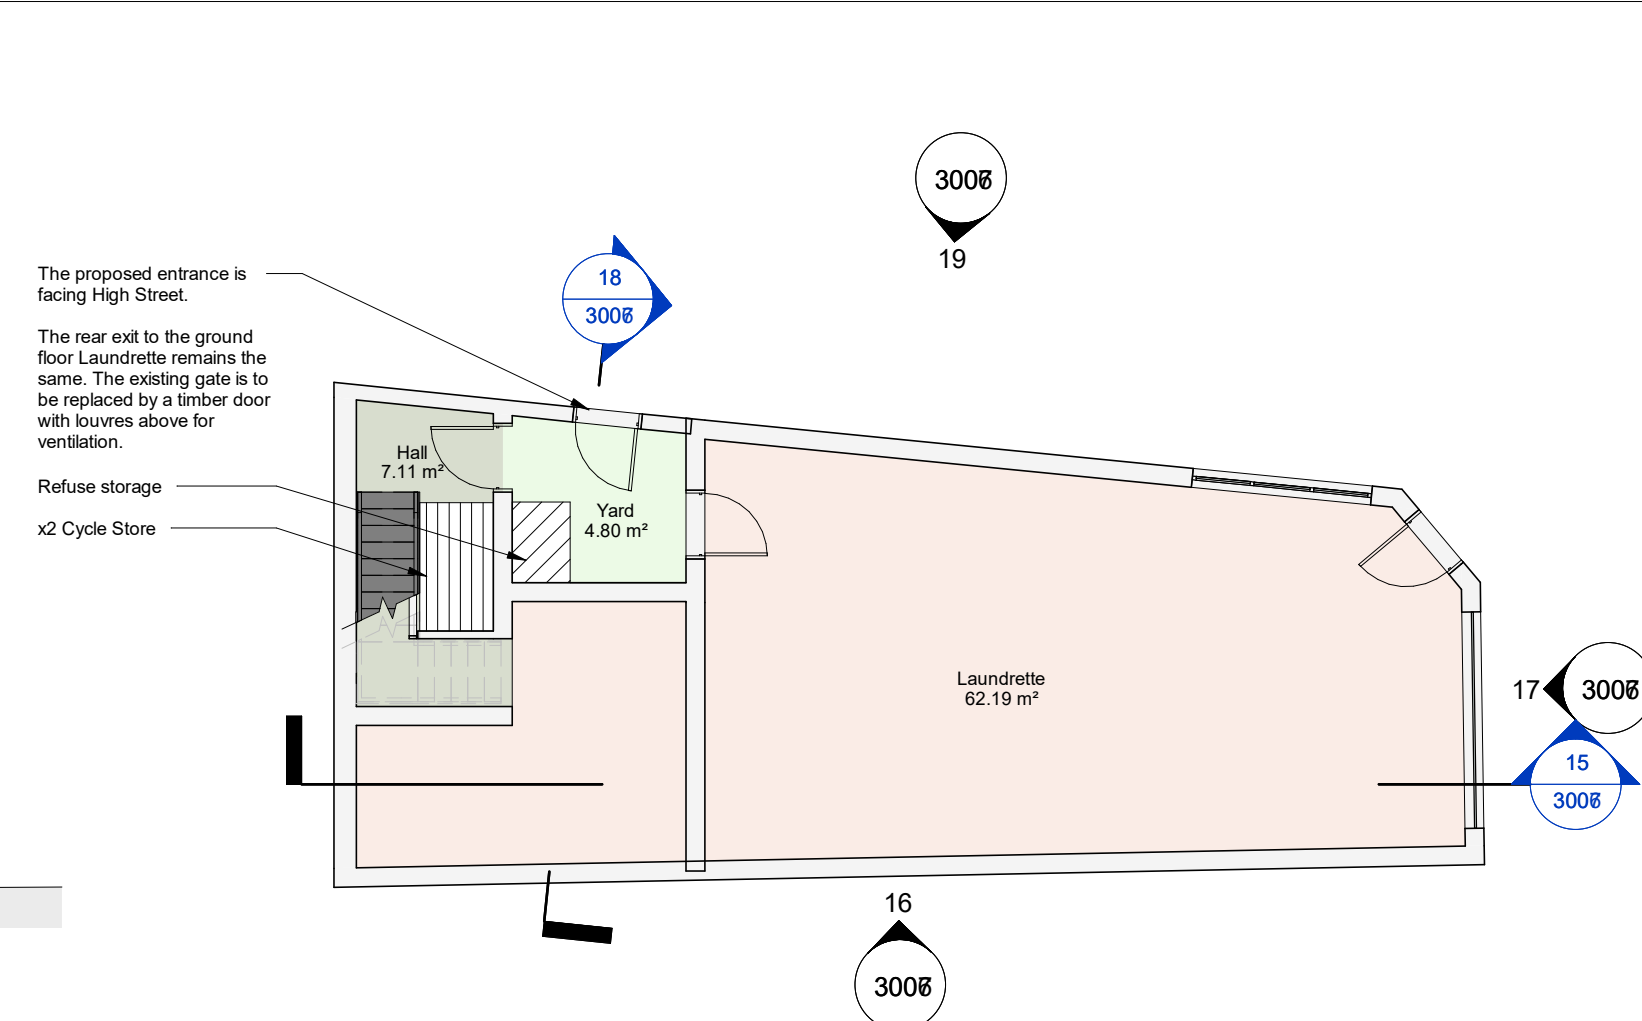

Proposed Ground Floor Plan
Scale @ 1 : 100




Proposed High Street Elevation
Scale @ 1 : 100

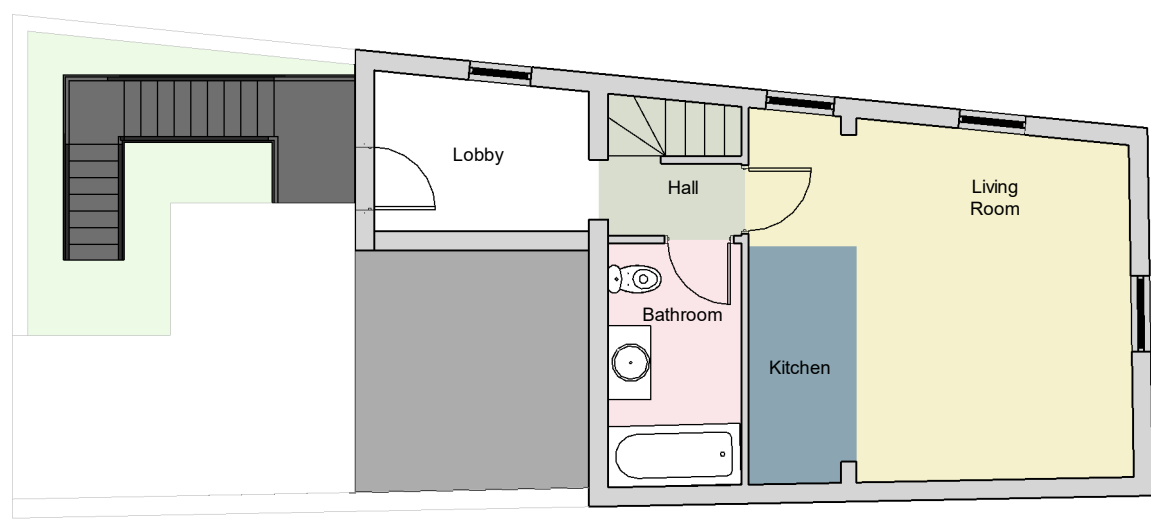

Existing First Floor Plan
Scale @ 1 : 100




Existing Side Elevation
Scale @ 1 : 100

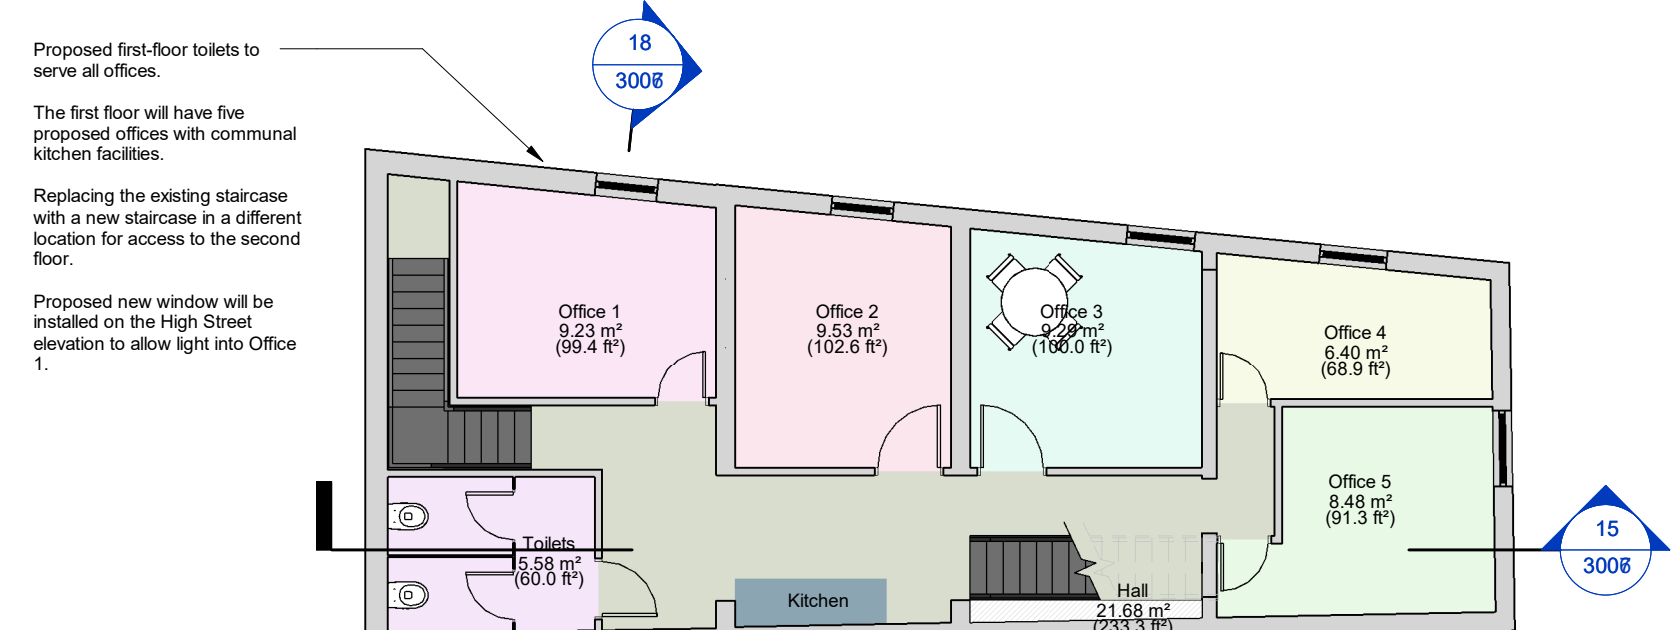


Proposed First Floor Plan
Scale @ 1 : 100




Proposed Side Elevation
Scale @ 1 : 100

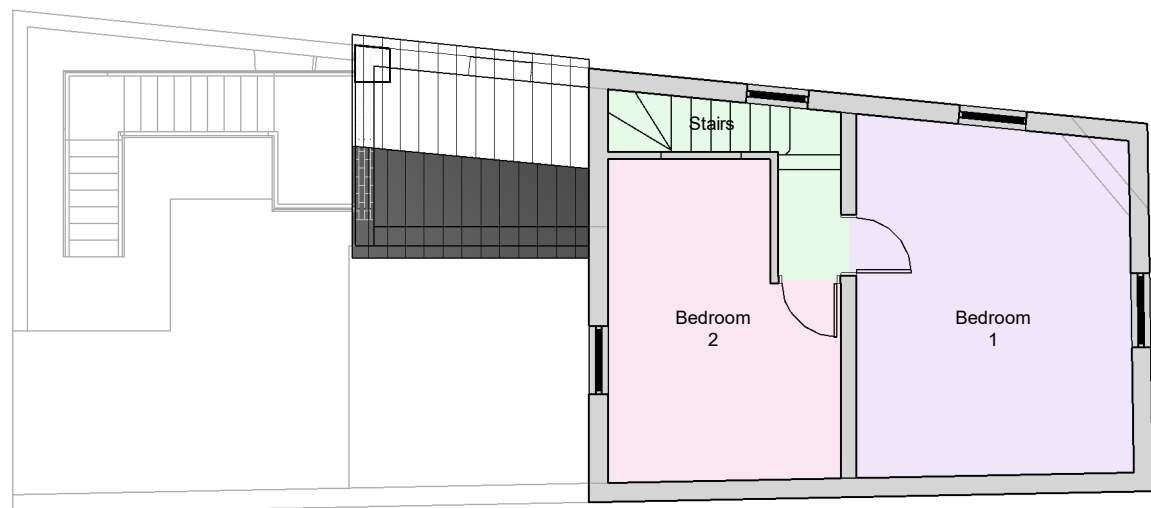


Existing Second Floor Plan
Scale @ 1 : 100

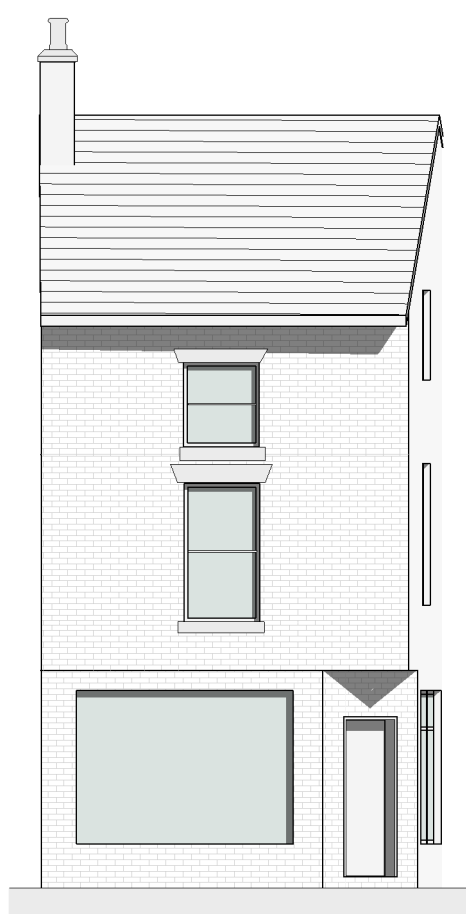


Existing Atherton Street Elevation
Scale @ 1 : 100

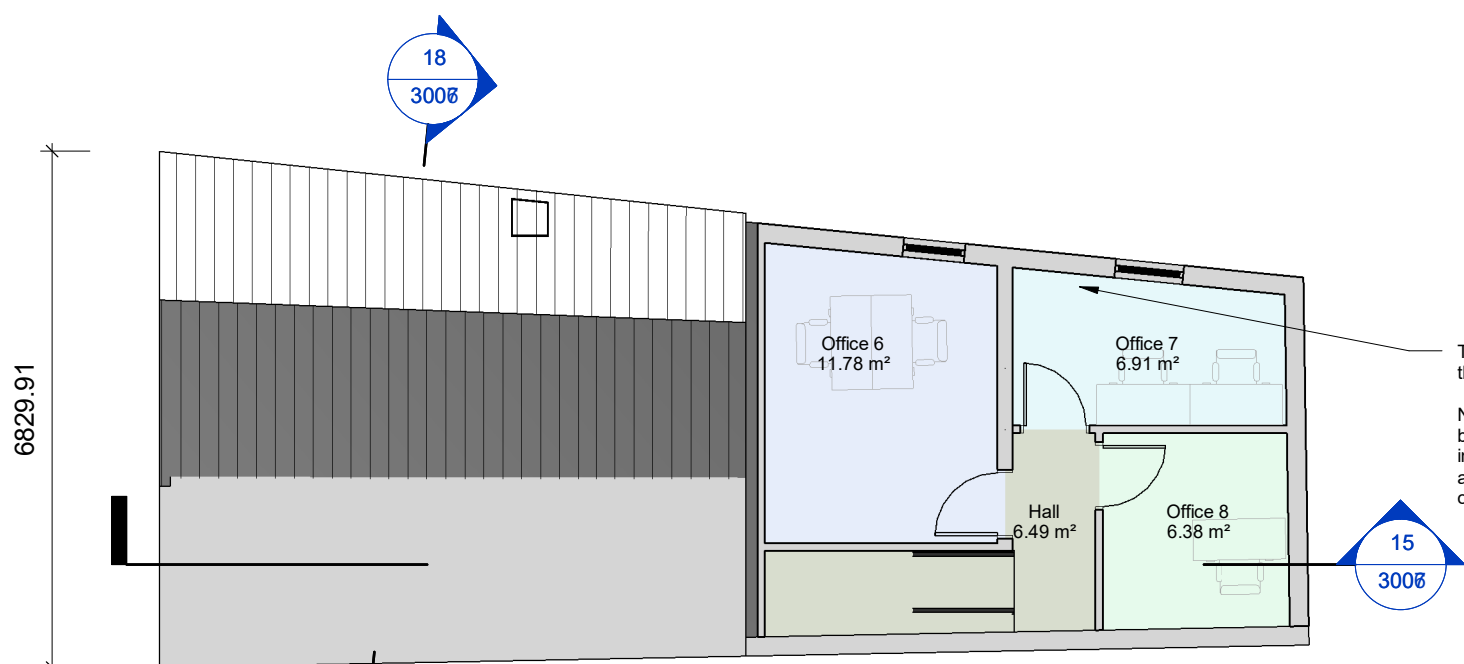


Proposed Second Floor Plan
Scale @ 1 : 100

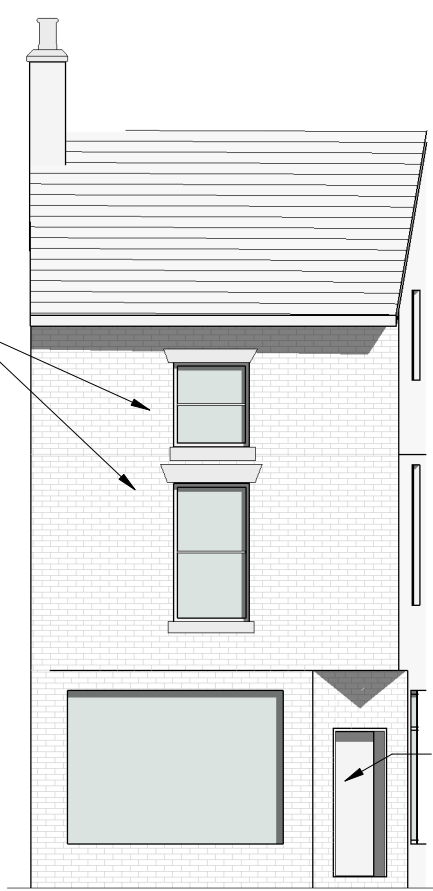


Proposed Atherton Elevation
Scale @ 1 : 100

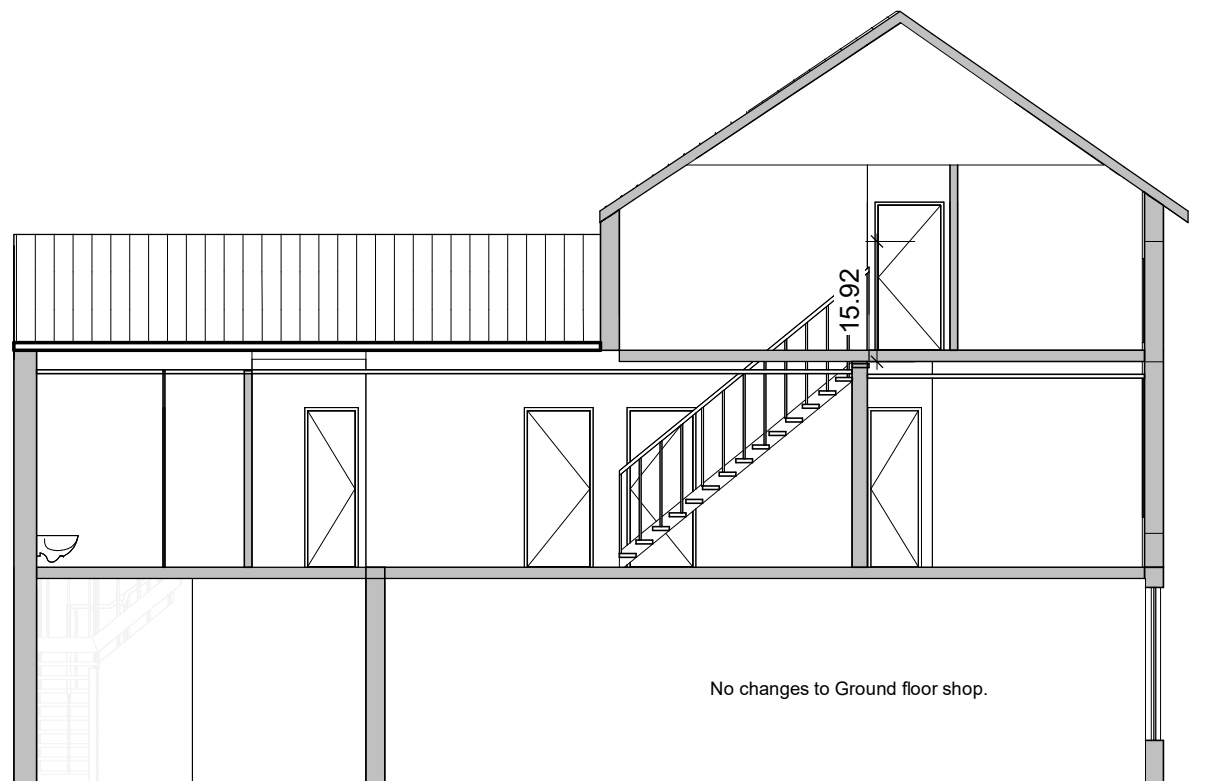

Window section 1
Scale @ 1 : 100

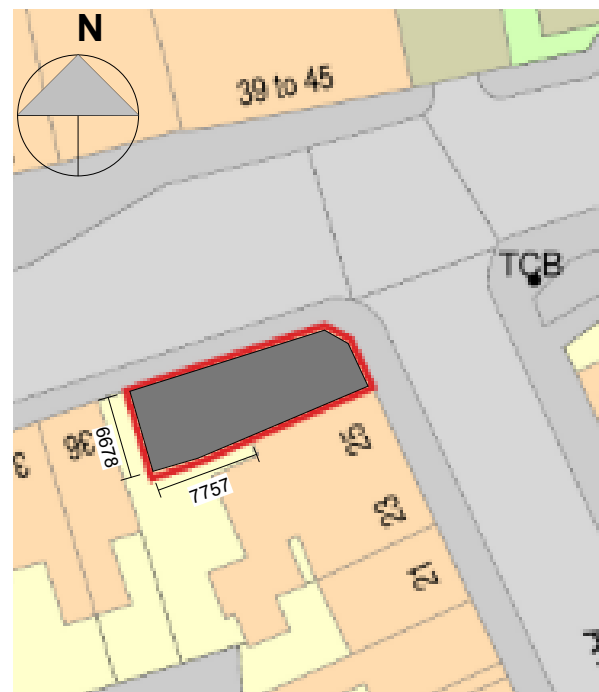


Site Plan

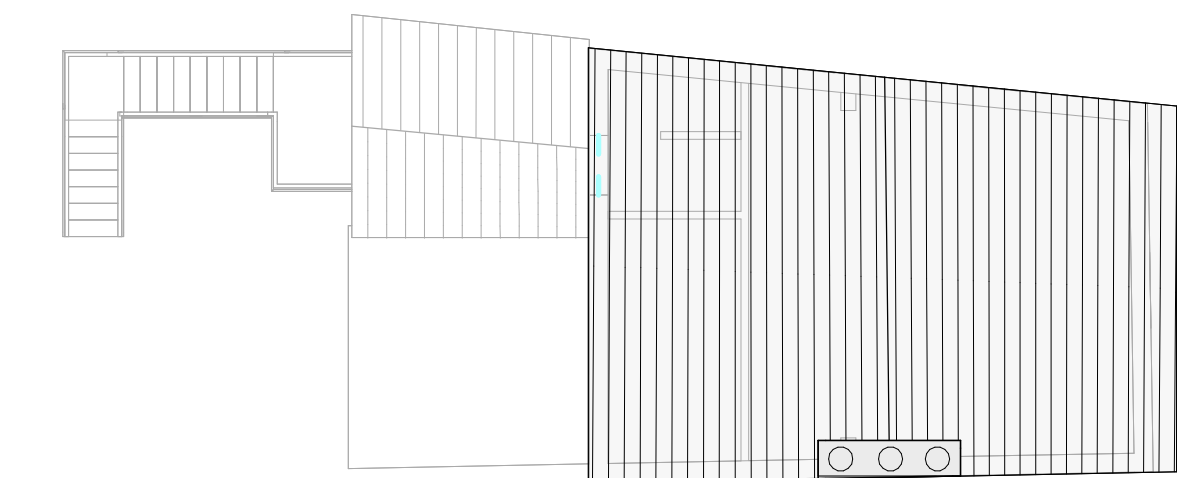


Existing Roof Floor Plan
Scale @ 1 : 100




Existing Rear Elevation
Scale @ 1 : 100

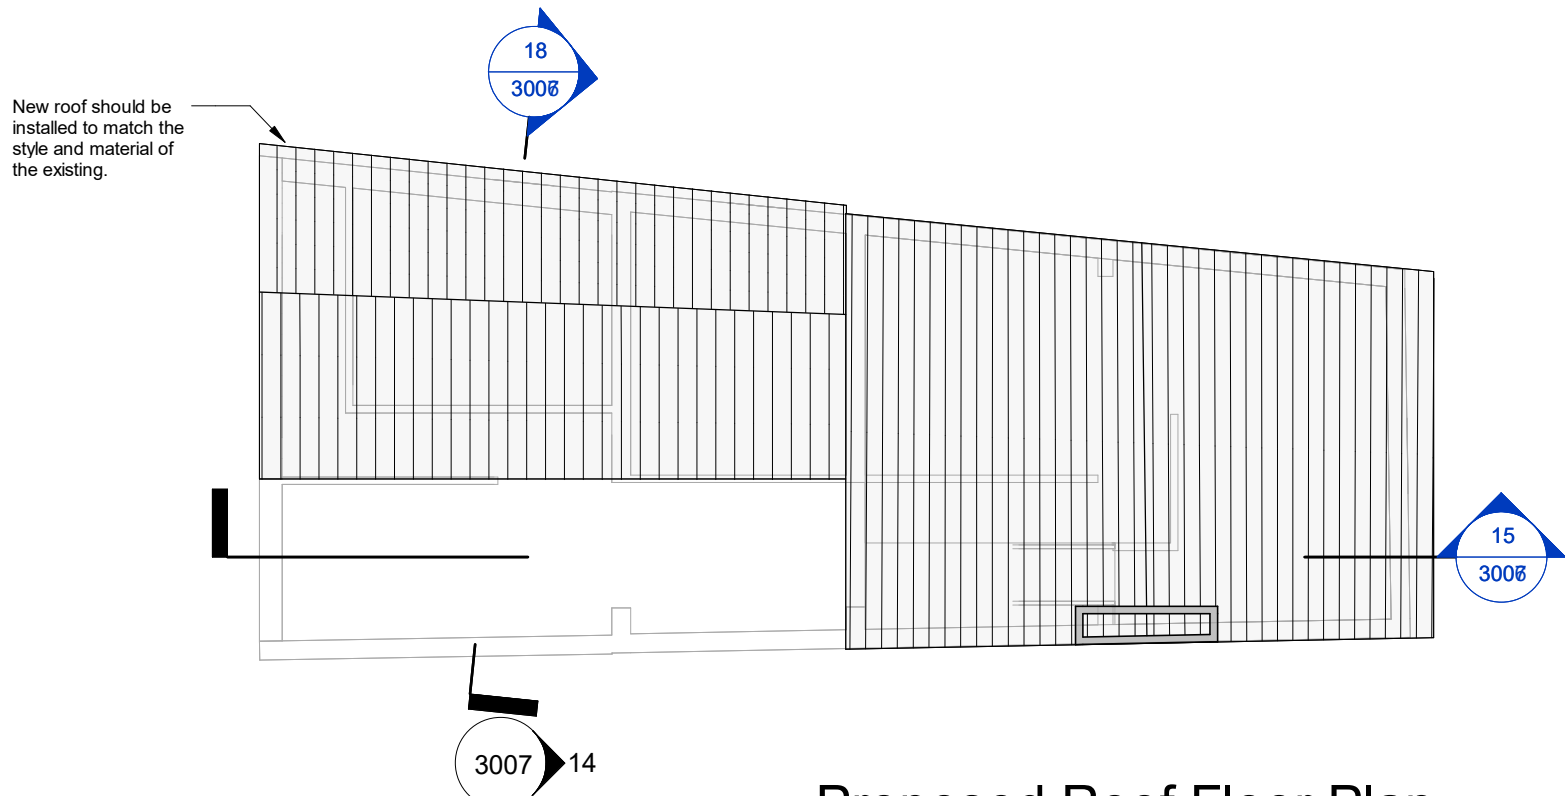


Proposed Roof Floor Plan
Scale @ 1 : 100

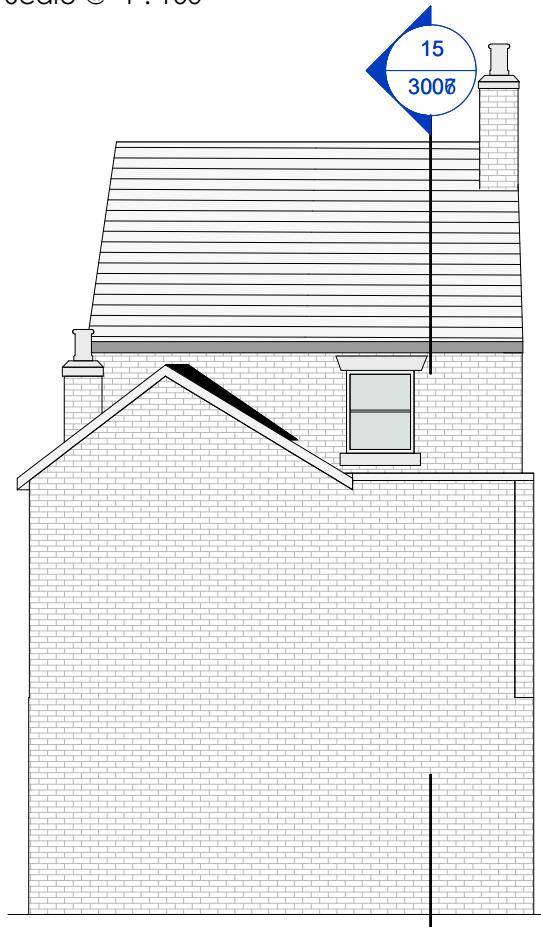

Proposed Rear Elevation
Scale @ 1 : 100

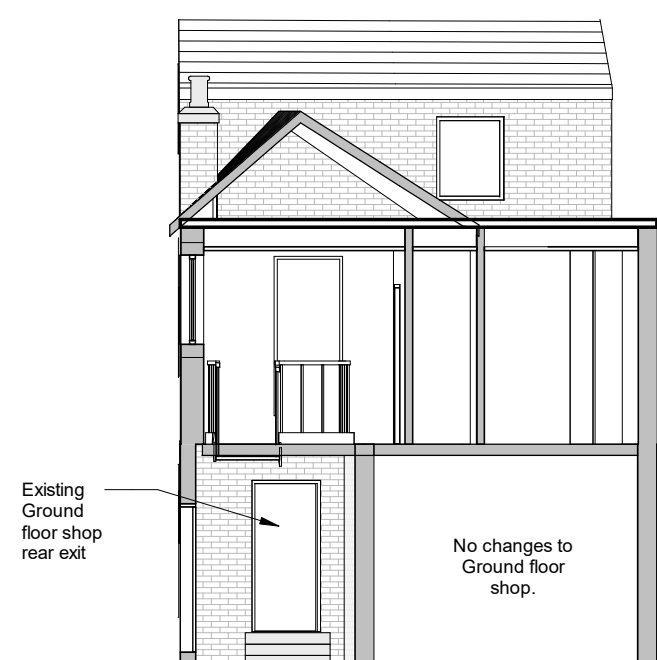

Window section 2
Scale @ 1 : 100

 

Scale @ 1:100

NOTE: PLANNING APPLICATION DRAWINGS. These drawings are to be used for planning purposed only. These drawings are not to be used as construction drawings. Any other surrounding buildings and roads are not to be scaled off these drawings. All drawing measurements shall not be obtained by scaling. Any discrepancies on this document to be immediately reported to the Architect. Verify all dimensions and levels prior to construction. This Document shall be read in conjunction with related documents, specifications and associated models. STRUCTURAL DESIGN-Steel structural design to be used for guidance purposes only, the structural engineer is to provide full structural design. Steel beam sizes and lengths to be checked on site with the structural engineer before ordering structural elements. EXTERNAL WINDOWS AND DOORS-Do not pre-order windows or doors - Structural openings dimensions to be checked on site before placing order for windows.

Rev D	Amended Front elevation & floor plans	05/01/2025
Rev C	Amended Front elevation & window sections added	26/09/2024
Rev B	Amended elevation titles	10/09/2024
Client:	Plano Black Properties Ltd	
Project:	Change of use - Converting residential property into commercial property	
Location:	40 High Street, Prescott L34 6HQ	
Sheet Name:	Existing & Proposed Plans, Elevations.	
Sheet Number:	PBP-S55-001	
Date:	09/08/2024	Scale (@ A1) As Indicated