



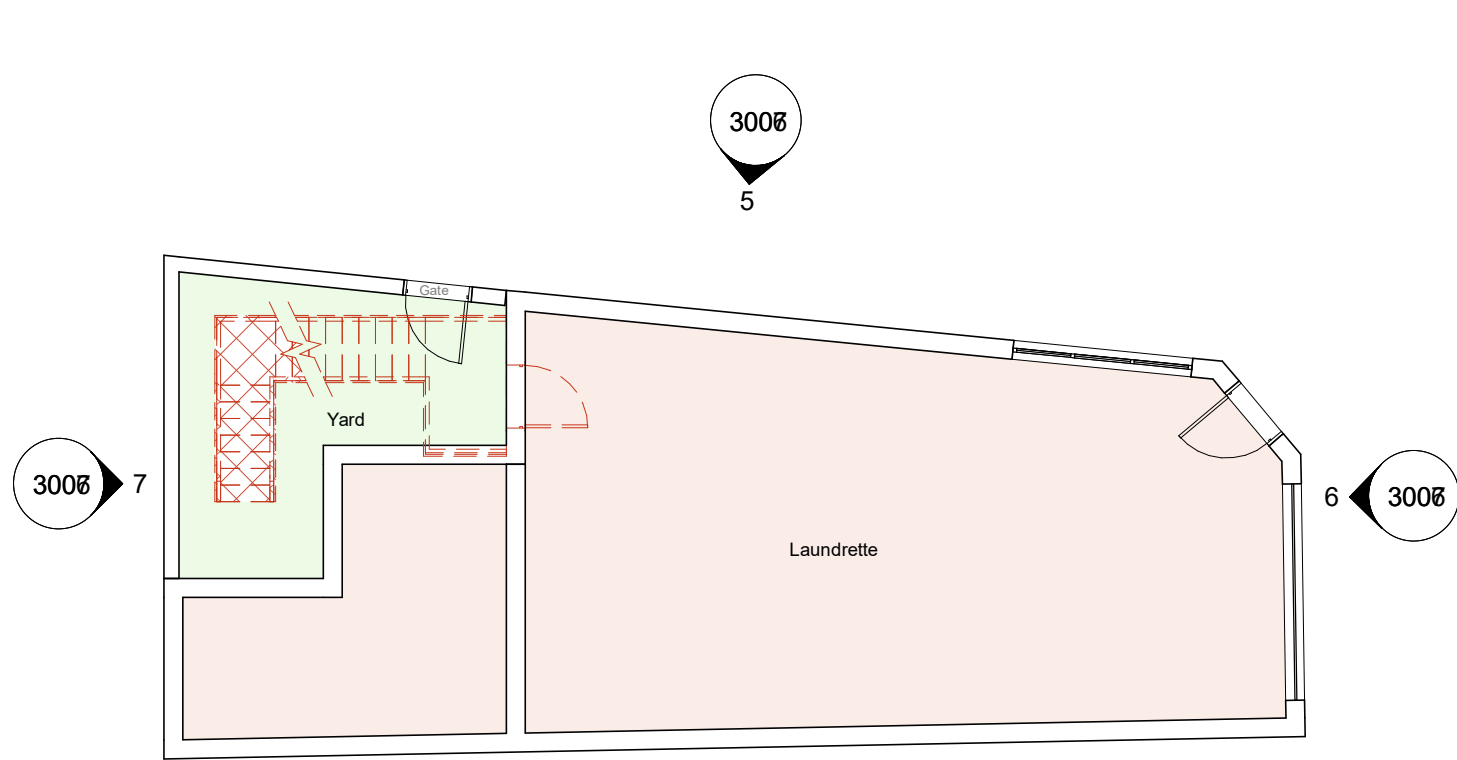

Existing Ground Floor Demo Plan
Scale @ 1 : 100




Existing High Street Elevation Copy 1
Scale @ 1 : 100

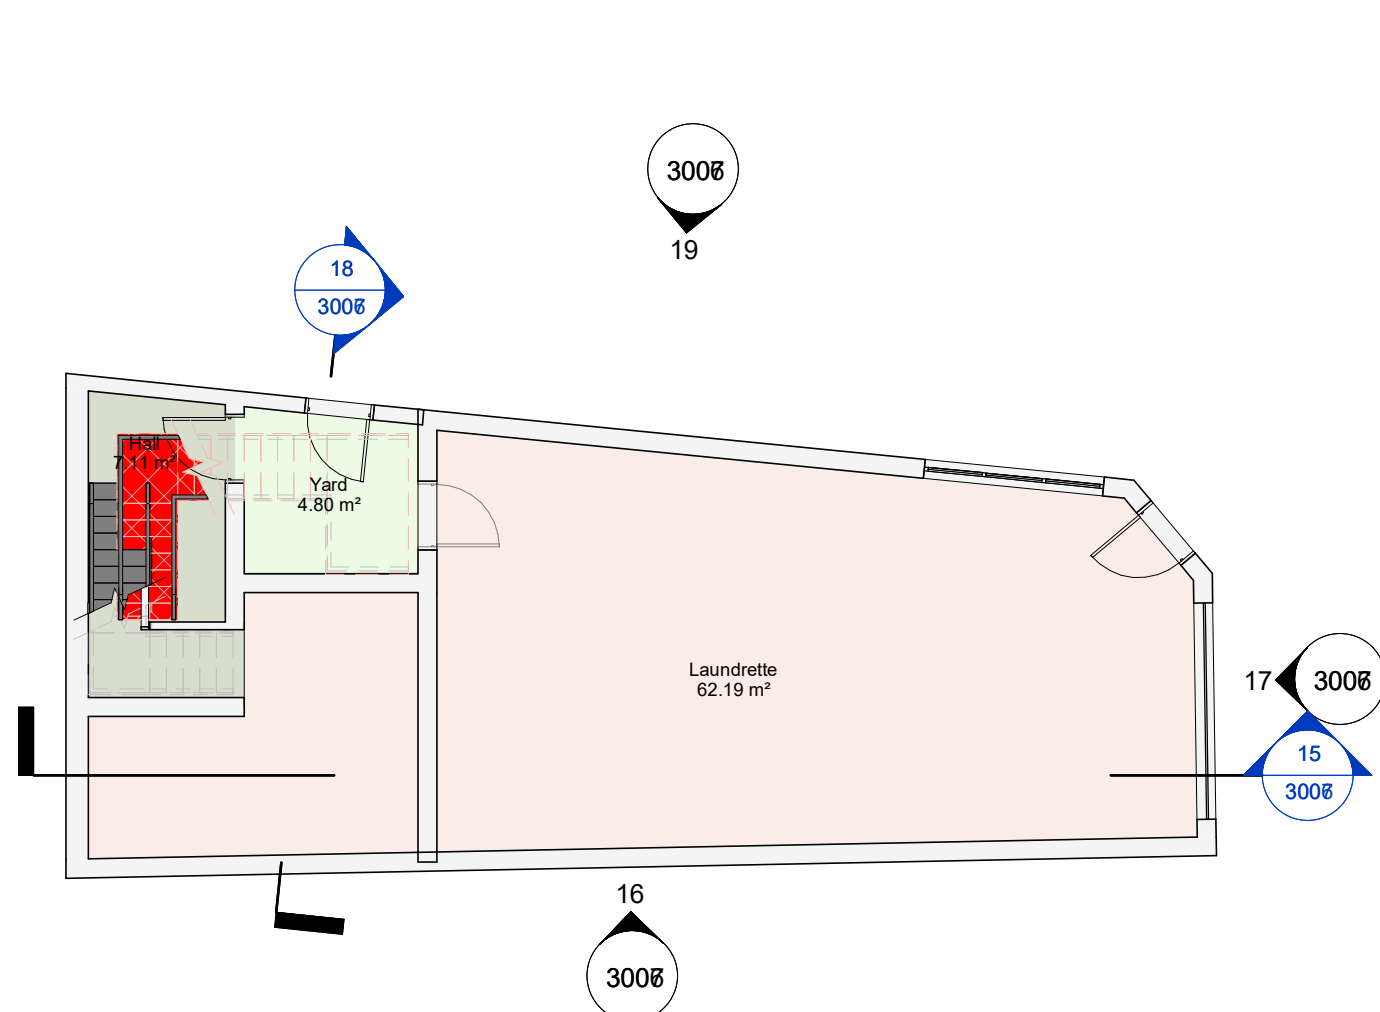

Proposed Ground Floor Demo Plan
Scale @ 1 : 100




Proposed High Street Elevation Copy 1
Scale @ 1 : 100

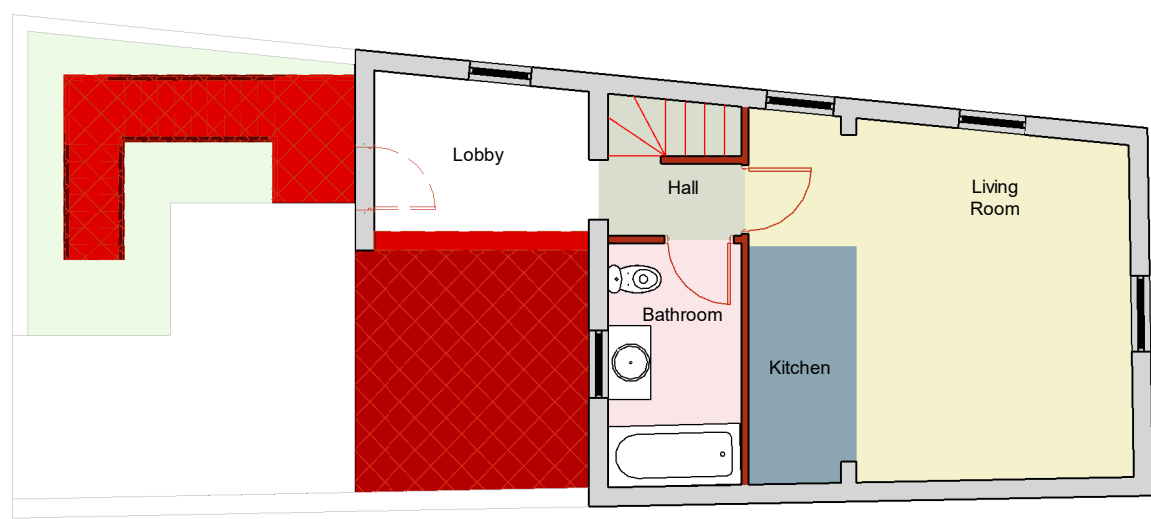

Existing First Floor Demo Plan
Scale @ 1 : 100




Existing Side Elevation Copy 1
Scale @ 1 : 100

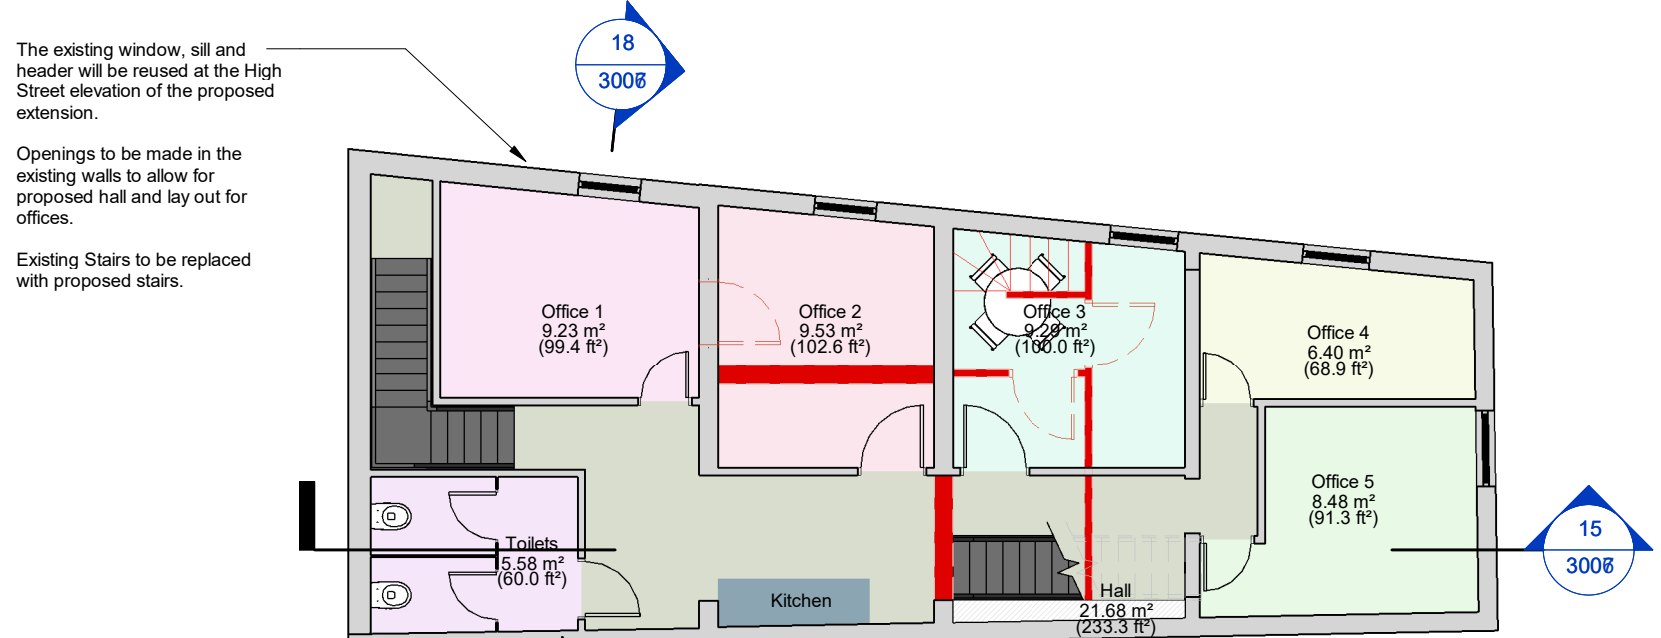


Proposed First Floor Demo Plan
Scale @ 1 : 100




Proposed Side Elevation Copy 1
Scale @ 1 : 100

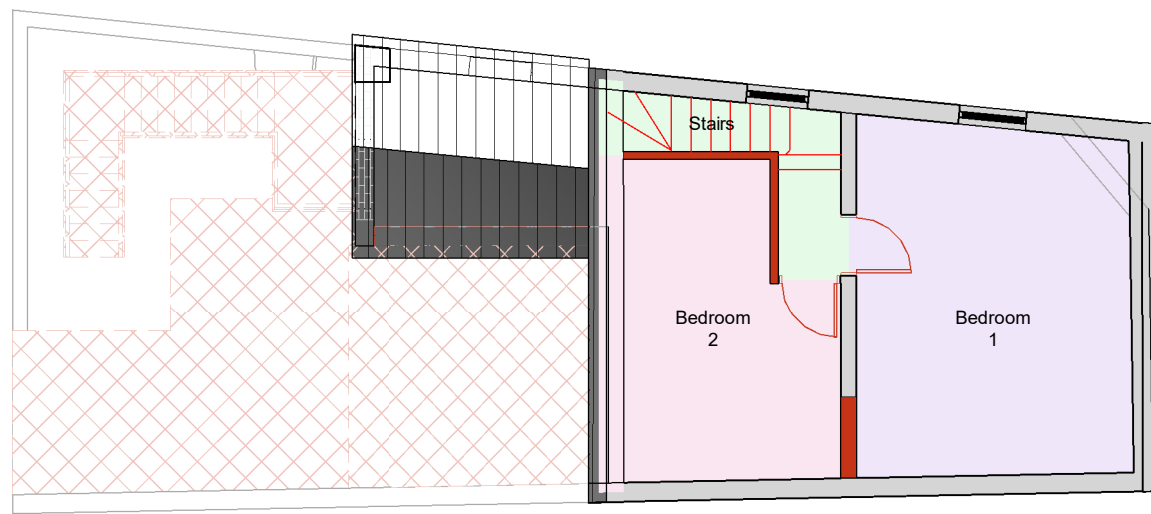


Existing Second Floor Demo Plan
Scale @ 1 : 100

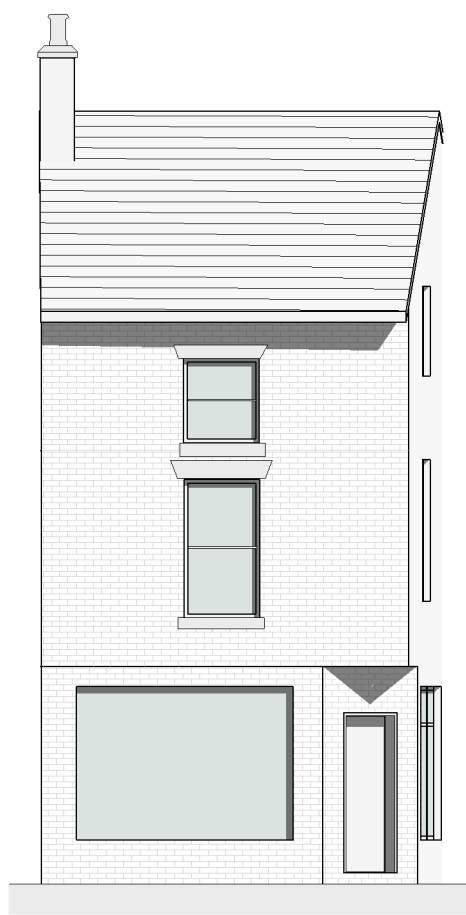


Existing Atherton Street Elevation Copy 1
Scale @ 1 : 100

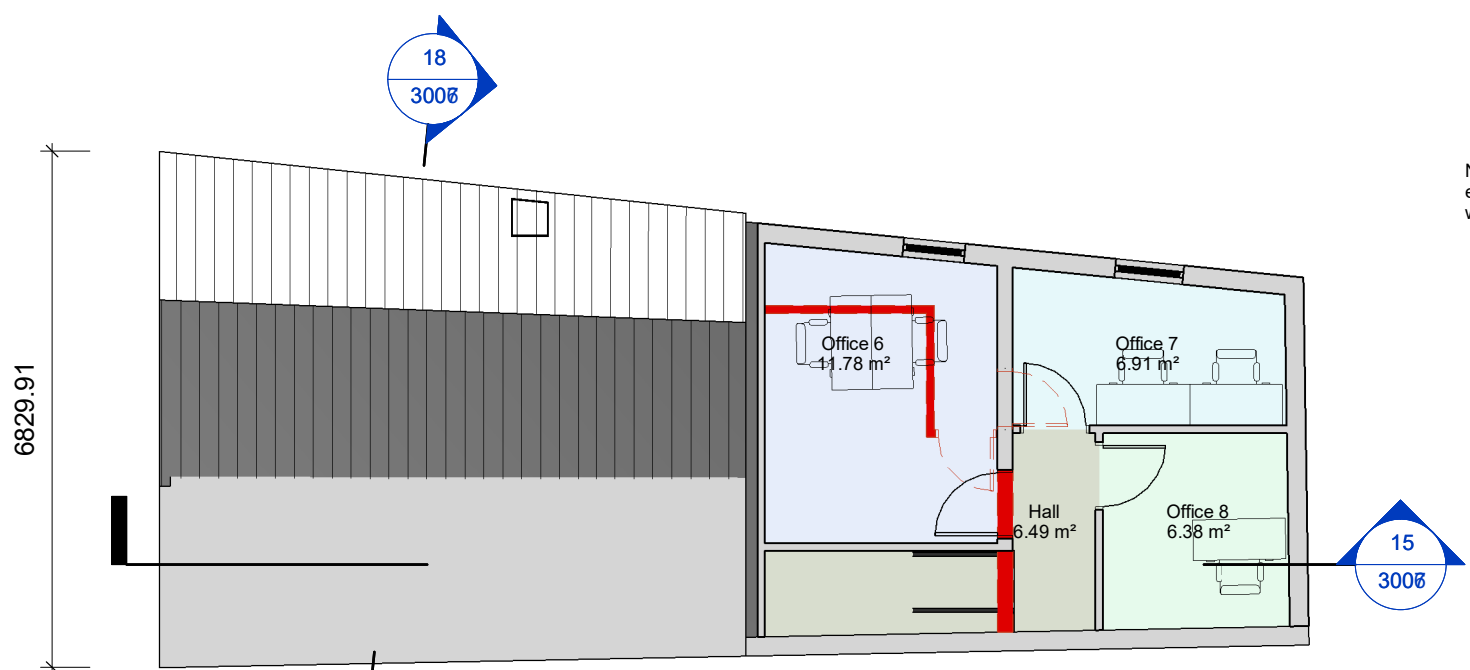


Proposed Second Floor Demo Plan
Scale @ 1 : 100

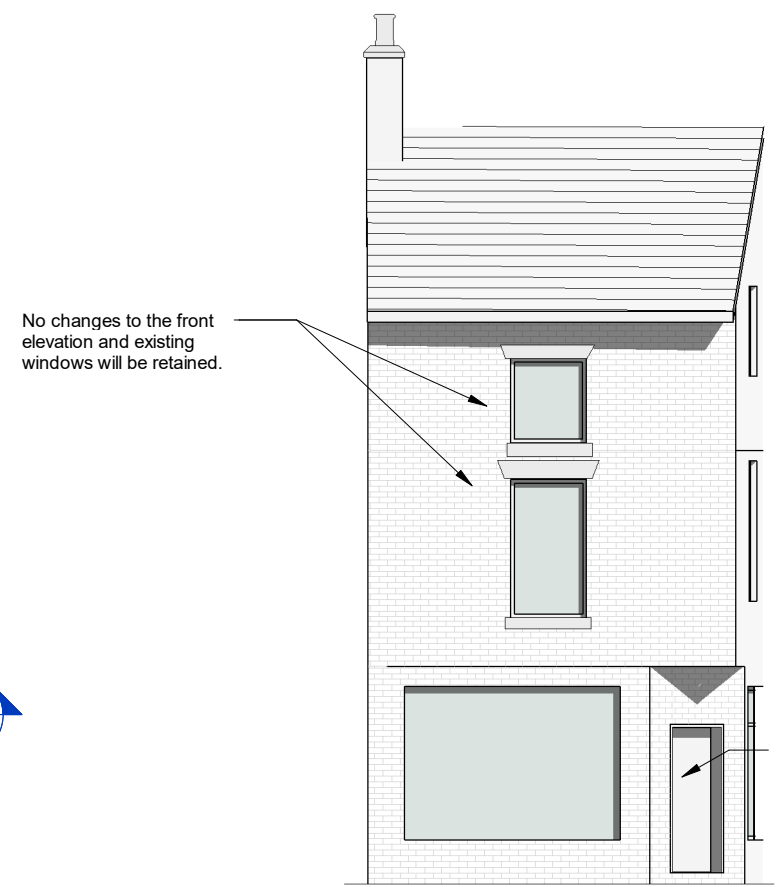


Proposed Atherton Elevation Copy 1
Scale @ 1 : 100

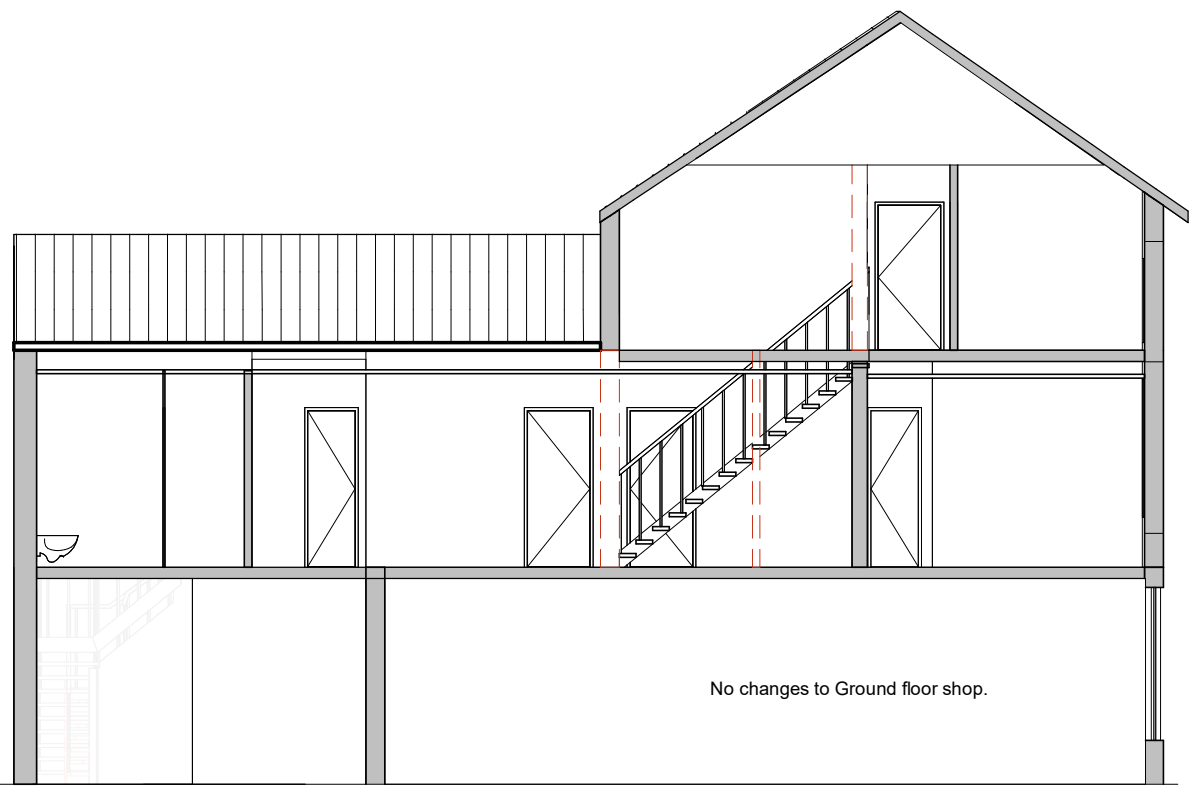


Window section 1 Copy 1
Scale @ 1 : 100

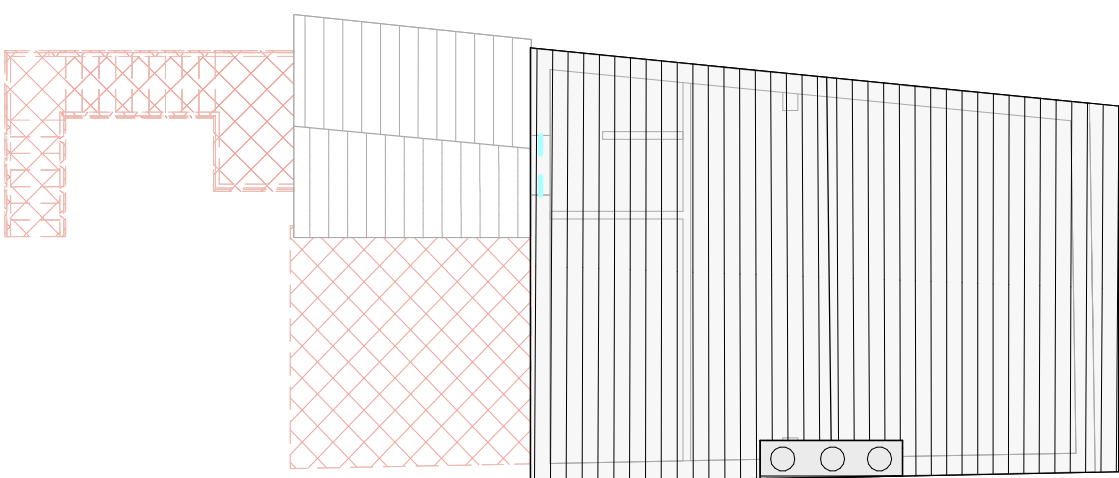


Existing Roof Floor Demo Plan
Scale @ 1 : 100

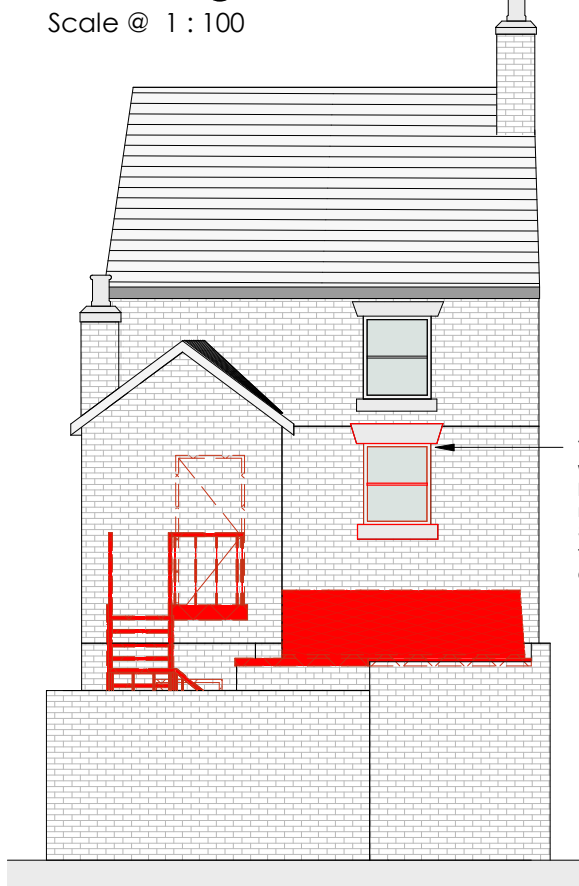


Existing Rear Elevation Copy 1
Scale @ 1 : 100

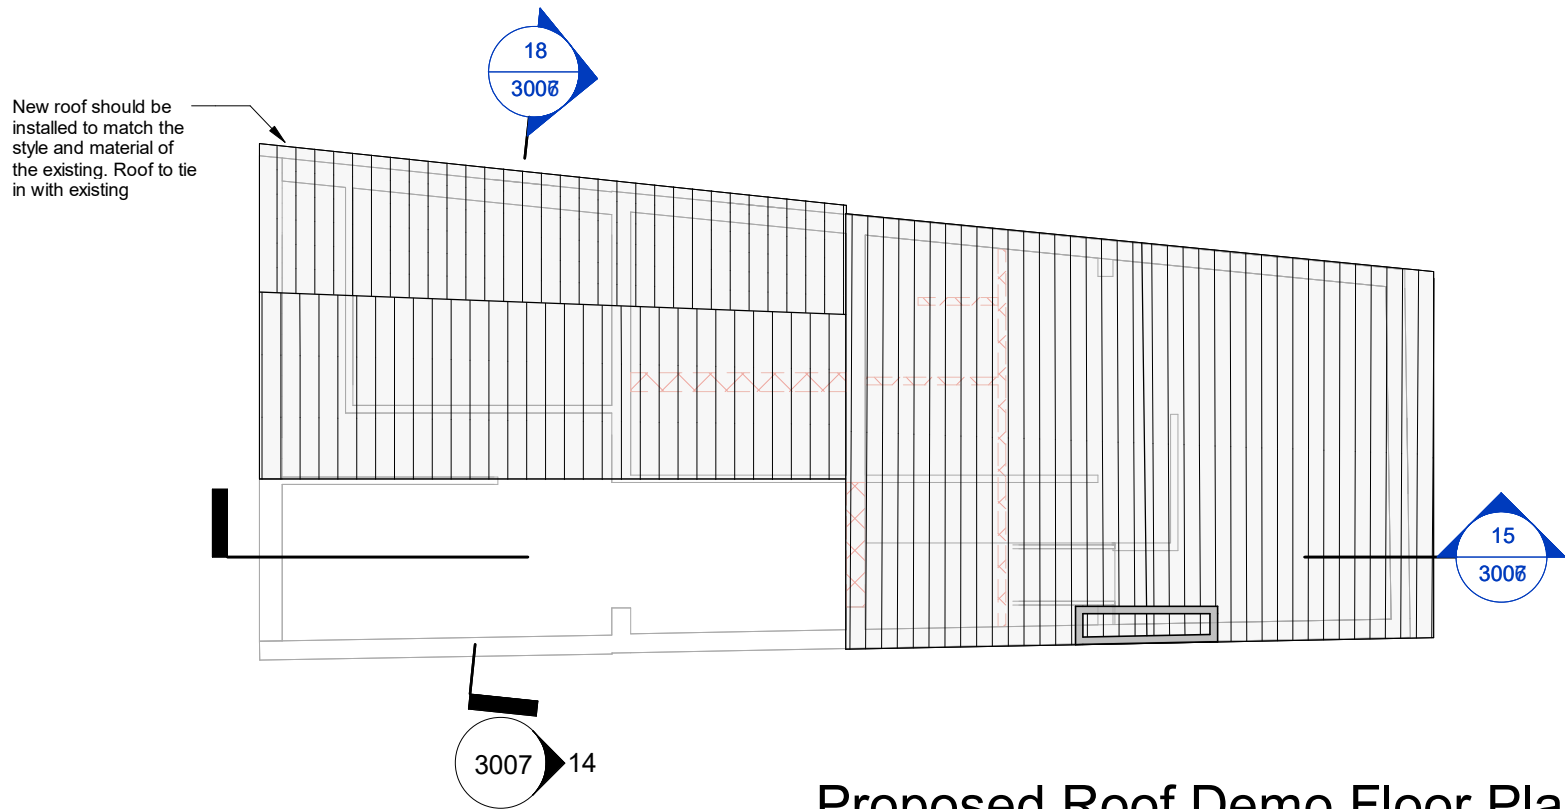


Proposed Roof Demo Floor Plan
Scale @ 1 : 100

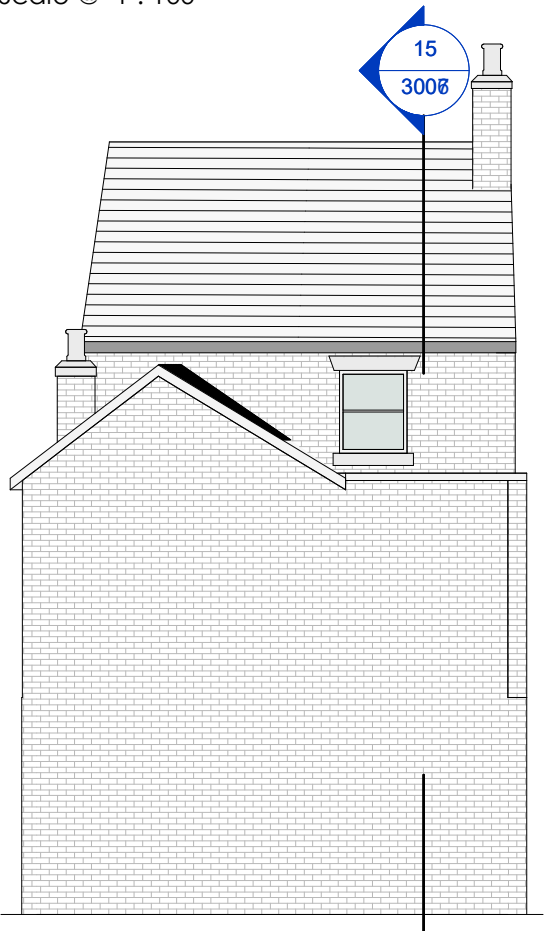

Proposed Rear Elevation Copy 1
Scale @ 1 : 100

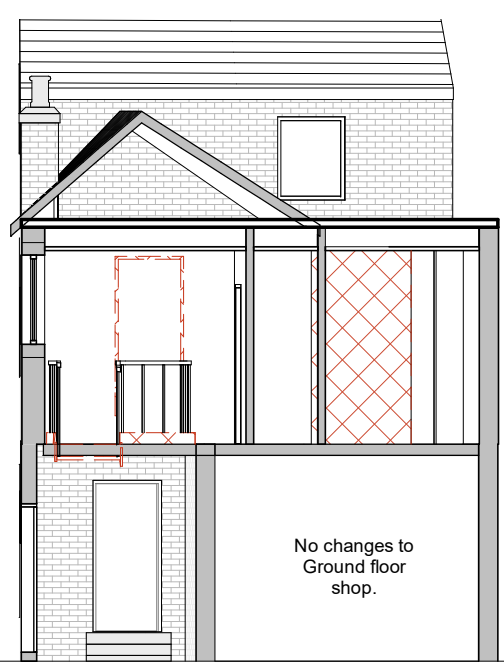

Window section 2 Copy 1
Scale @ 1 : 100

 

Scale @ 1:100

NOTE: PLANNING APPLICATION DRAWINGS. These drawings are to be used for planning purposed only. These drawings are not to be used as construction drawings. Any other surrounding buildings and roads are not to be scaled off these drawings. All drawing measurements shall not be obtained by scaling. Any discrepancies on this document to be immediately reported to the Architect. Verify all dimensions and levels prior to construction. This Document shall be read in conjunction with related documents, specifications and associated models. STRUCTURAL DESIGN-Steel structural design to be used for guidance purposes only, the structural engineer is to provide full structural design. Steel beam sizes and lengths to be checked on site with the structural engineer before ordering structural elements. EXTERNAL WINDOWS AND DOORS-Do not pre-order windows or doors - Structural openings dimensions to be checked on site before placing order for windows.

Client:	Piano Black Properties Ltd
Project:	Change of use - Converting residential property into commercial property
Location:	40 High Street, Prescot L34 5HQ
Sheet Name:	Demolition Plans - Existing & Proposed.
Sheet Number:	PBP-S55-005
Date:	05/01/2025
Scale (@ A1)	1:100