

 


Garden Office Front Elevation

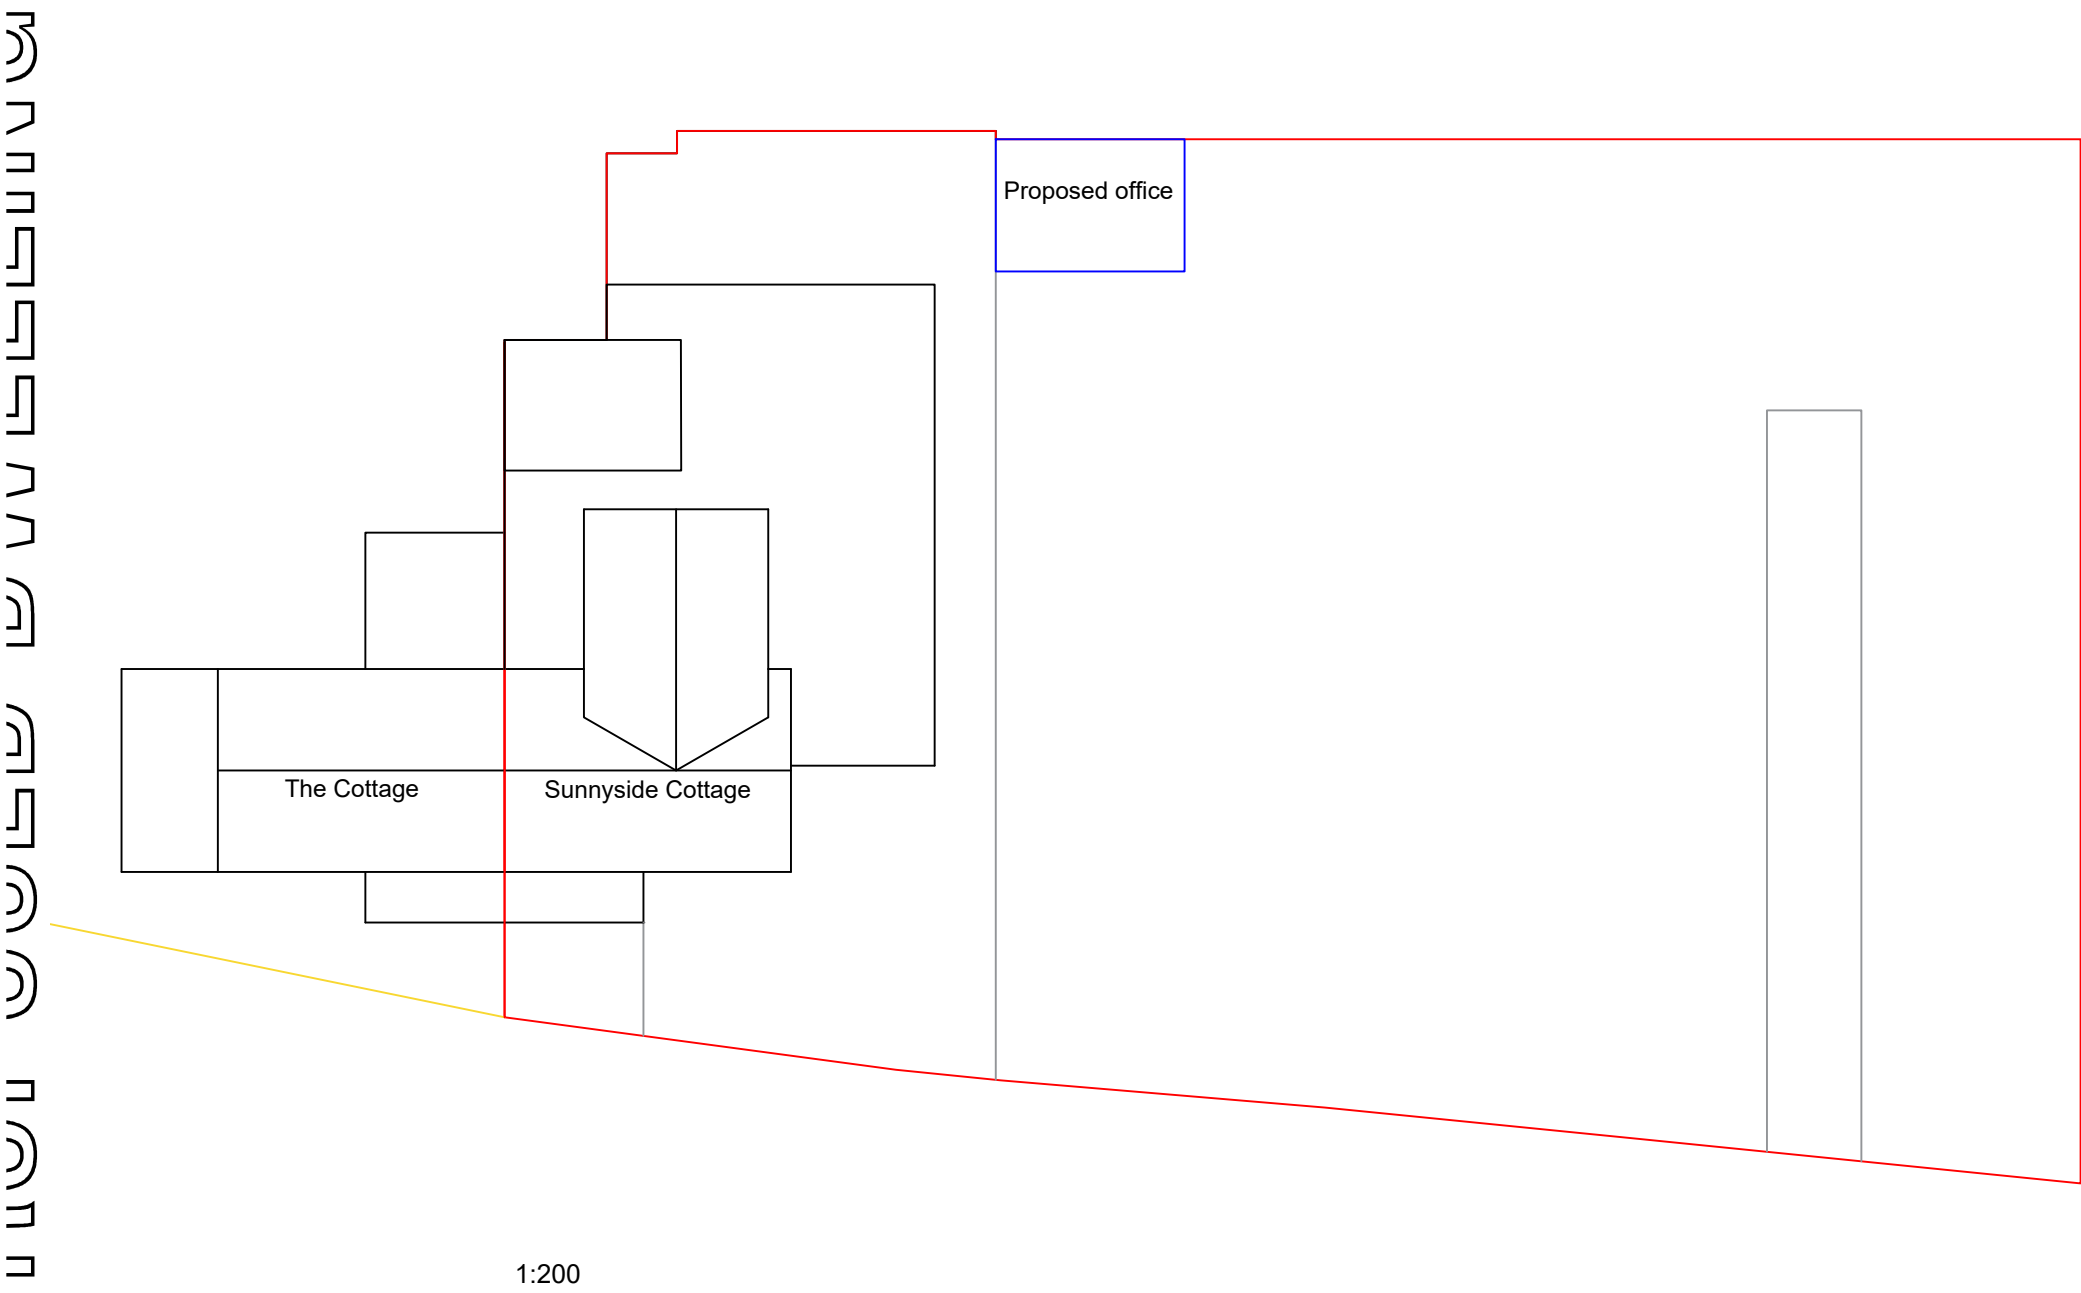

Garden Office Side Elevation

 

A		Planning issue		S
Rev. No.	Date.	Amendment.		Ini

Client:
SE Curran

Project:
Rear & Side Extension
Sunnyside Cottage, Greensbridge Lane,
Tarbock Green, Prescot L35 1QD

Drawing:
PROPOSED ELEVATIONS OFFICE STRUCTURE

Scale:		Date:	
1:100 & 1:200 @ A3		10/12/21	
Drawn By:	Checked By:	Drawing No:	Rev. N
SEC	SEC		A