



THIS DRAWING IS PROTECTED BY COPYRIGHT AND MUST NOT BE COPIED OR REPRODUCED WITHOUT THE WRITTEN CONSENT OF RGP PARTNERSHIP LIMITED. NO DIMENSIONS ARE TO BE SCALED FROM THIS DRAWING. ALL DIMENSIONS AND SIZES TO BE CHECKED ON SITE. NORTH POINTS SHOWN ARE INDICATIVE. ©

SITE SPECIFIC HAZARDS


IN ACCORDANCE WITH THE REQUIREMENTS OF THE CDM REGULATIONS 2015 THE FOLLOWING SIGNIFICANT RESIDUAL HAZARDS HAVE NOT BEEN DESIGNED OUT OF THIS PROJECT AND MUST BE TAKEN INTO CONSIDERATION BY CONTRACTORS PLANNING TO UNDERTAKE THE WORKS SHOWN ON THIS DRAWING:

SCALE 1:200

0m 2 4 6 8 10 12

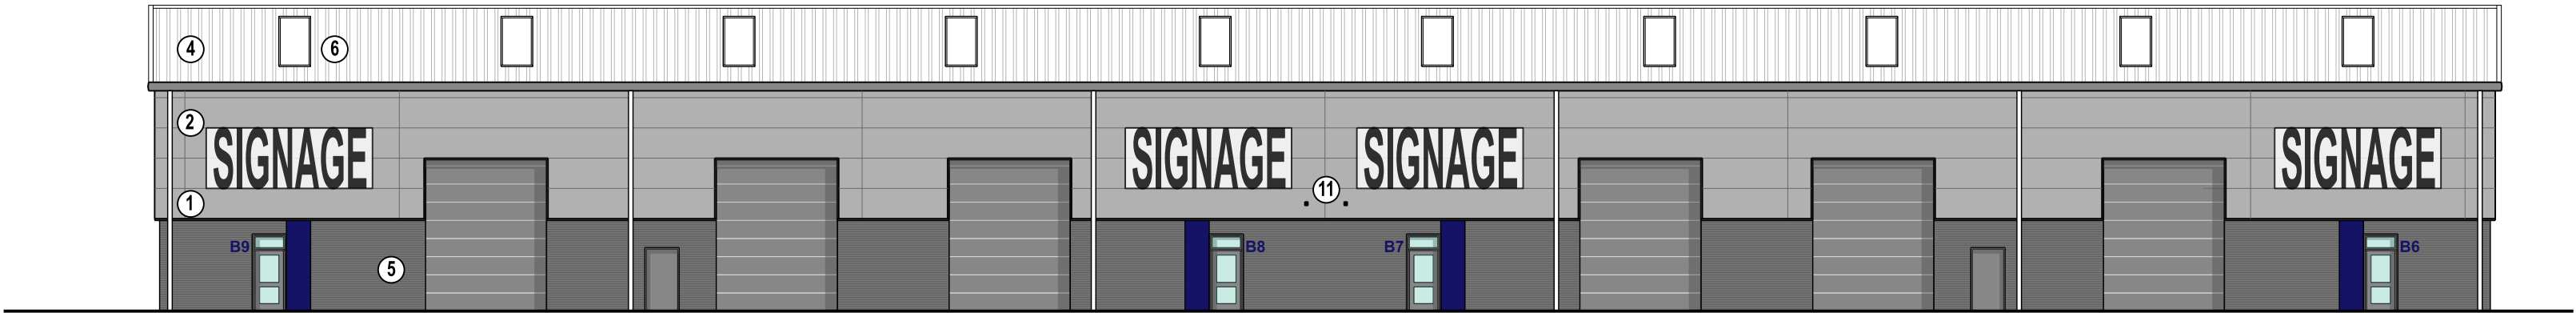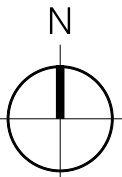


NORTH-WEST ELEVATION
1:200

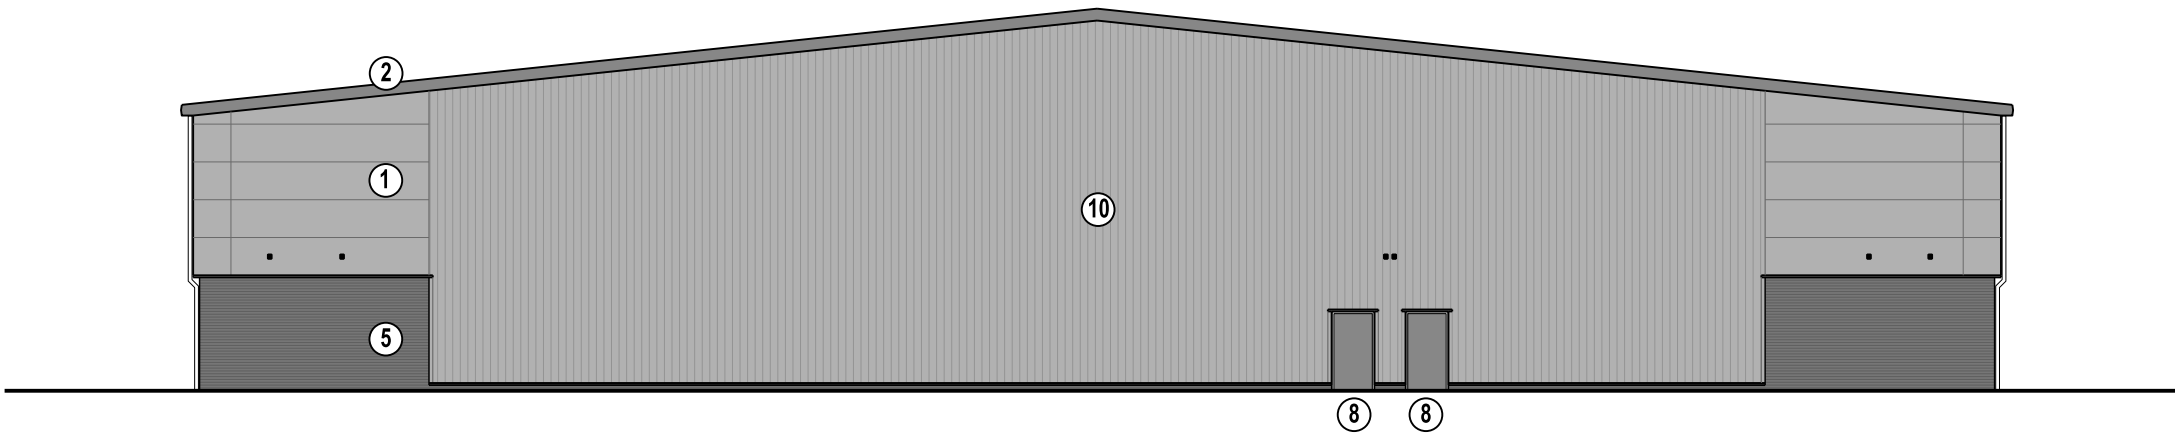


SOUTH-WEST ELEVATION
1:200



SOUTH-EAST ELEVATION
1:200

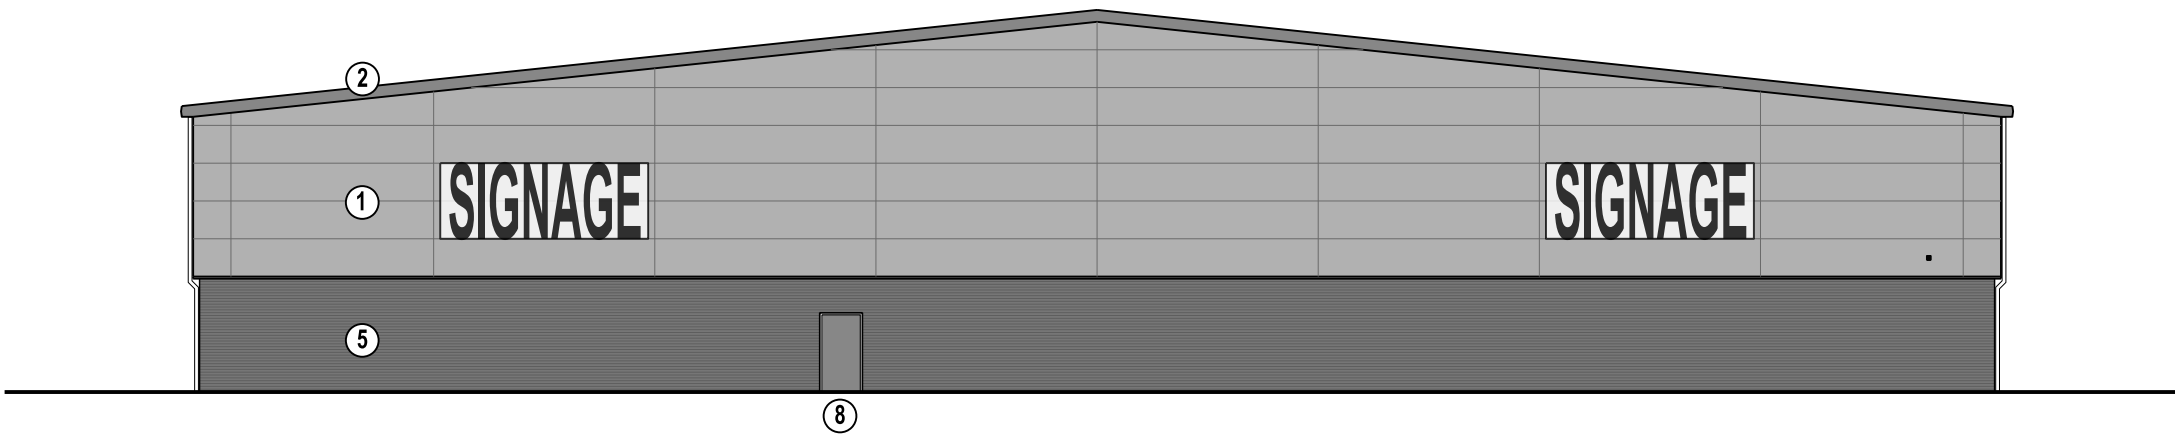

NORTH-EAST ELEVATION
1:200

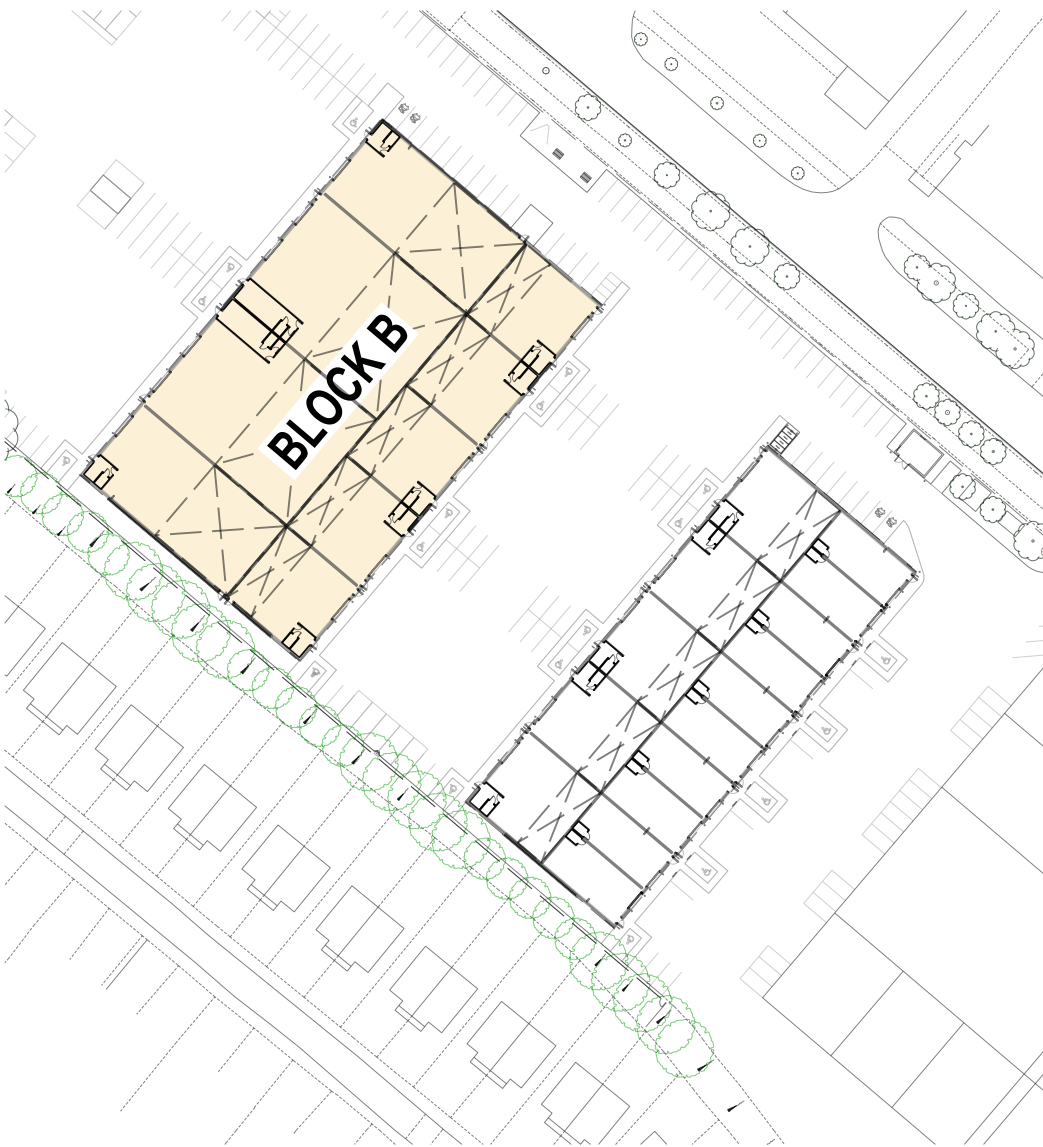

KEY PLAN

KEY

- 1 MICRORIB CLADDING.
COLOUR RAL 9006 (METALLIC SILVER).
- 2 PPC ALUMINIUM FASCIAS, FLASHINGS AND
RAINWATER GOODS. COLOUR RAL 7024
(GRAPHITE GREY).
- 3 GOODS DOOR. SECTIONAL SHUTTER WITH
VISION PANELS. COLOUR RAL 7024 (GRAPHITE
GREY). LEVEL ACCESS FROM YARD.
- 4 INSULATED ROOF CLADDING SYSTEM WITH
TRAPIZOIDAL PROFILE.
COLOUR GOOSEWING GREY.
- 5 GREY BRICK
- 6 INTEGRATED ROOFLIGHT.
COLOUR RAL 7024 (GRAPHITE GREY)
- 7 FEATURE PPC ALUMINIUM ENTRANCE
FLASHING. COLOUR: BLUE (RAL TBC)
- 8 STEEL DOOR
COLOUR RAL 7024 (GRAPHITE GREY)
- 9 PPC ALUMINIUM FRAMED GLAZED DOOR.
COLOUR RAL 7024 (GRAPHITE GREY).
- 10 VERTICAL PROFILED CLADDING.
COLOUR RAL 9006 (METALLIC SILVER).
- 11 VENTILATION EXTRACT GRILLES.
COLOUR TO MATCH CLADDING.

REV. DATE NOTES INIT.

CLIENT / PROJECT



HUYTON INDUSTRIAL ESTATE, LIVERPOOL

DRAWING TITLE

BLOCK B

PROPOSED BUILDING ELEVATIONS

STATUS

PLANNING

DATE 08.11.24 DRAWN EDD SCALE @ A2 1:200

PROJECT NUMBER STAGE UNIT / BLOCK TYPE & NUMBER REVISION LETTER

DRAWING NO. 11049 NMA B E02

Site Location Plans L GA Plans P Elevations E
Sections S Details D Prefix: Colour C

THE RATCLIFFE GROVES PARTNERSHIP

MANCHESTER
105 MANCHESTER ROAD
BURY LANCASHIRE BL3 0TD
T. 0161 797 6000 E. manchester@rgp.uk.com
www.rgp.uk.com

LONDON
19 BEDFORD ROW
LONDON WC1R 4EB
T. 020 7600 6666 E. london@rgp.uk.com

