


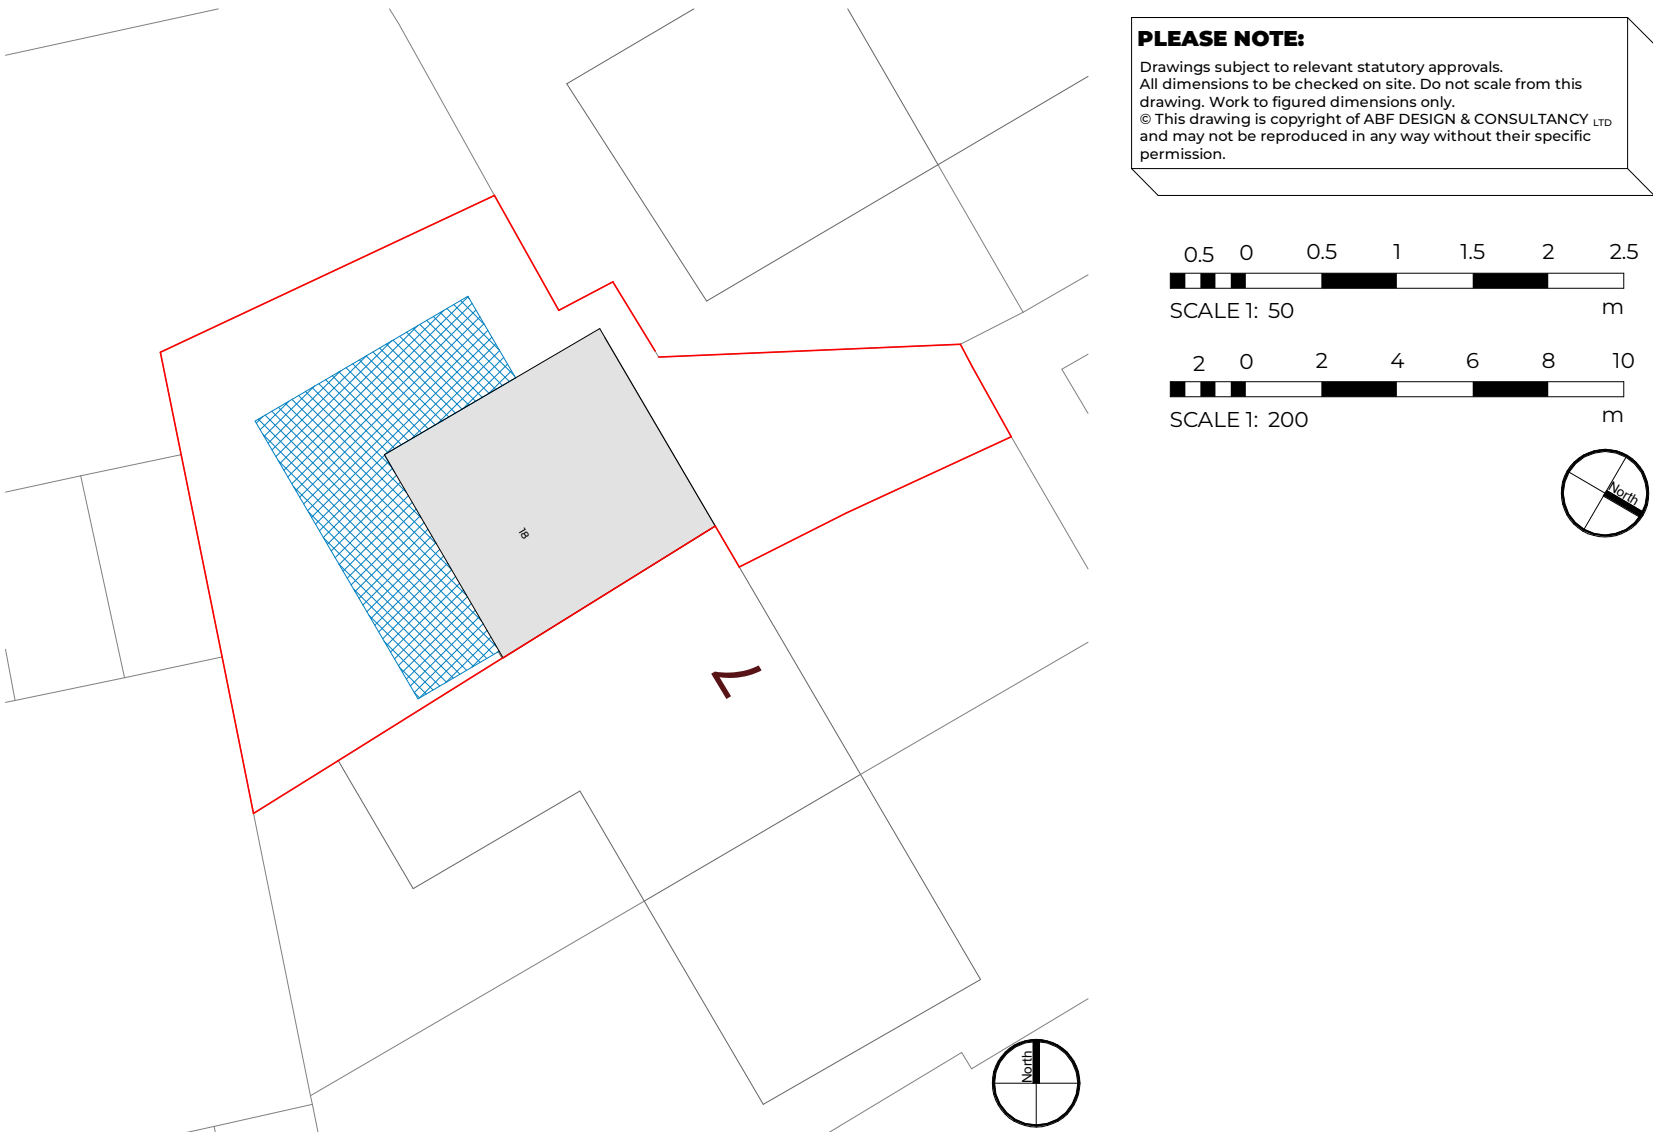


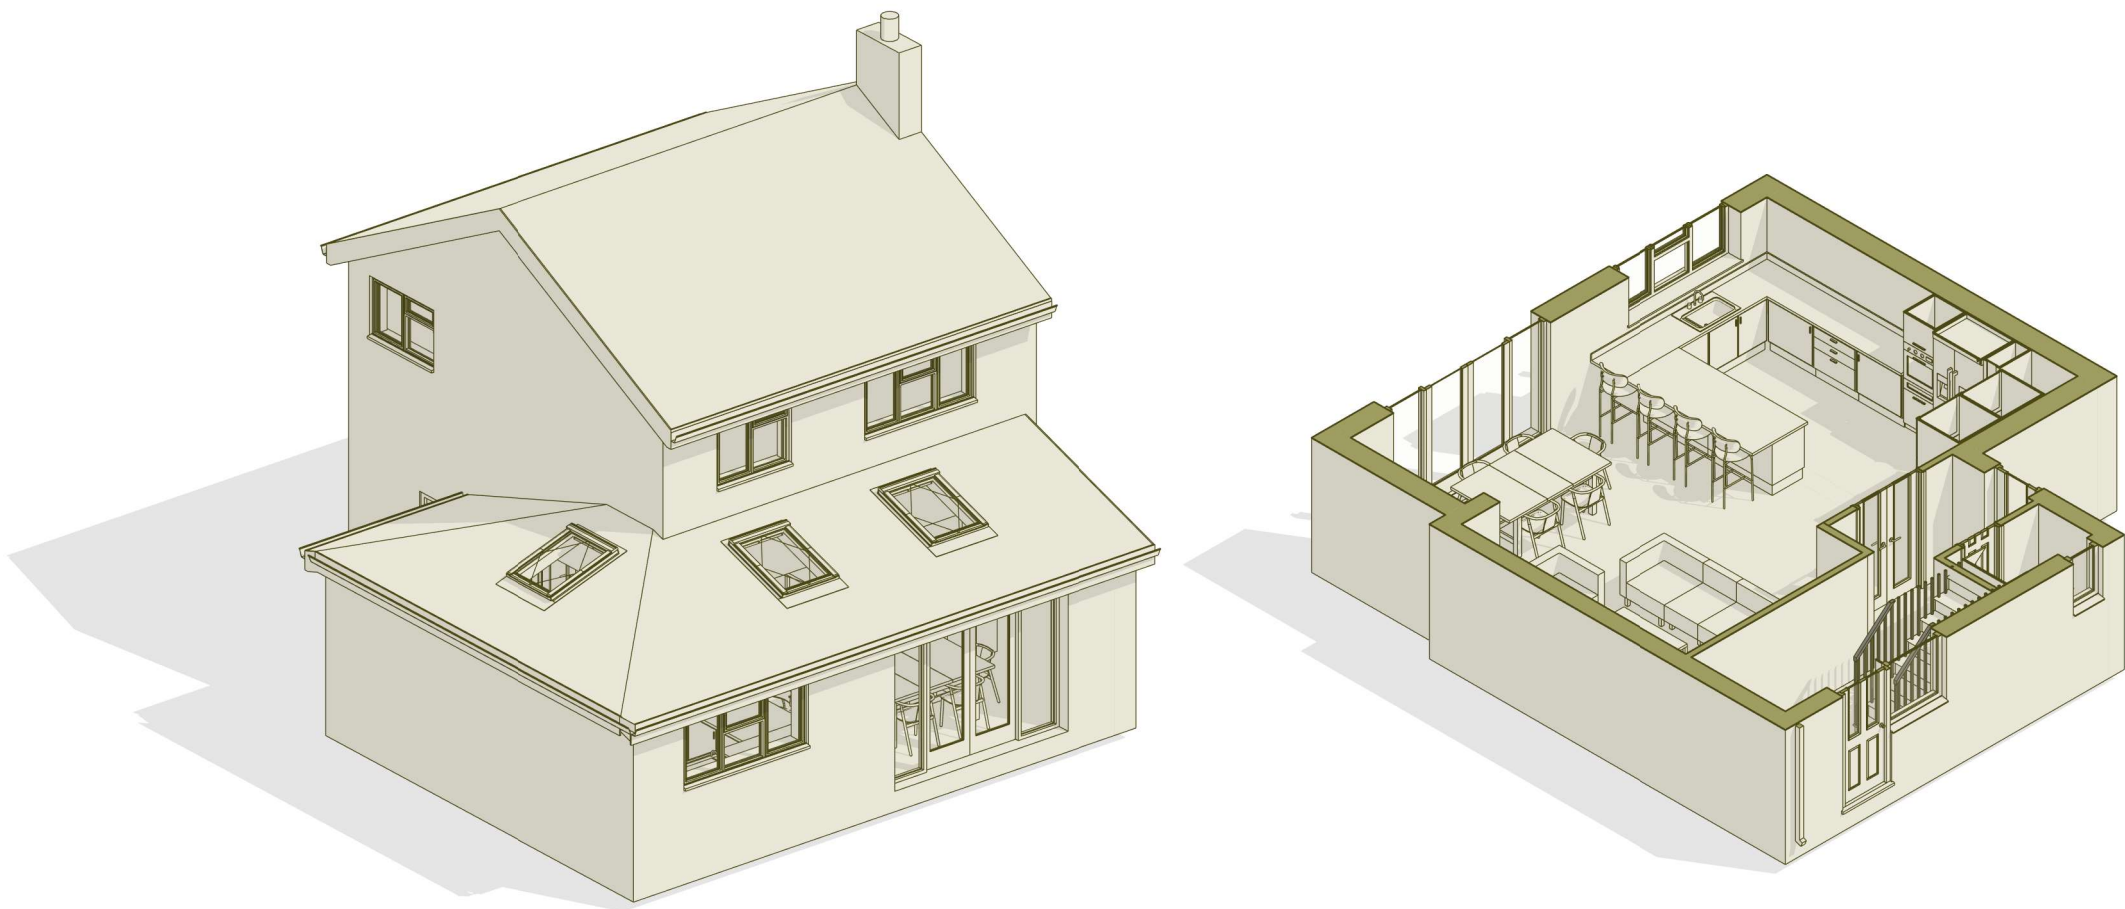

Site Plan
1: 200

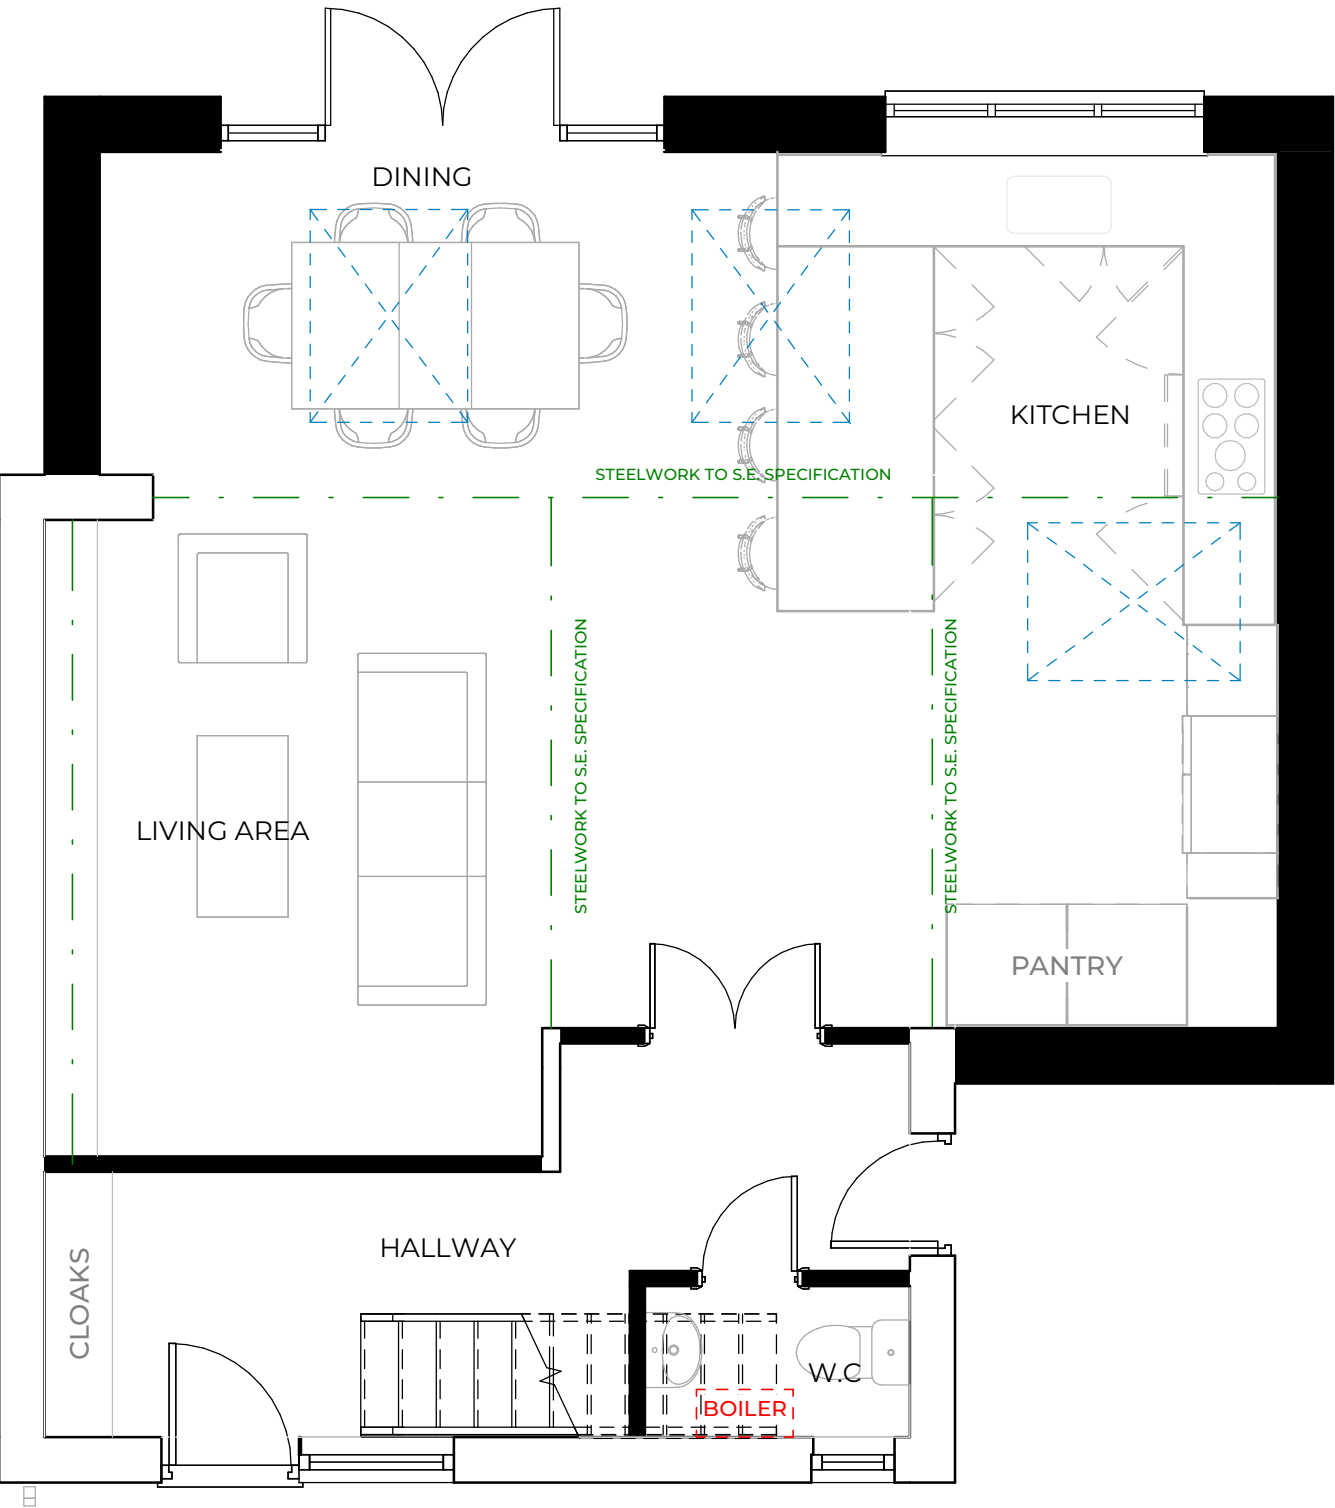

Proposed Ground Floor Plan
1: 50

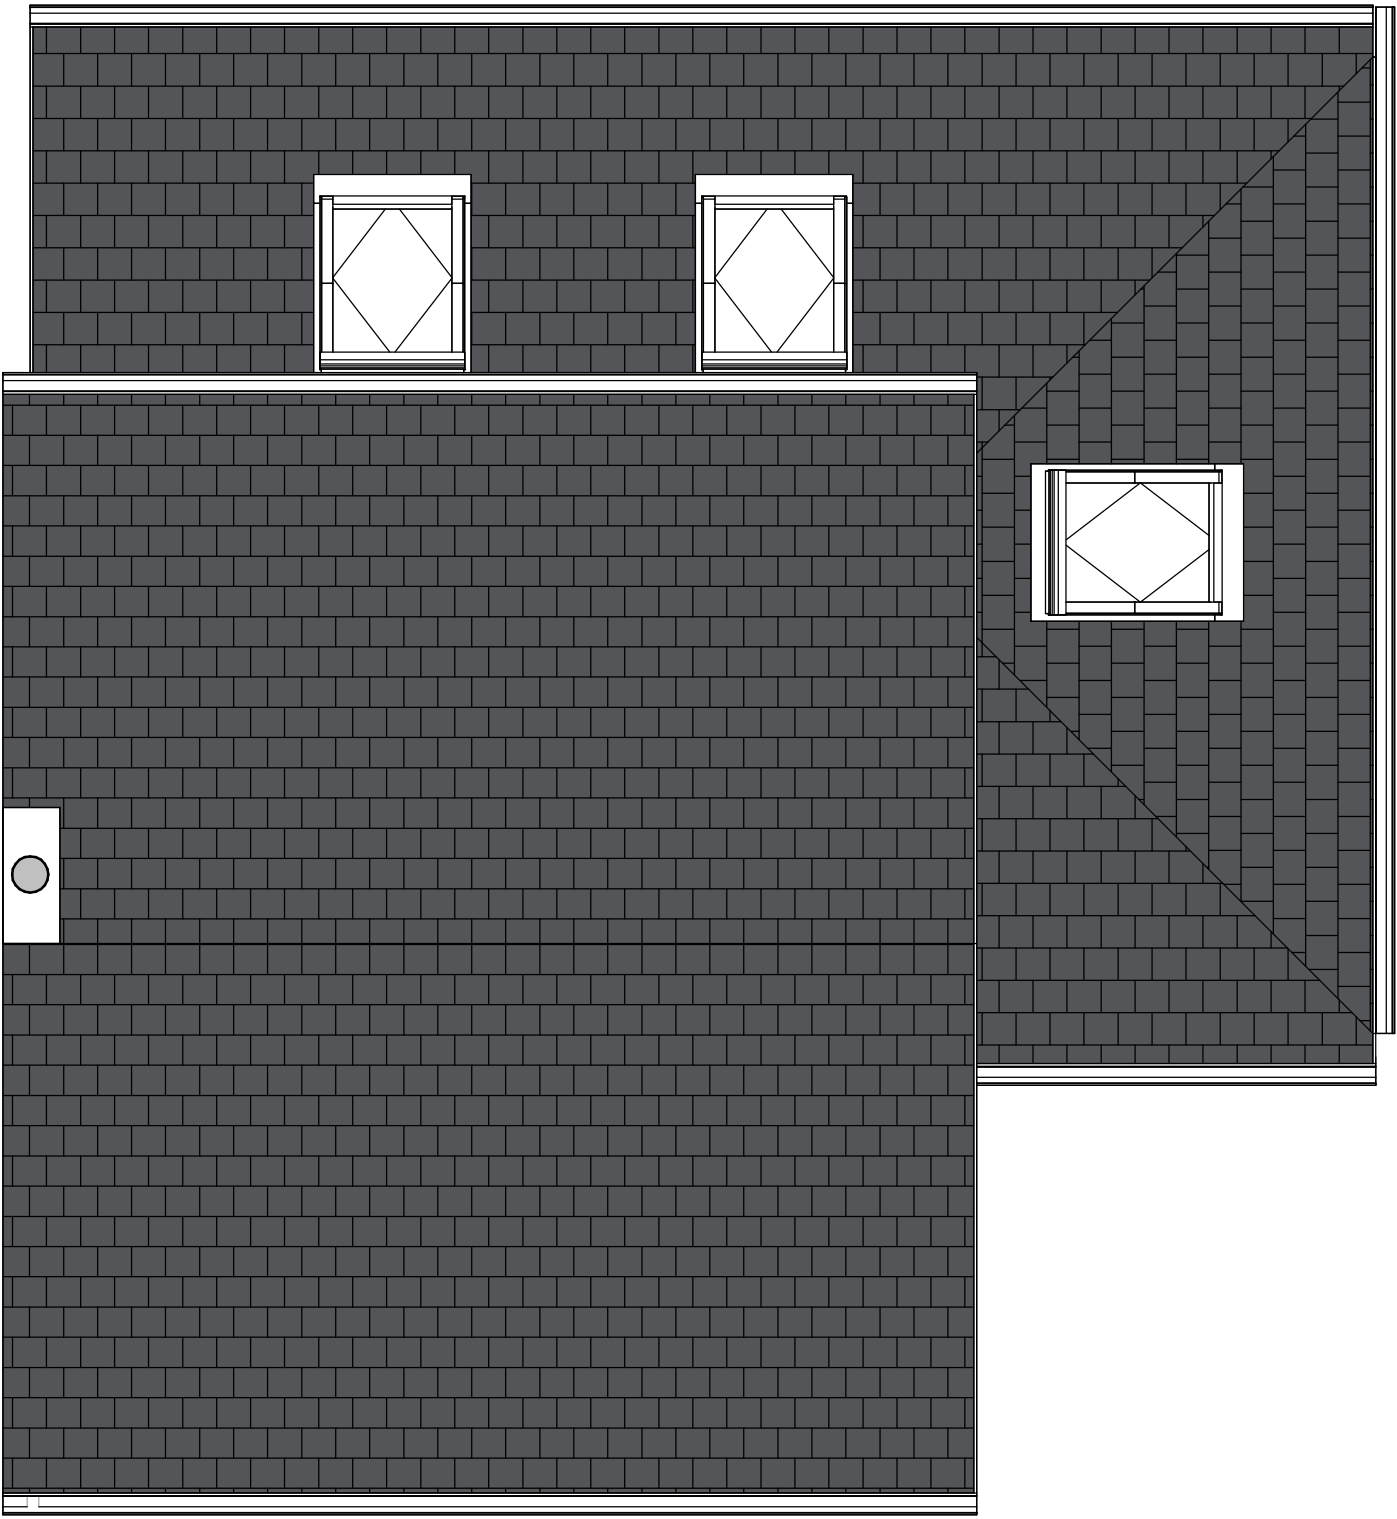

Proposed Roof Plan
1: 50

ABF DESIGN CONSULTANCY https://abfdesign.co.uk	
☐ Preliminary	☐ Tender
☒ Planning	☐ Construction
Client > Franny & Kathy Omar	
Project > 18 Kingham Close L25 5ND	
Drawing Title > Proposed Ground Floor and Roof Plan	
Scale > 1:50 @ A2	Date > April 2026
Drawing No. > 1220-ABF-XX-ZZ-DR-A-003	Rev > B