


2, Hawthorne Drive, Northwood, Kirkby, Knowsley, L33 8WW

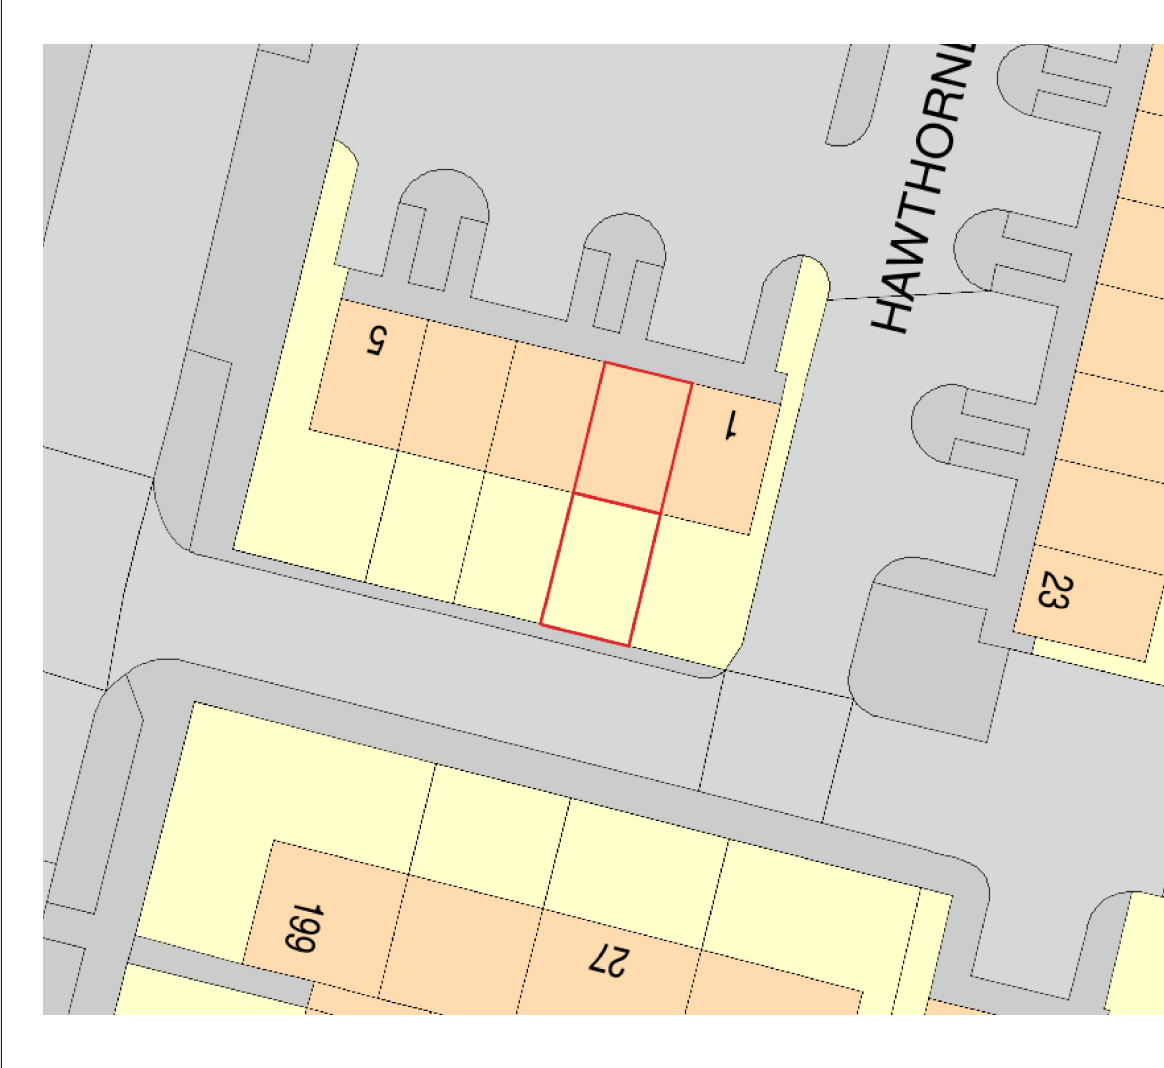


Site Plan shows area bounded by: 341608.16, 399256.4 341749.58, 399397.82 (at a scale of 1:1250), OSGridRef: SJ41679032. The representation of a road, track or path is no evidence of a right of way. The representation of features as lines is no evidence of a property boundary.


BLOCK / LOCATION PLAN
1:1250




SITE PLAN
1:500

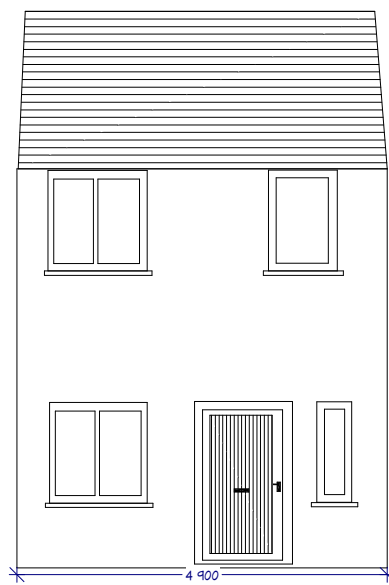


Existing
Front (NNE) Elevation
1:100

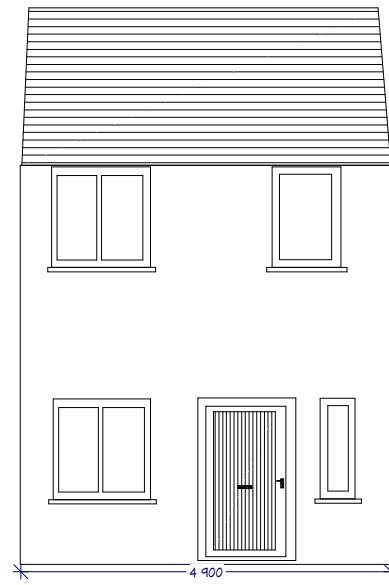

Proposed
Front (NNE) Elevation
(no change)
1:100

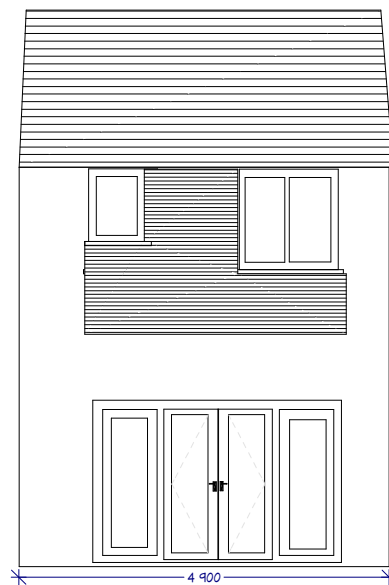


Existing
Rear (SSW) Elevation
1:100

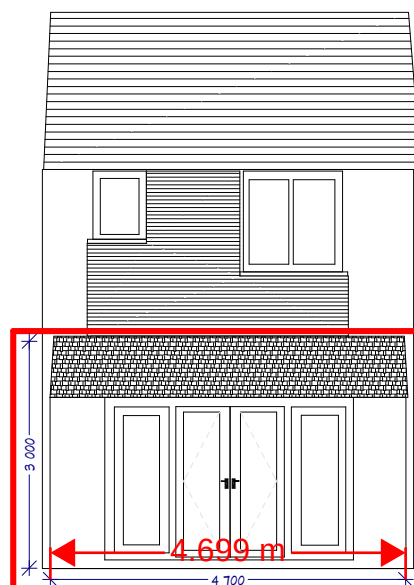


Proposed
Rear (SSW) Elevation
1:100

FRONT & REAR ELEVATIONS
1:100


- NOTES:
- * Utilising existing french doors and glazed panels in new extension to maintain match to existing windows, etc.
 - * Brickworks to match existing house.
 - * Roof tiles to match existing house.

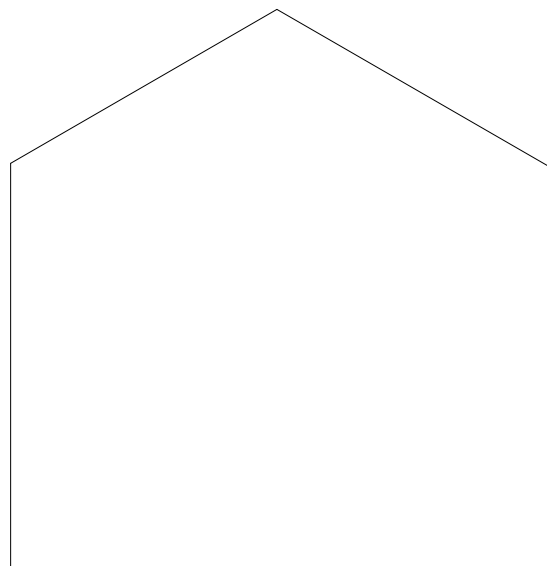


Existing
Side (ENE) Elevation
1:100

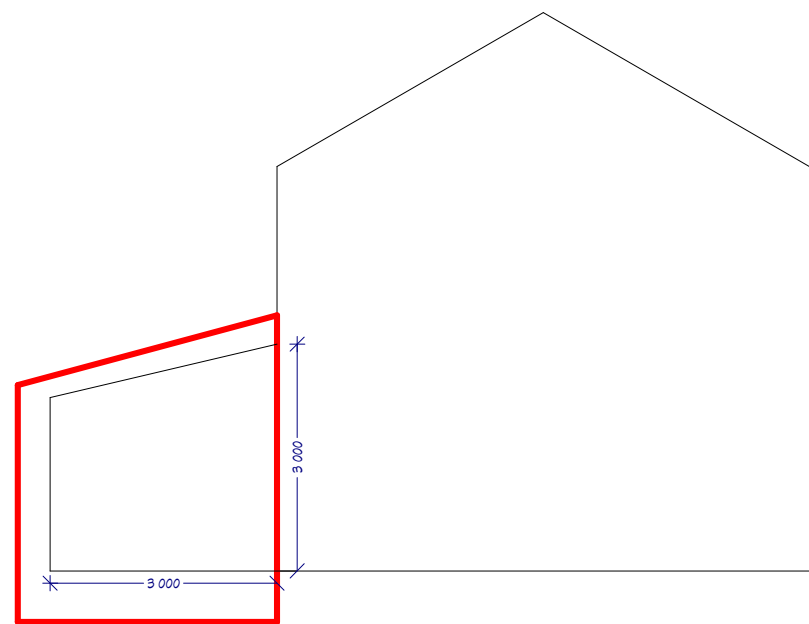

Proposed
Side (ENE) Elevation
1:100

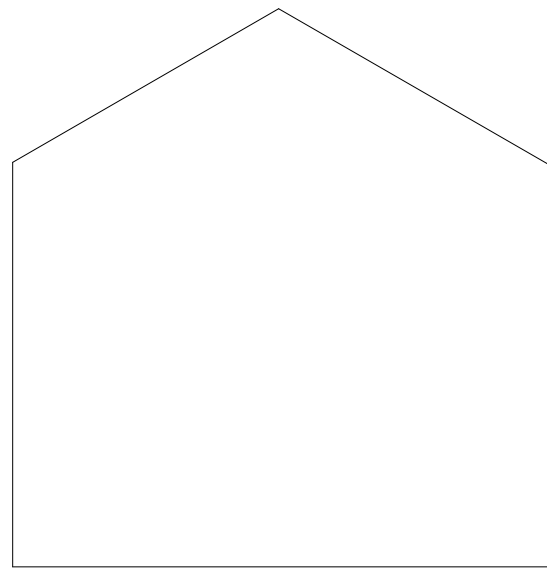


Existing
Side (WSW) Elevation
1:100

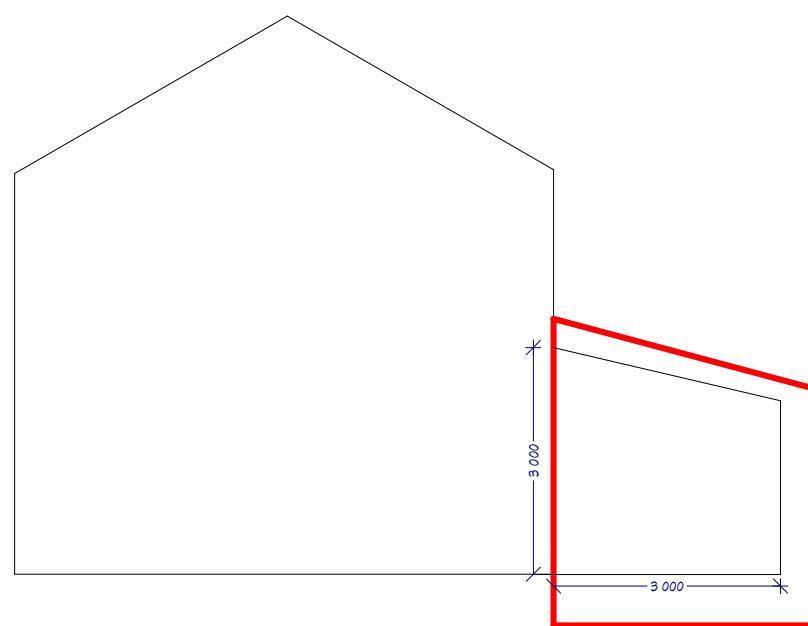

Proposed
Side (WSW) Elevation
1:100

SIDE ELEVATIONS
1:100

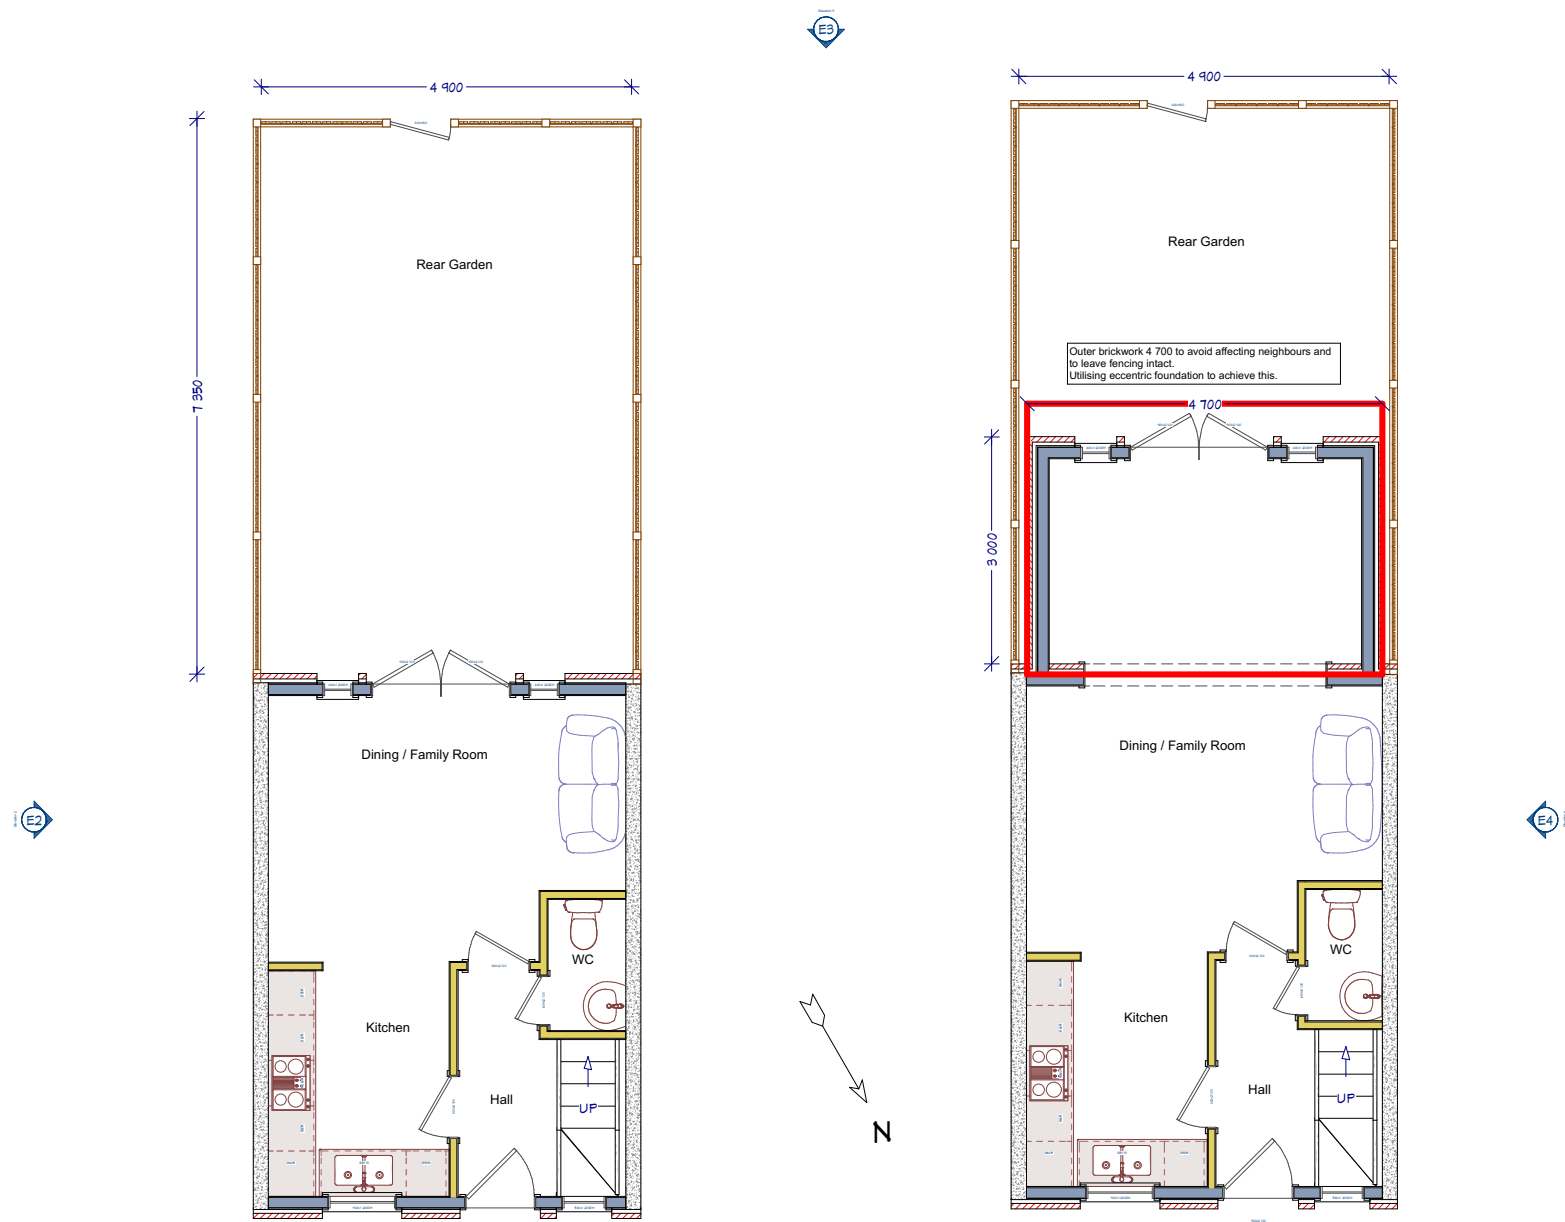


Existing
Ground Floor Plan
1:100

Proposed
Ground Floor Plan
1:100

FLOOR PLANS
1:100

IMPORTANT: Copyright of Architecture & Design Services; All Rights Reserved. Sizes may be different on site and should be checked thoroughly prior to commencing works.

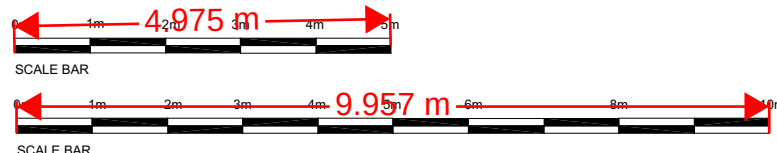

DRAWINGS PROVIDED BY:
**Architecture & Design Services**
I ENGLAND I UK I
w. archtechdesign.online

DATE:

31/01/21

SHEET TITLE: Planning Drawings

SIZE: A1

PROJECT DESCRIPTION: Proposed Alterations at:
2 Hawthorne Drive, Northwood, Kirkby,
Knowsley, Liverpool, L33 8WW

REV: 1.1

CLIENT: Ms Hayley Stoba

SHEET:

DRAWN BY: FD: JAB/LS 31/01/21
AMD:

K-1