





Front Elevation

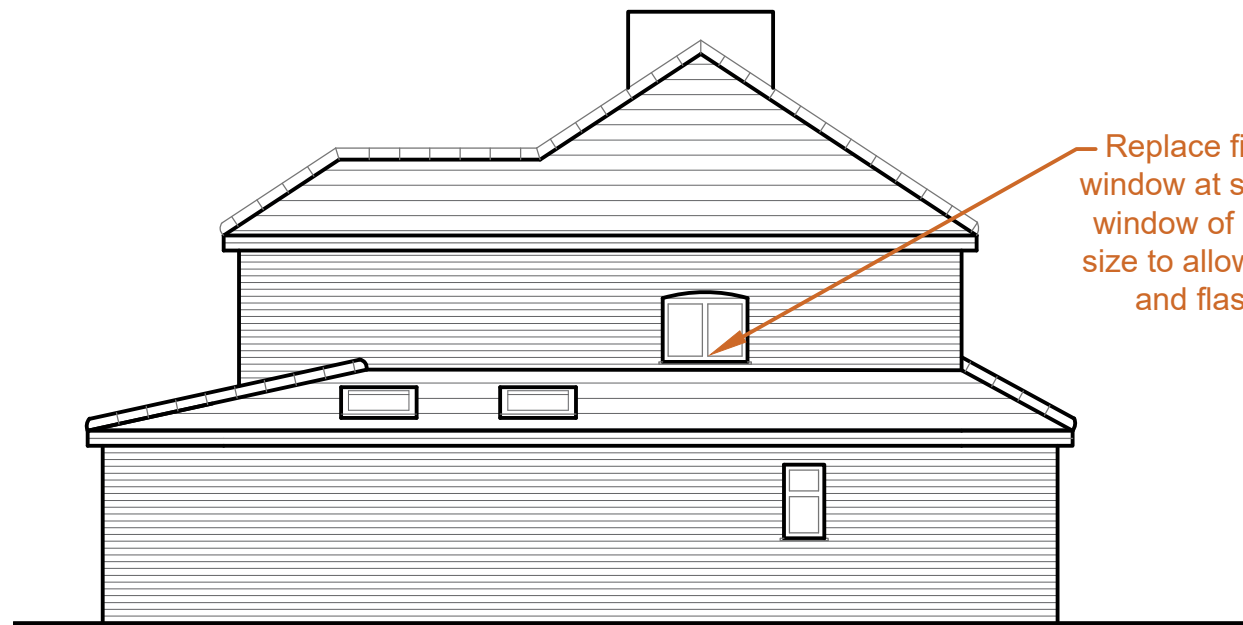

Side Elevation

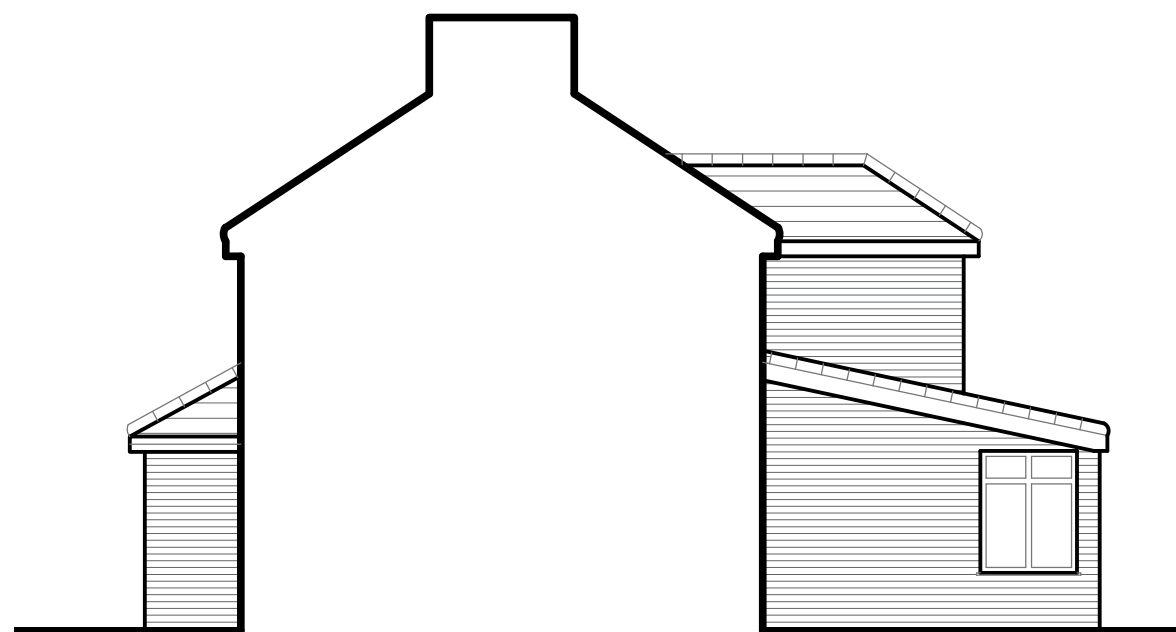

Side Elevation



Rear Elevation

Proposed Elevations

Scale bar at scale 1:100									
									
0m	1m	2m	3m	4m	5m	6m	7m	8m	9m 10m
Contract					Scale / Page Size		Date		
75 Beechwood Road, Halewood, Liverpool, L26 1XA.					1:100 on A3		Aug' '21		
Drawing Title					Drawing number and revision				
Proposed Elevations									

All dimensions in millimeters unless noted otherwise.
All dimensions to be checked on site.
All design information and drawings in this report are for purpose of scheme design, feasibility study and planning permission. Drawings *NOT* to be used for the purpose of construction.