



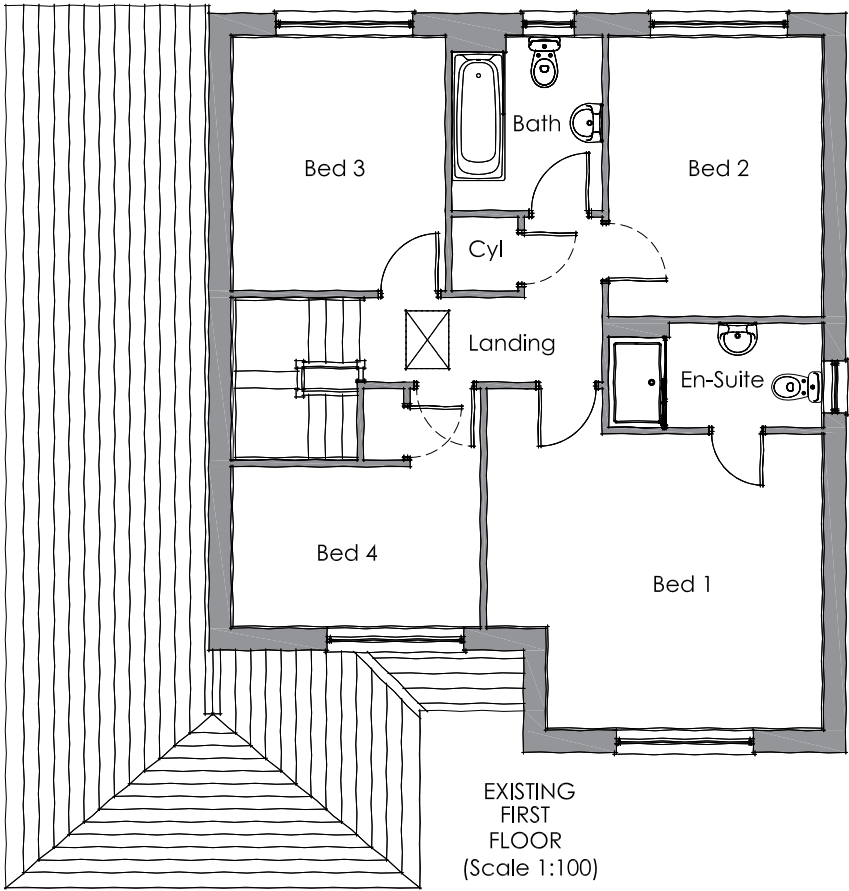


EXISTING
FIRST
FLOOR
(Scale 1:100)



EXISTING FRONT ELEVATION
(Scale 1:100)

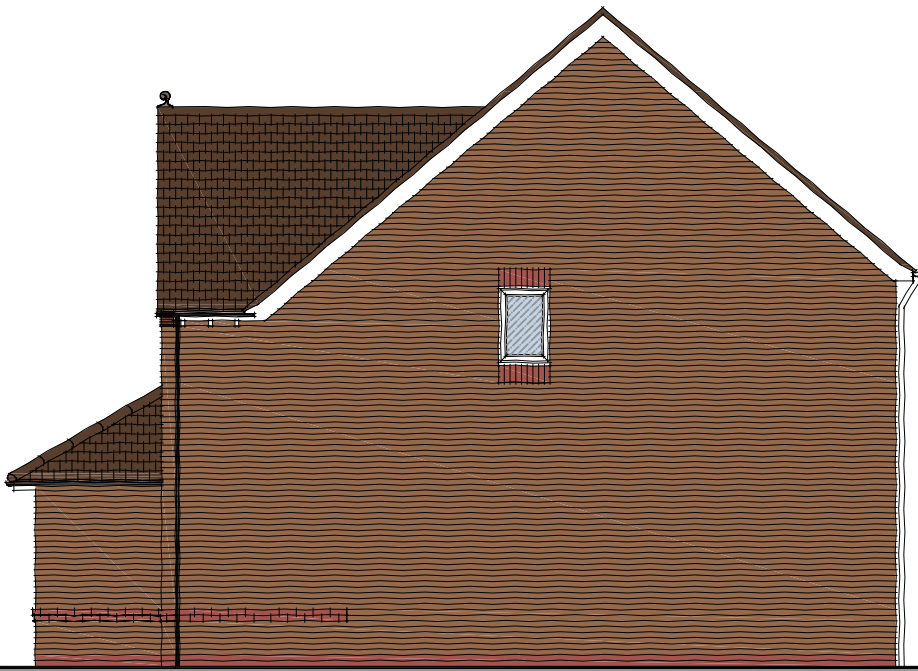


EXISTING SIDE ELEVATION
(Scale 1:100)

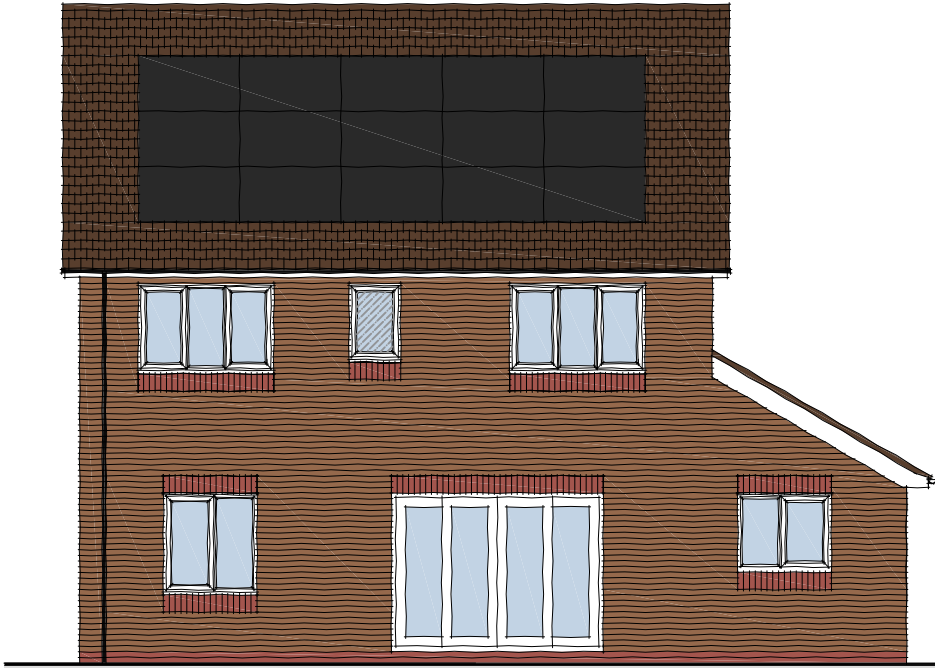

EXISTING REAR ELEVATION
(Scale 1:100)



EXISTING SIDE ELEVATION
(Scale 1:100)

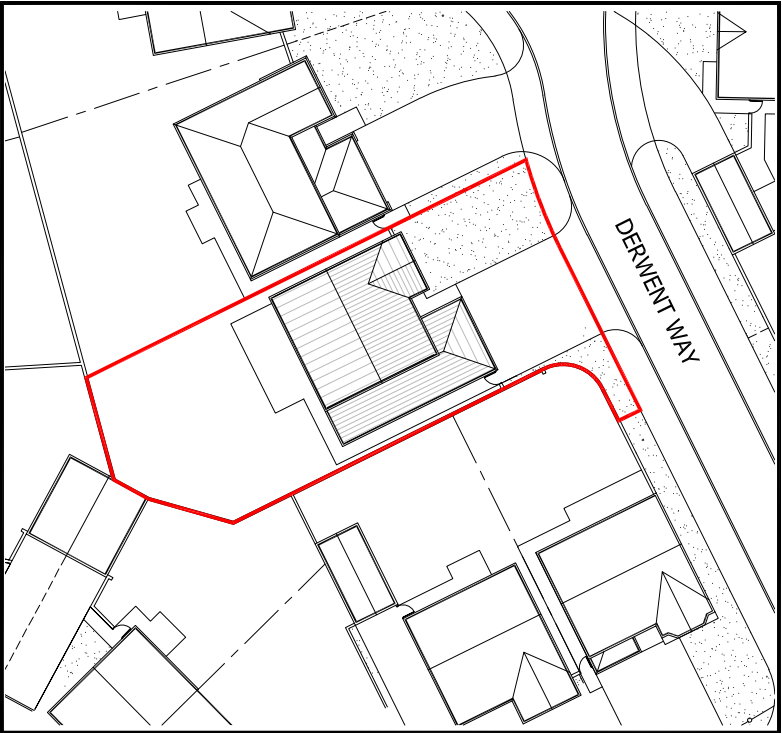

Existing Site Plan (Scale 1:500)

PLANNING ISSUE

Project Description	Scale	Paper Size	Date	Drawn	Revision
Proposed First Floor Side Extension	1:100 & 1:500	A3	May 2021	AD	-
Site Address	Drawing No.				
1 Derwent Way	DW/PD/02				
Knowsley					
L14 7AN					
Drawing Title	Note				
Existing Floor Plan & Elevations	Do not scale from this drawing. All dimensions to be verified with the drawing office. All dimensions/levels are to be checked on site and any discrepancies to be referred back to Architect prior to proceeding. All specifications, materials and workmanship to be in accordance with current Building Regulations. All component sizes and references are to be checked prior to materials order. The position of existing drain runs are to be checked and confirmed on site prior to proceeding with the works. All relevant boundary positions are to be dimensionally checked prior to proceeding with the works.				
	This drawing is the copyright © and shall not be altered, copied, photographed or reproduced in any way without the consent of the Architect.				
	Original Sheet Size A1 Do Not Scale From This Drawing				