


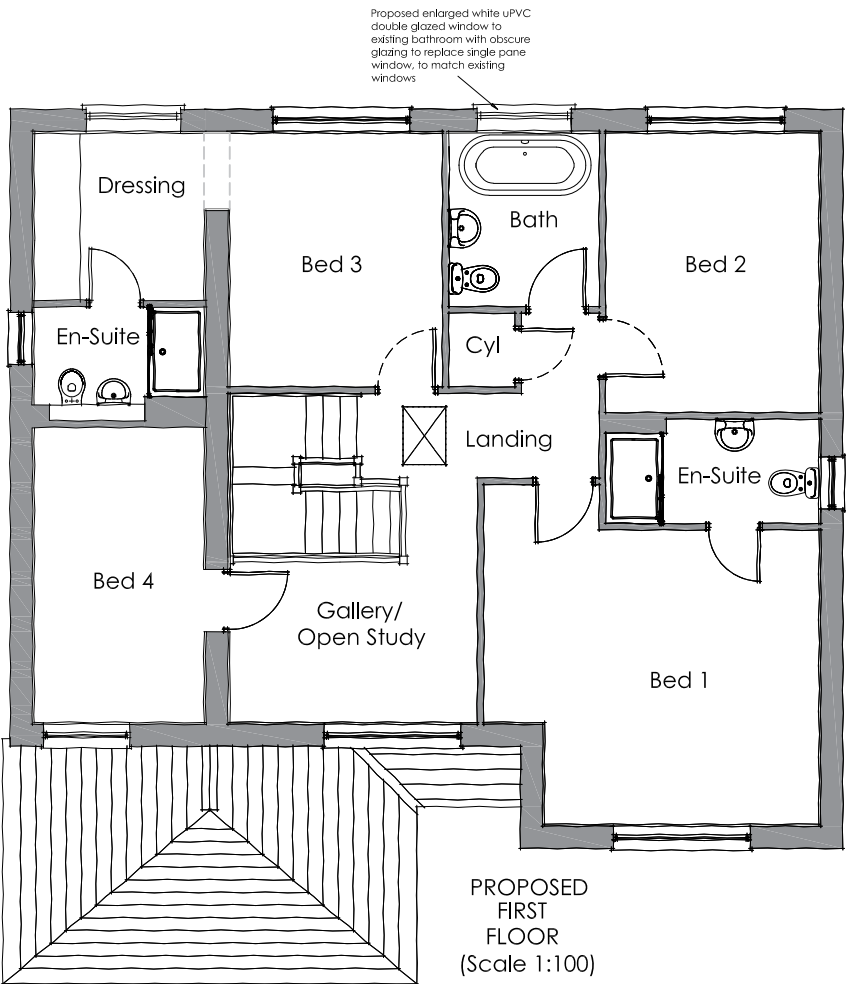


 

PROPOSED FRONT ELEVATION
(Scale 1:100)

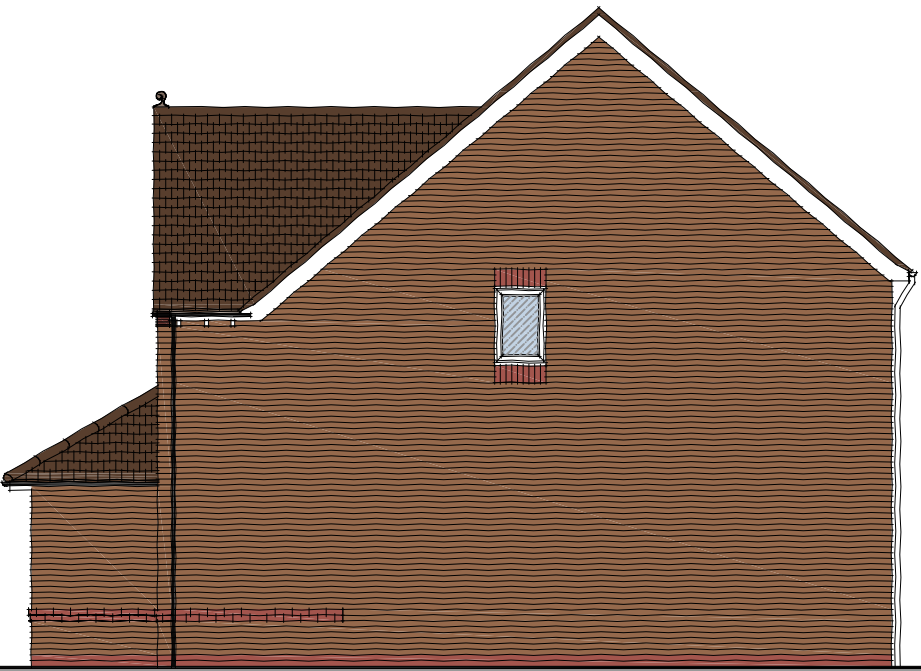


EXISTING SIDE ELEVATION
(Scale 1:100)

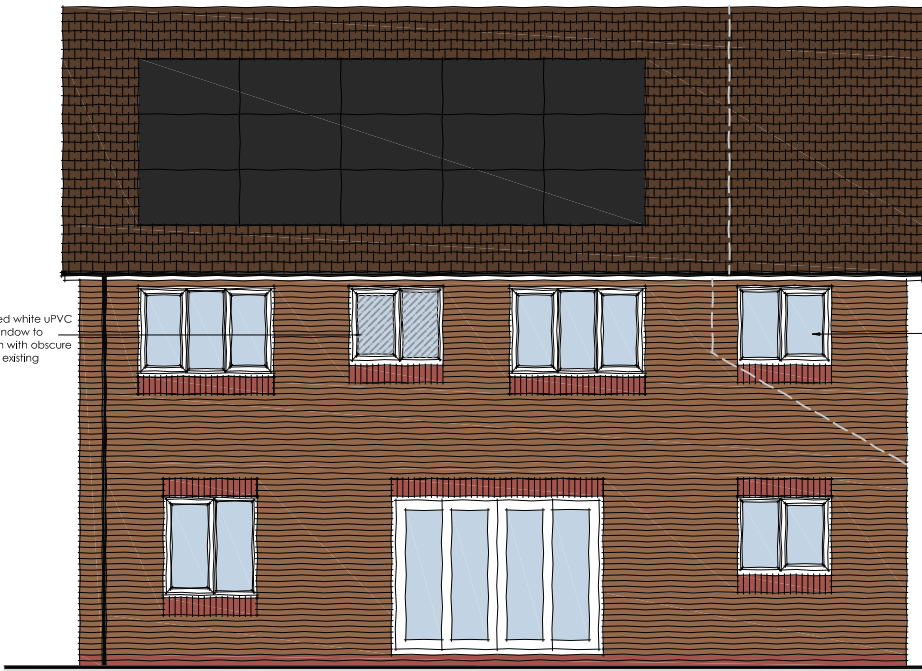

PROPOSED REAR ELEVATION
(Scale 1:100)



PROPOSED SIDE ELEVATION
(Scale 1:100)

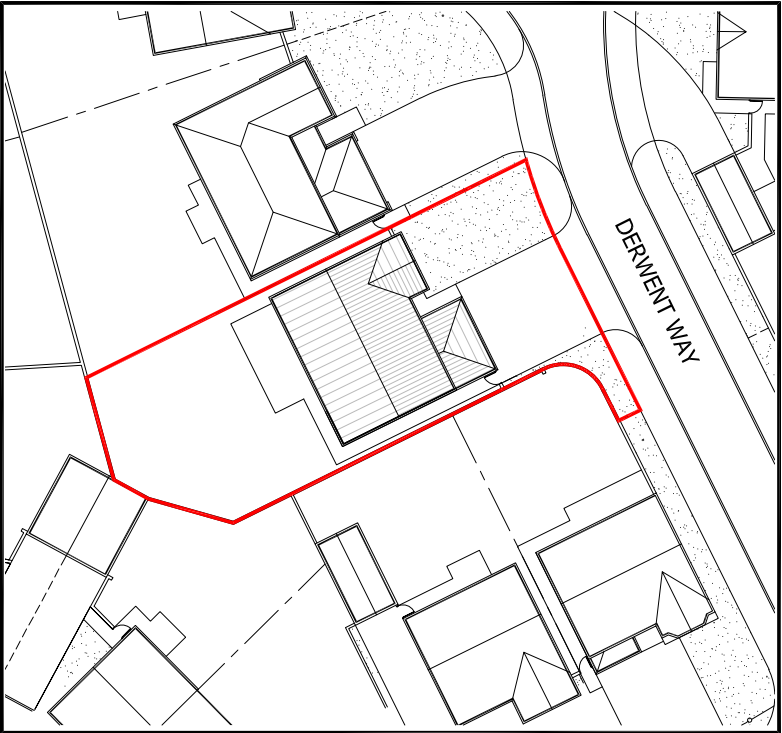

Proposed Site Plan (Scale 1:500)

PLANNING ISSUE					
Project Description	Scale 1:100 & 1:500	Paper Size A3	Date May 2021	Drawn AD	Revision -
Proposed First Floor Side Extension	Drawing No. DW/PD/03				
Site Address	Note Do not scale from this drawing. All dimensions to be verified with the drawing office. All dimensions/levels are to be checked on site and any discrepancies to be referred back to Architect prior to proceeding. All specifications, materials and workmanship to be in accordance with current Building Regulations. All component sizes and references are to be checked prior to materials order. The position of existing drain runs are to be checked and confirmed on site prior to proceeding with the works. All relevant boundary positions are to be dimensionally checked prior to proceeding with the works.				
1 Derwent Way Knowsley L14 7AN	This drawing is the copyright of the Architect and shall not be altered, copied, photographed or reproduced in any way without the consent of the Architect.				
Drawing Title	Original Sheet Size A1 Do Not Scale From This Drawing				
Proposed Floor Plan & Elevations					