

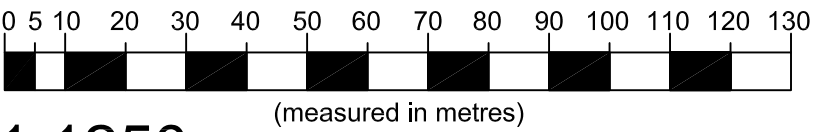


The Contractor is responsible for checking dimensions and any discrepancy to be verified with the Architects before proceeding. Figured dimensions to be worked to only. Subject to all Local Authority and Statutory approvals.
DO NOT SCALE

PLANNING

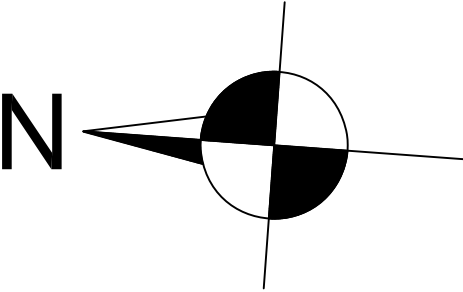

1:1250

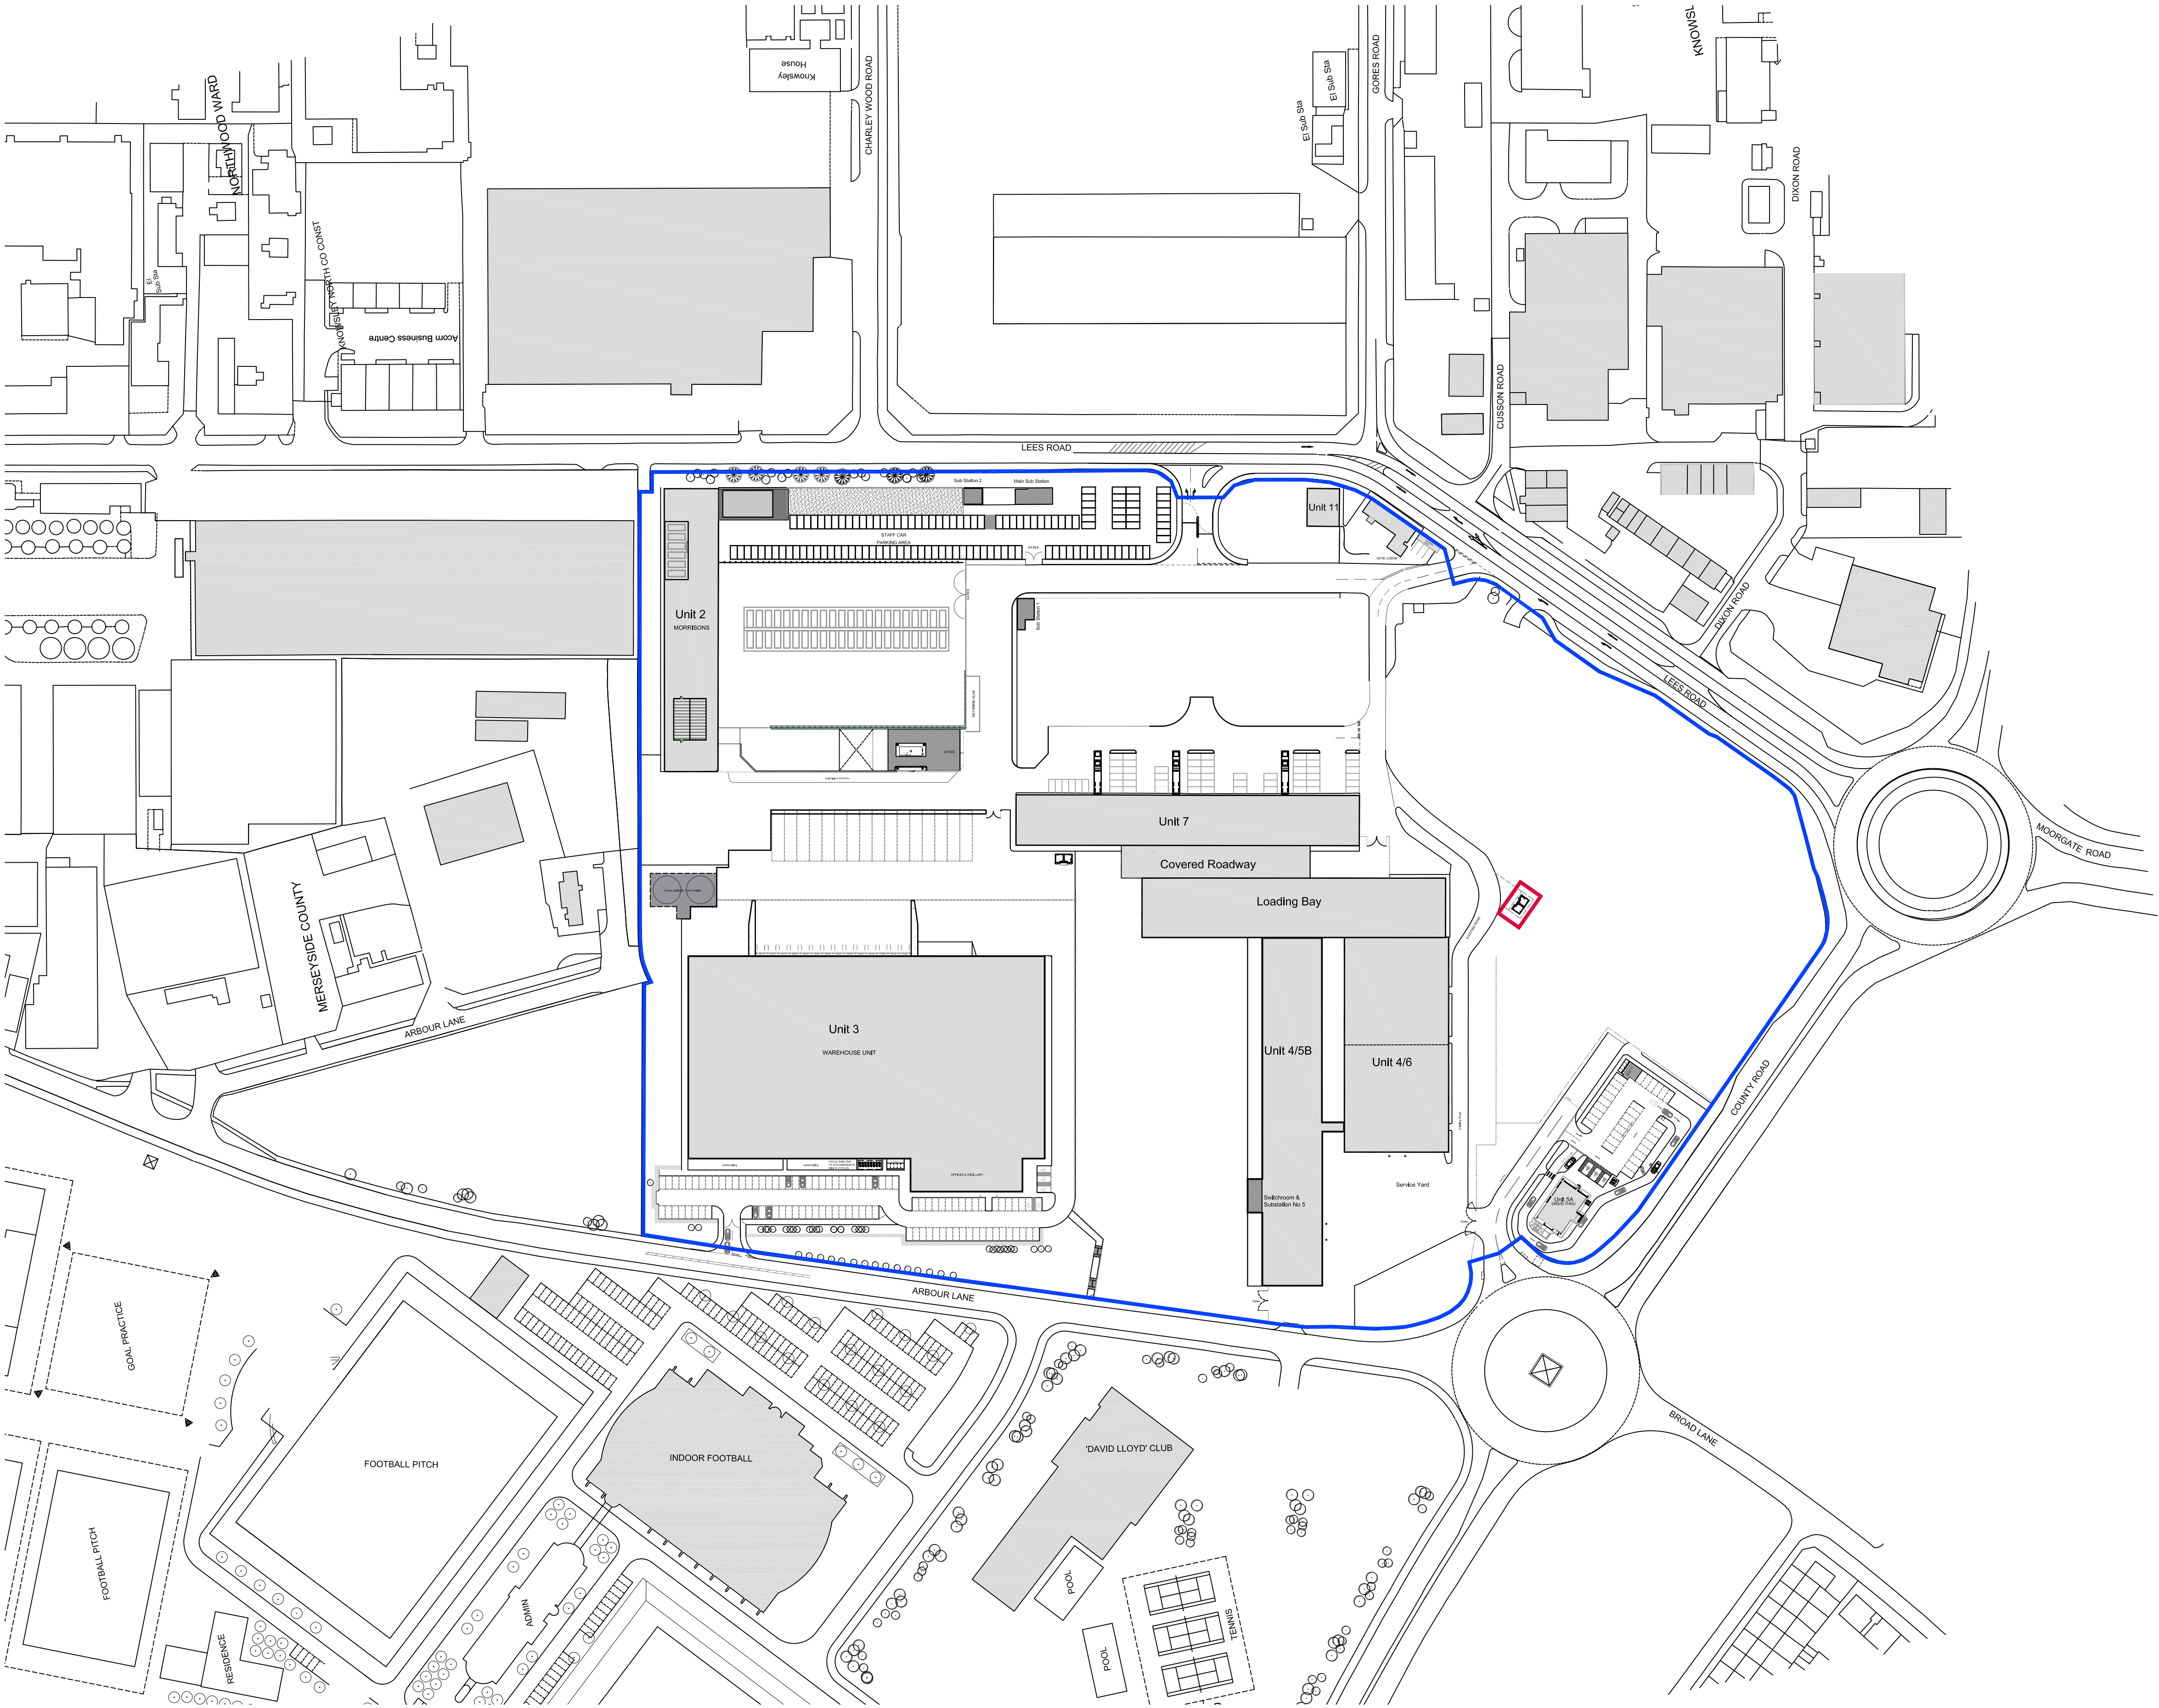

REV	DESCRIPTION	DATE

EMERSON HOUSE, HEYES LANE,
ALDERLEY EDGE,
CHESHIRE SK9 7LF
Tel: (01625) 588400, Fax: (01625) 588276



location
**ACADEMY BUSINESS PARK
LEES ROAD KNOWSLEY L33 7SA**

title
**PROPOSED SITE PLAN for
Electricity Sub-Station**

scale 1:1250 @ A1	ref t.l.h.	checked	date 23.03.21
----------------------	---------------	---------	------------------

drawing no.
1370-PL-2001