



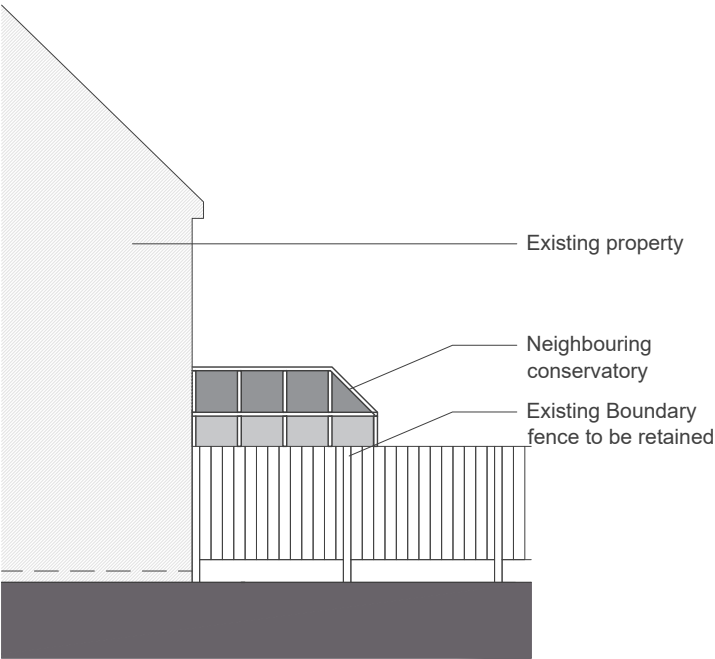

EXISTING SIDE ELEVATION (1:100)

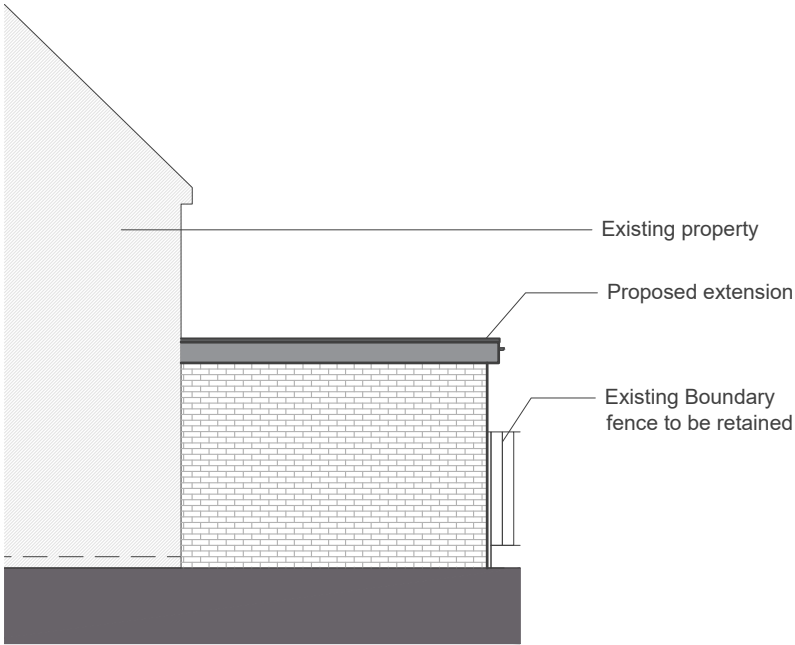

PROPOSED SIDE ELEVATION (1:100)




EXISTING FRONT ELEVATION (1:100)




EXISTING REAR ELEVATION (1:100)




PROPOSED REAR ELEVATION (1:100)

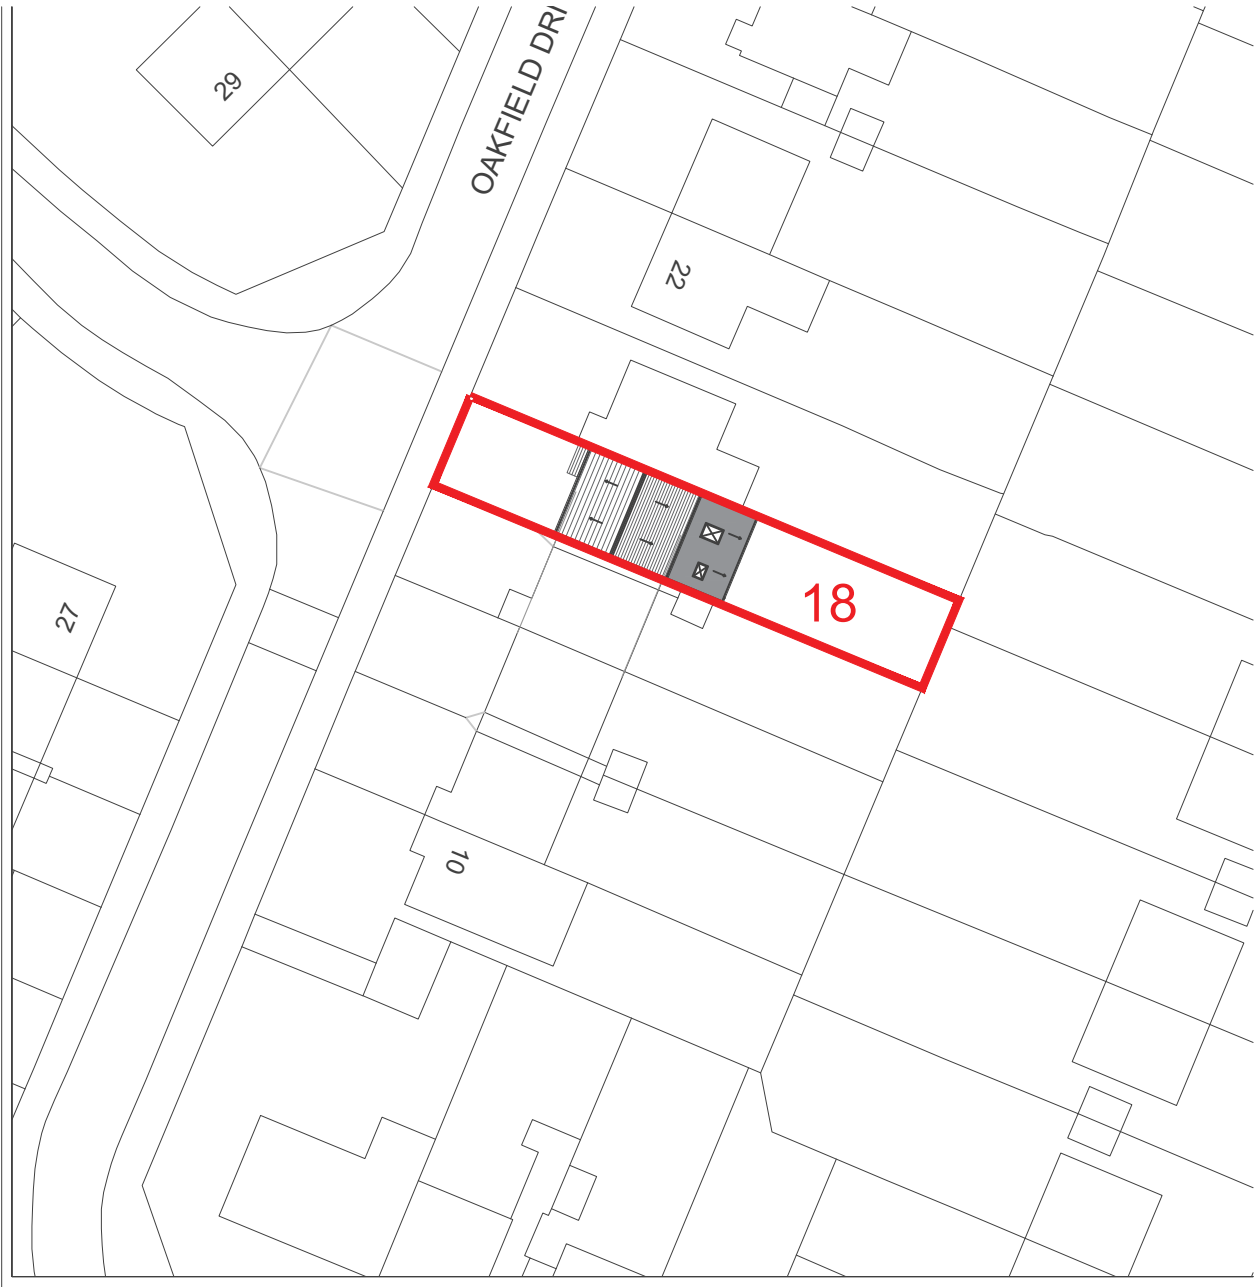


PROPOSED SITE PLAN (1:500)

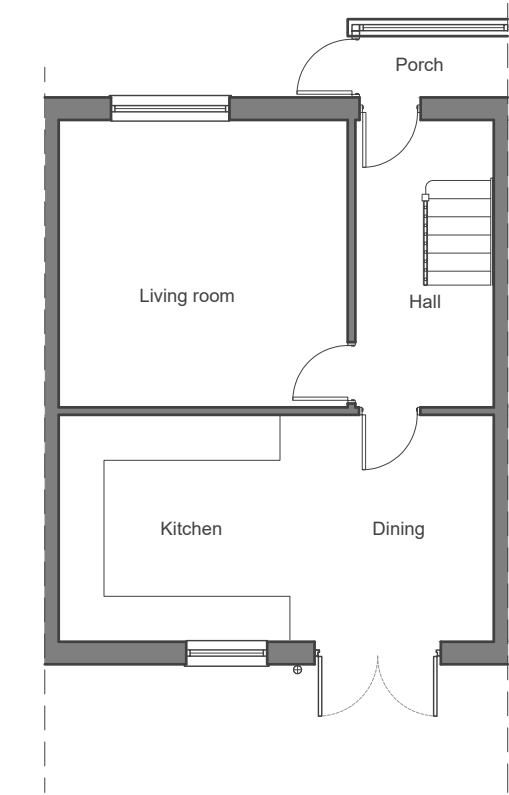


EXISTING GROUND FLOOR PLAN (1:100)

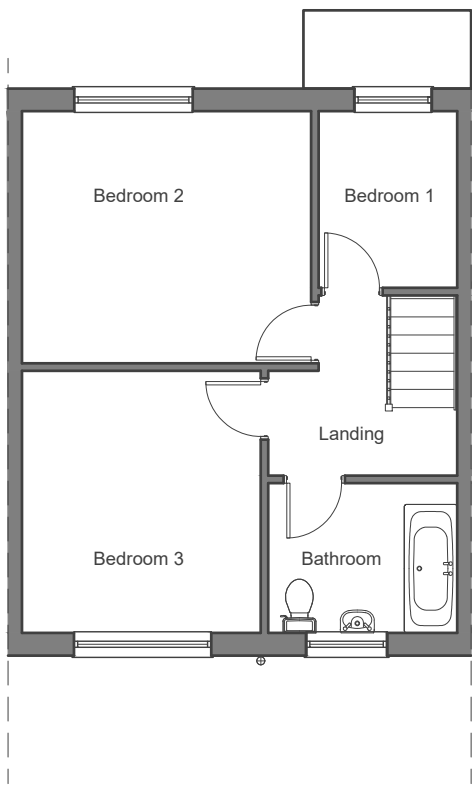

EXISTING FIRST FLOOR PLAN (1:100)

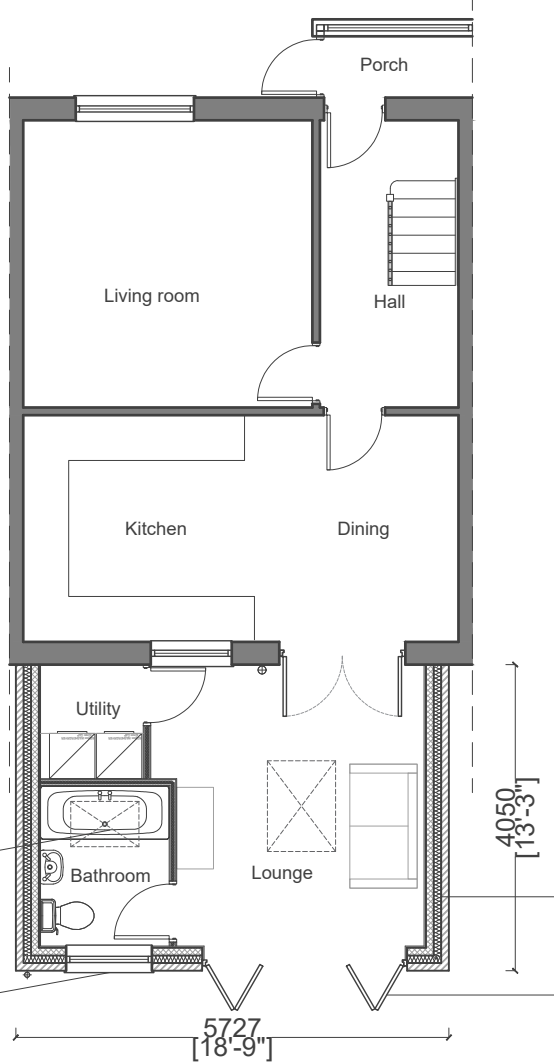

PROPOSED GROUND FLOOR PLAN (1:100)

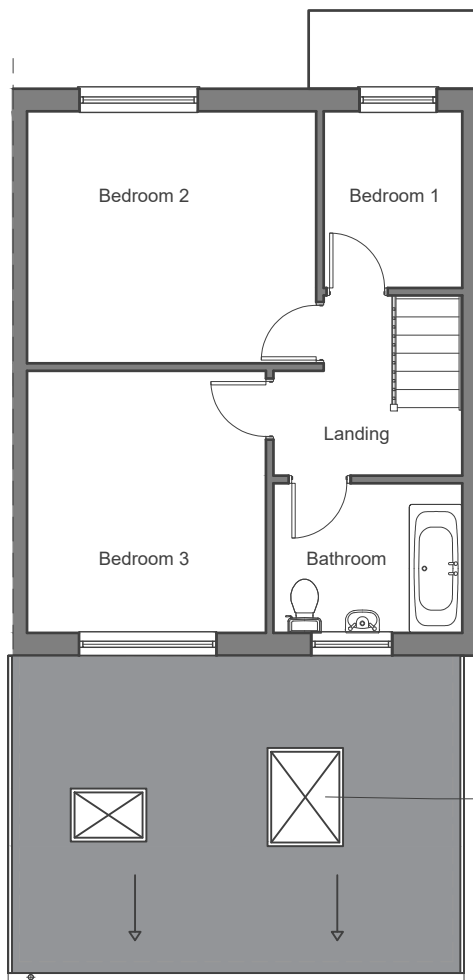

PROPOSED FIRST FLOOR PLAN (1:100)

Rev A Side elevation added as 26.06.21 requested by planner

PLANNING

Project:
Proposed rear extension to
18 Oakfield Drive, Huyton

General Arrangement Plans
& Elevations

Sheet Size: A2
Date: Apr 2021
Scale: 1:100 / 1:500
DWG NO: 002