



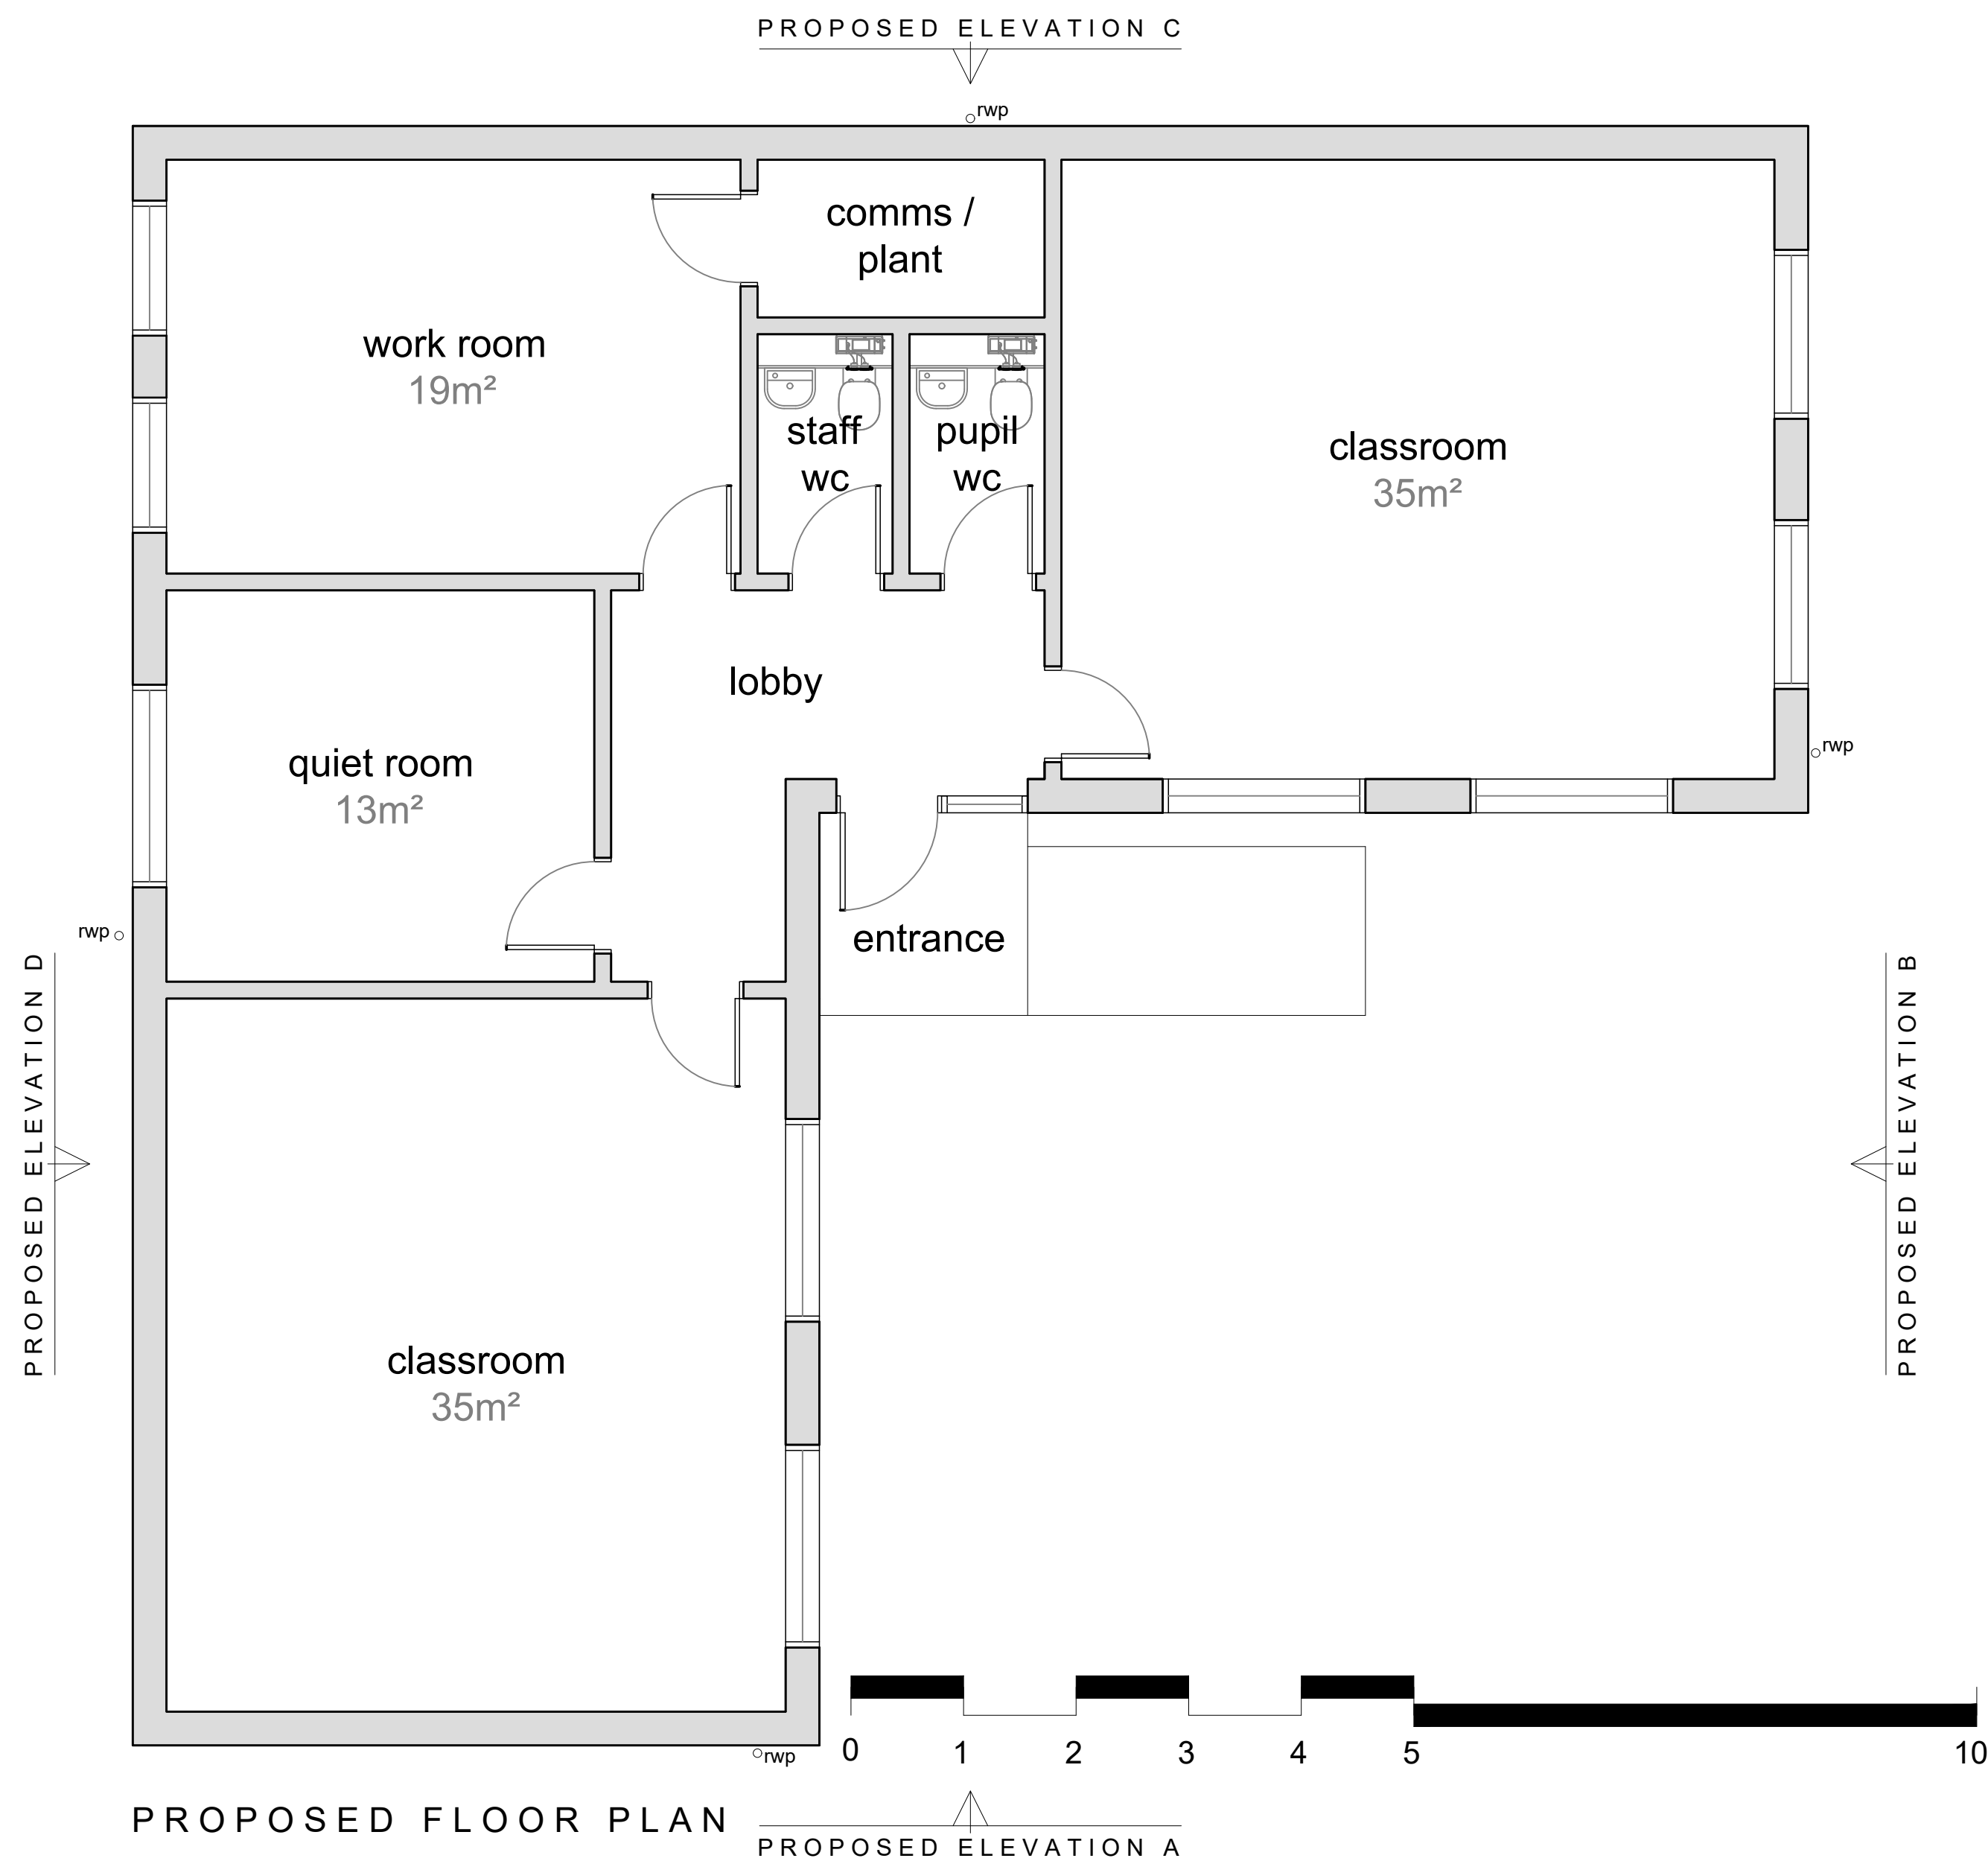

PROPOSED FLOOR PLAN

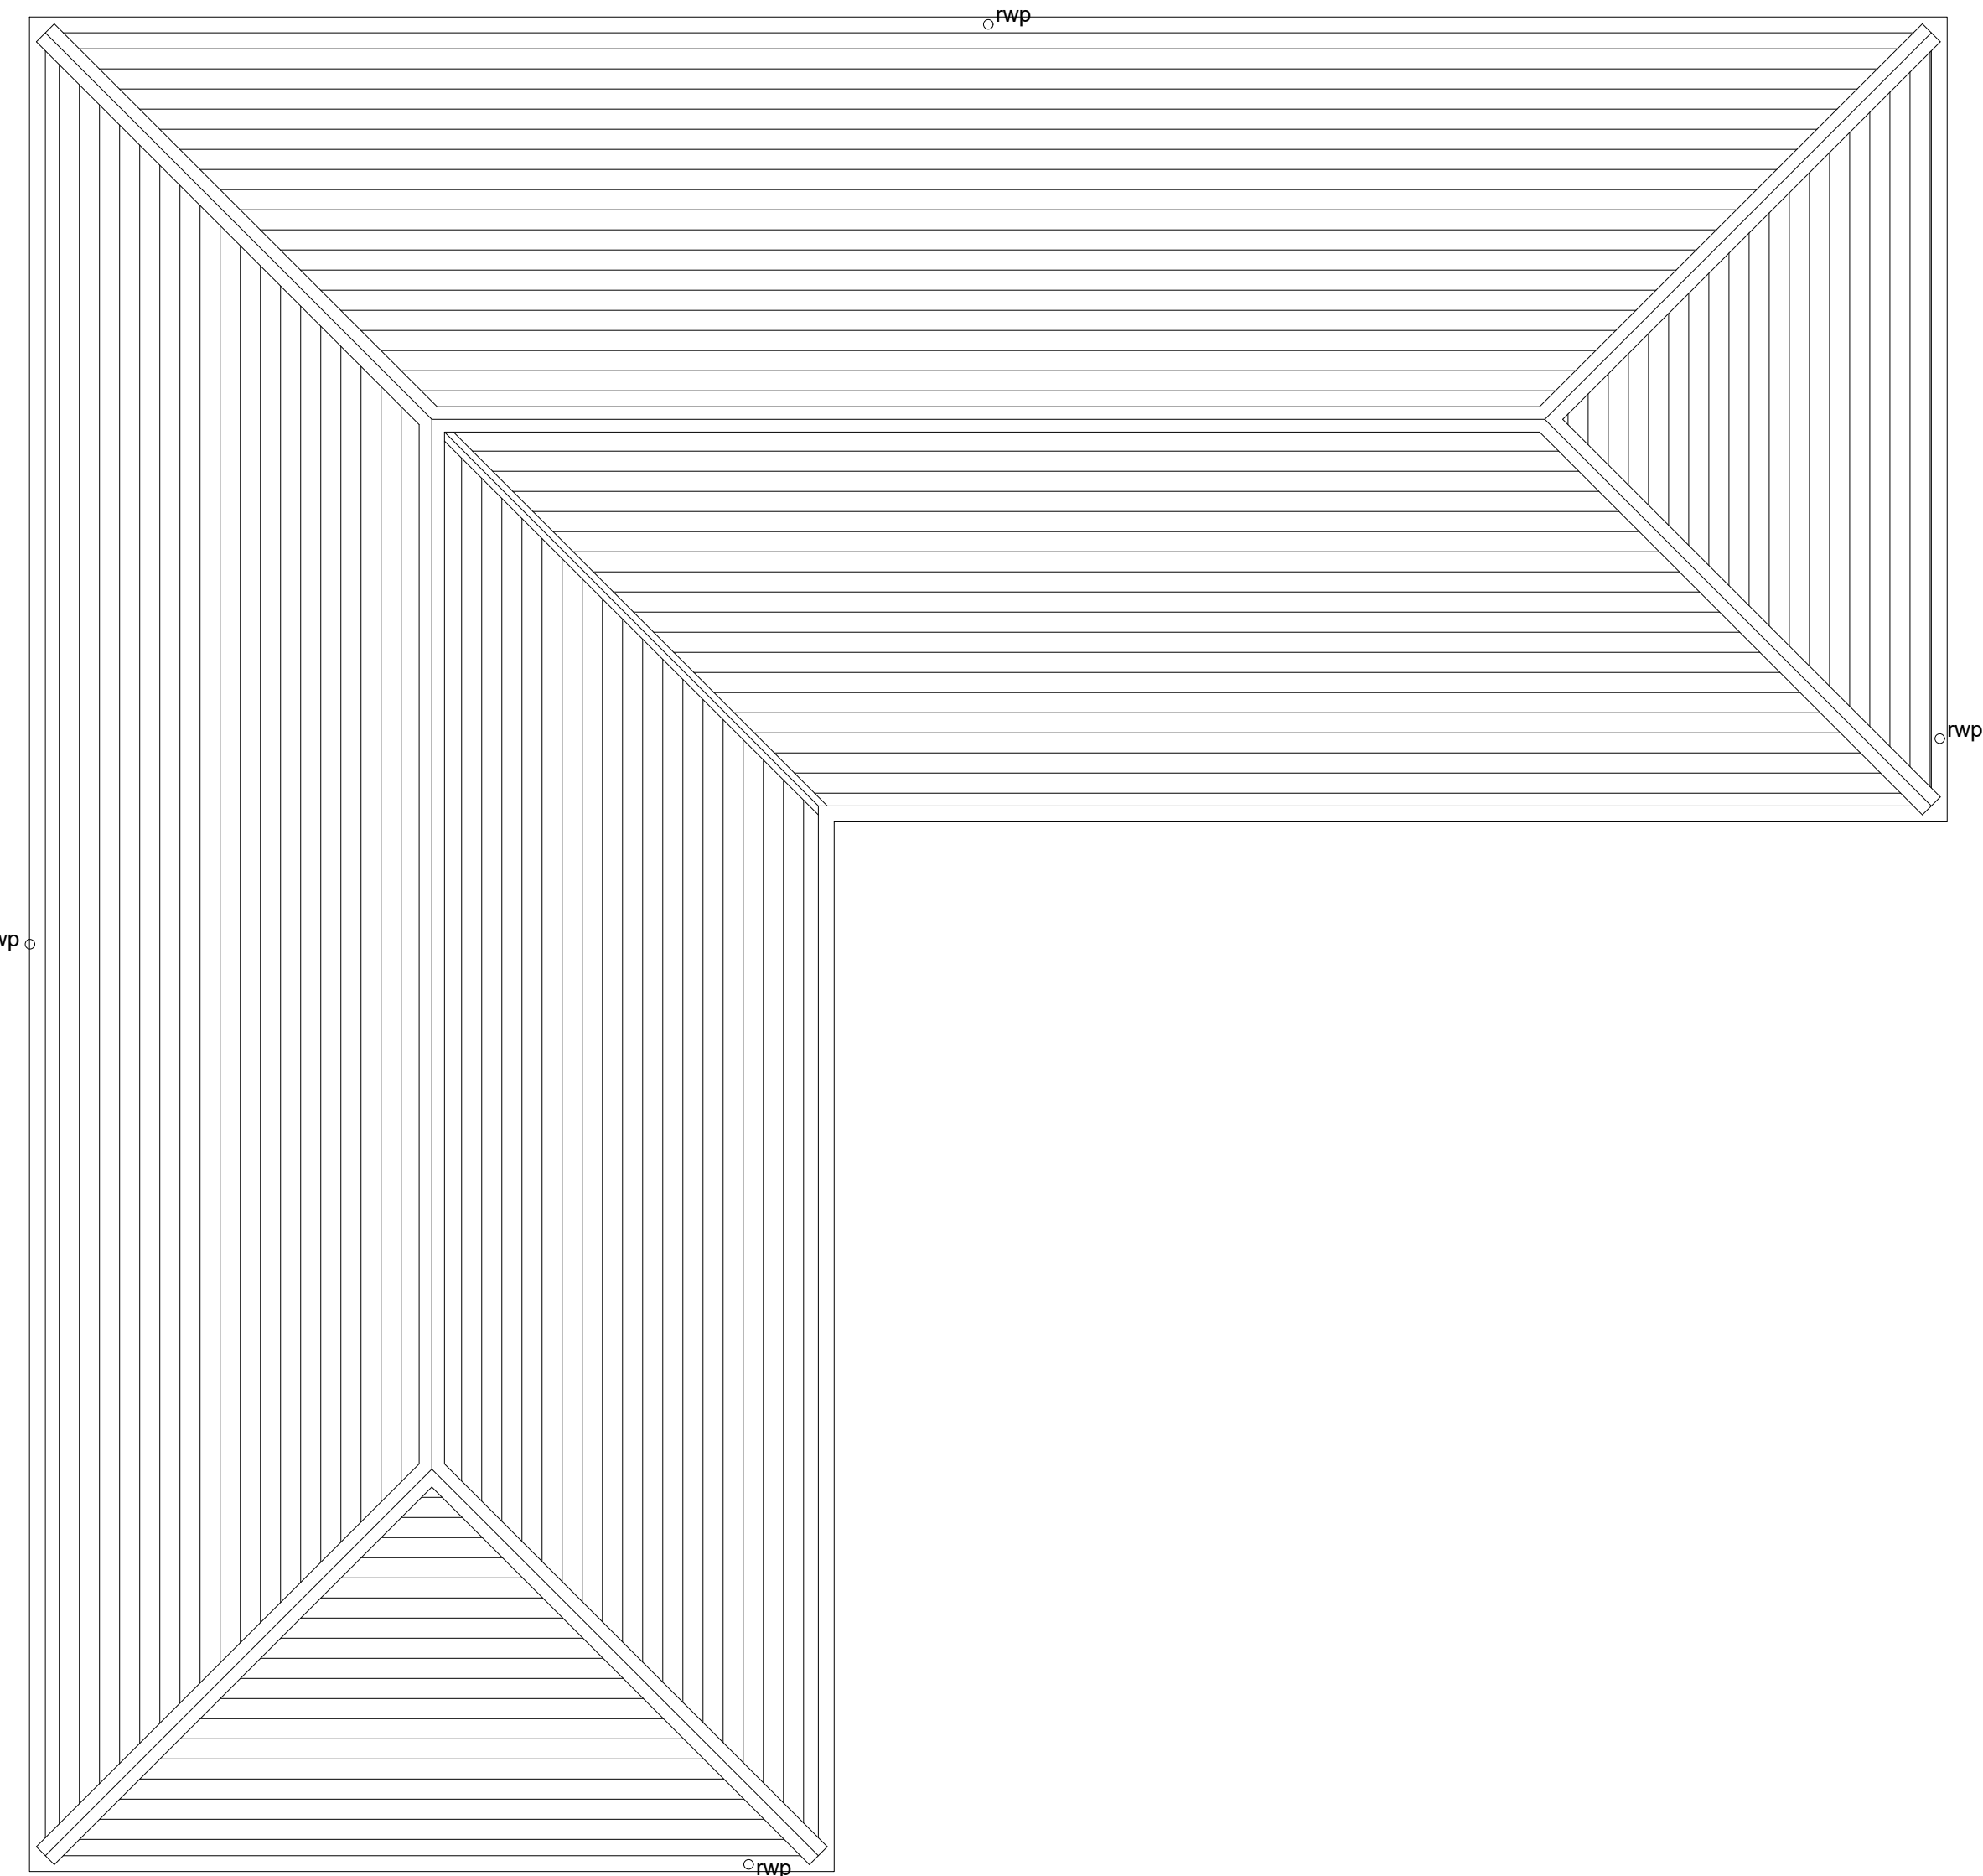


PROPOSED ROOF PLAN



PROPOSED ELEVATION A



PROPOSED ELEVATION B

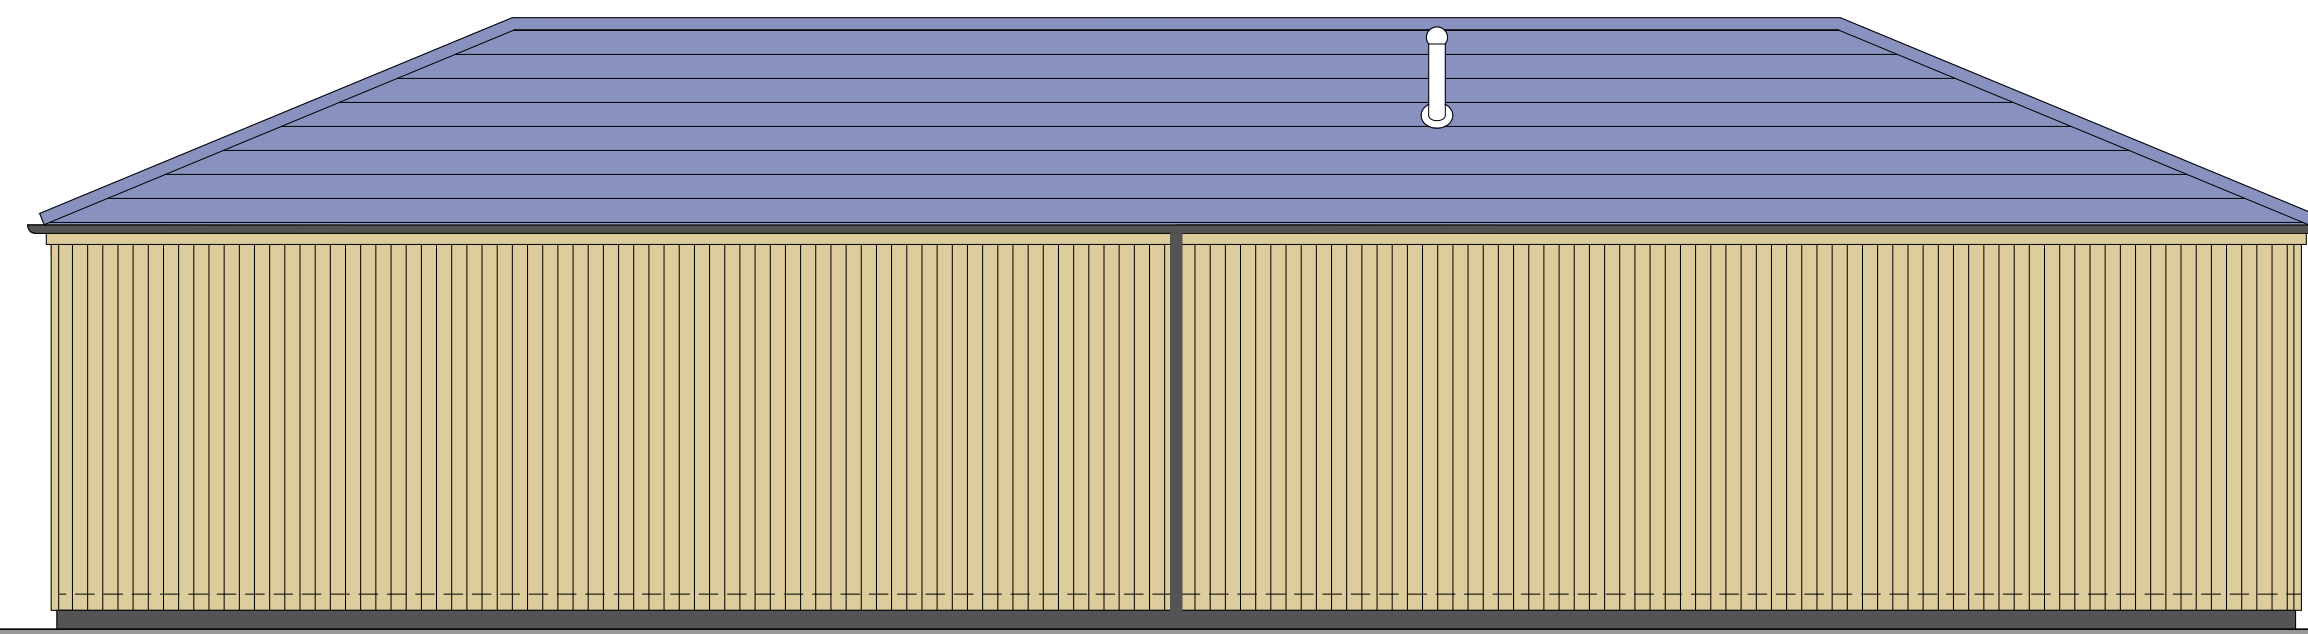

PROPOSED ELEVATION C



PROPOSED ELEVATION D

Copyright: All rights reserved. This drawing must not be reproduced without permission. Dimensions are in millimetres unless otherwise specified.



PLANNING APPLICATION

space
architecture and design limited
Park Bottom
Littton
Skipton
BD23 5QJ
t: 01756 539104
m: 07785 146905
e: md@spacearchitecture.net
w: www.spacearchitecture.net

Client
The Witherslack Group Ltd

Project
Proposed New Classroom Building
Lakeside School, Naylor's Road
Liverpool
L27 2YA

Drawing Title
Proposed Plans and Elevations

Scale	Alt	Scale	Alt	Date	Drawn	Checked	Drawing Number	Revision
1:50		1:100		26.02/25.MJD	mjd		25.002(2-3001)	