
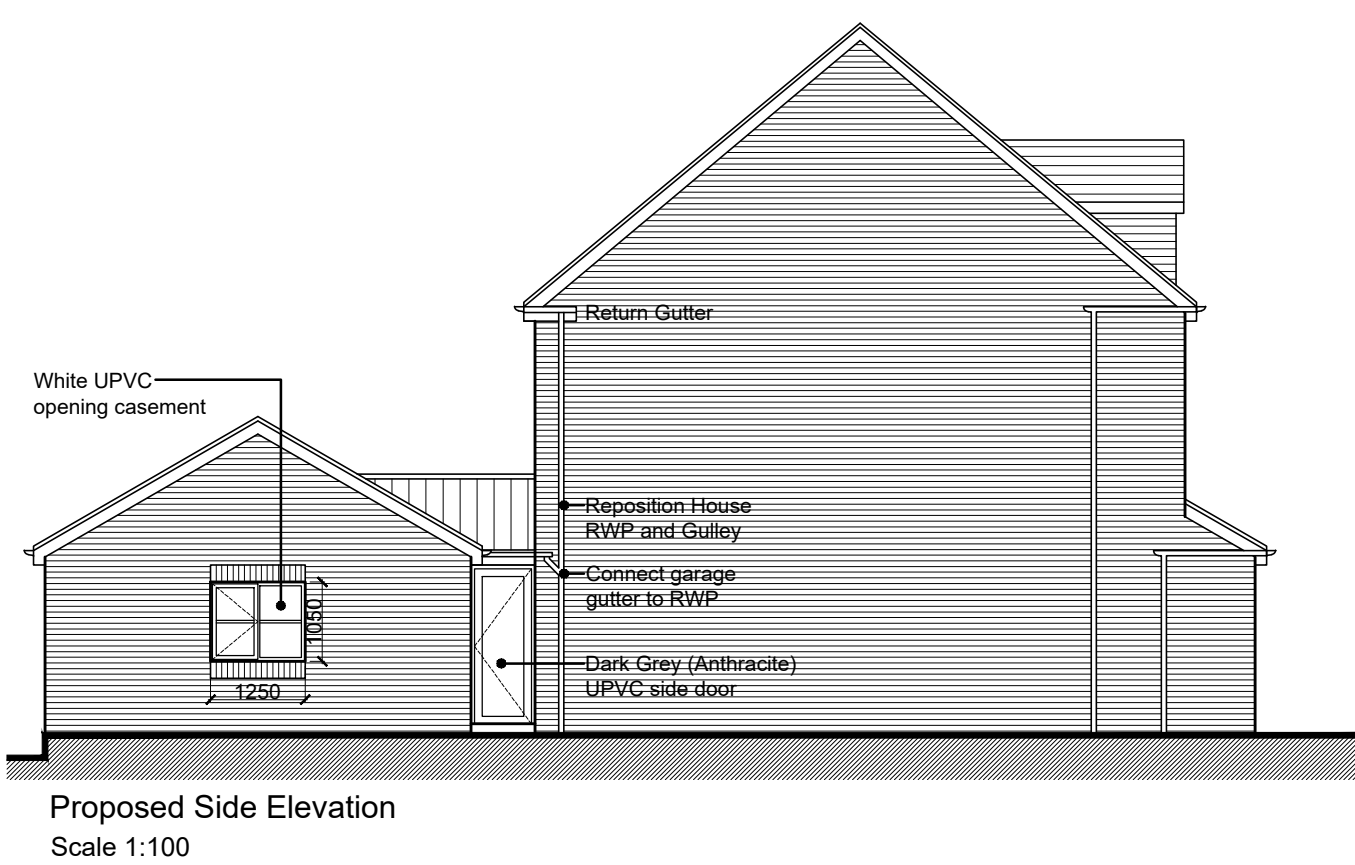
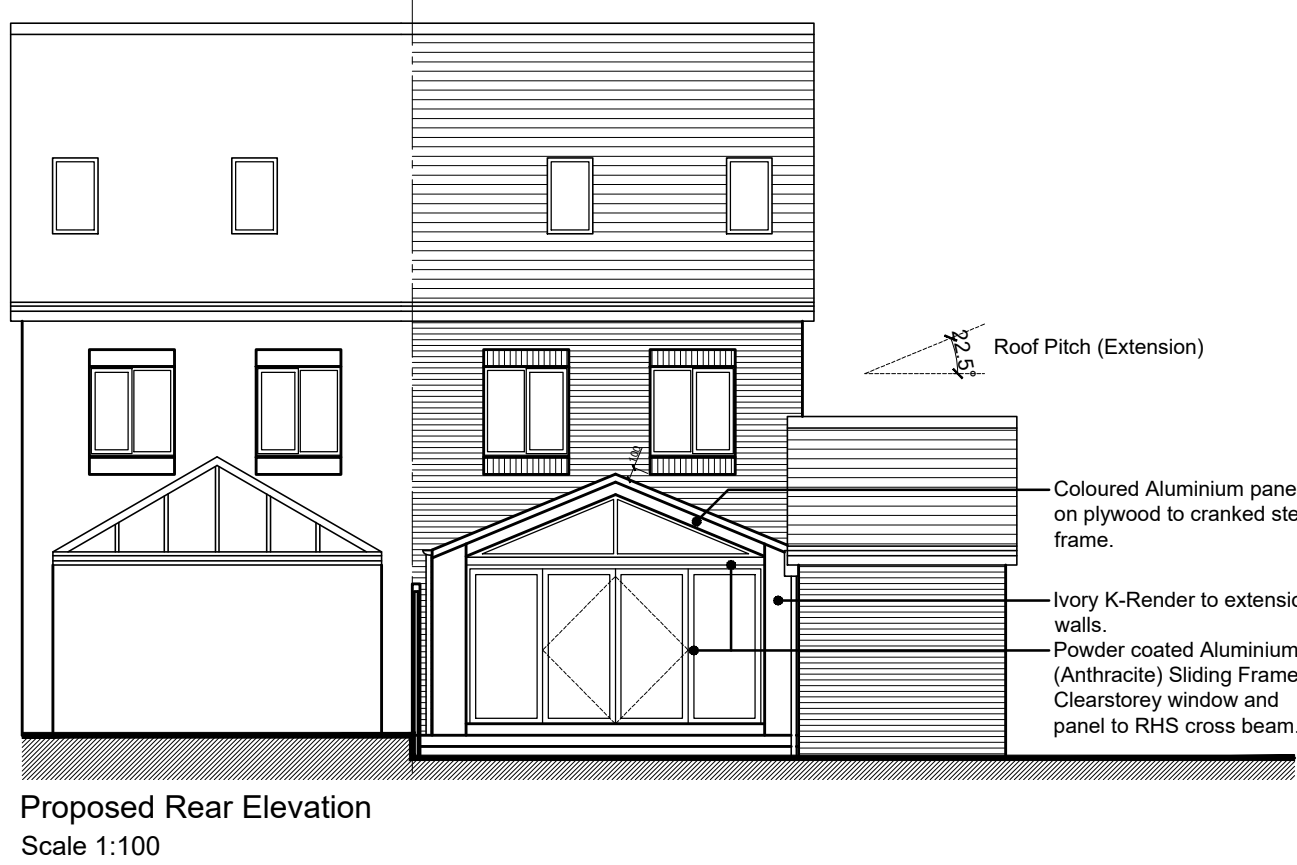
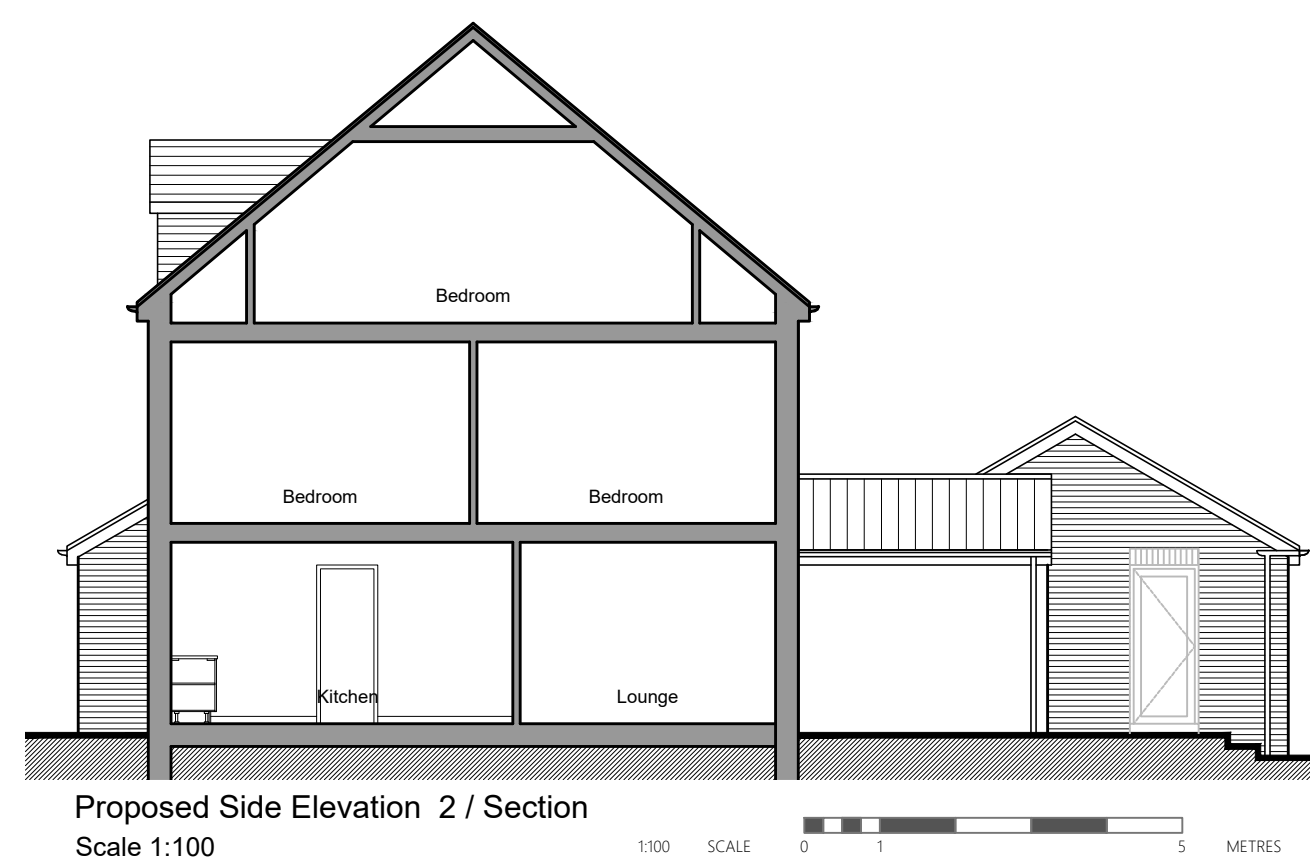


Proposed Roof Plan
Scale 1:50


— Matching concrete roof tiles subject to roof gradient. Overlay rafters with 15mm plywood.

— Construct new Valley Gutter using cod 5 Lead on 18 mm marine plywood on tanalised firrings to falls.

Existing Side Elevation 2 / Section
Scale 1:100

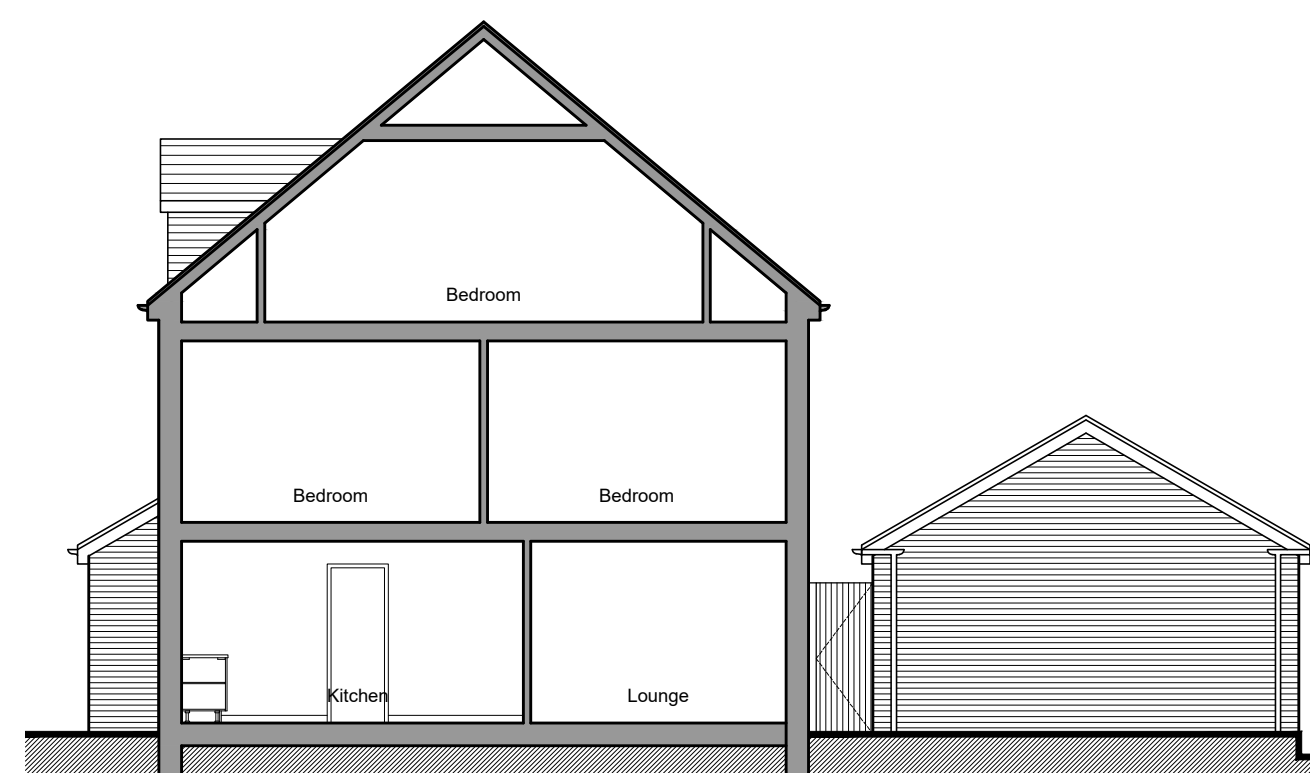

Rev	Amendment	Drawn	Check
P01	Existing and proposed Side Elevation 2 shown.	14.12.23	14.12.23
P02	Cladding to front Elevation indicated	09.02.24	09.02.24
P03	-	--.--.23	--.--.23

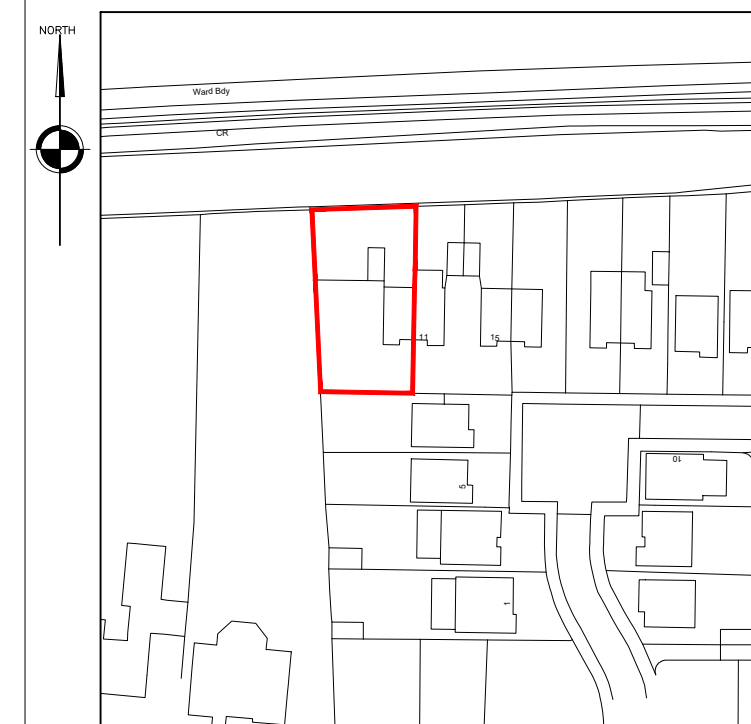

Location Plan
Scale 1:1250



RA
Revival Architecture

Dream. Plan. Begin.

Do not scale from this drawing. Use figured dimensions only which are displayed in millimeters unless stated otherwise. The contractor is requested to check all dimensions before work is put in hand. Any discrepancies within the drawing should be reported prior to commencement of works.

This drawing is copyright and remains the property of Reviva Architecture Ltd. This drawing must only be used for the purpose for which it is supplied and its contents must not be reproduced for any purpose without written permission.

Project: 9 Earle Avenue, Roby

Client: Ms. Lesley Morris

Title: Existing & Proposed Plans

Date: 08.12.23

Drawn: CW

Check: $\frac{1}{2}$ GNP

Scale@A1: 1:50 / 1:100

Revision: P02

Status: Planning

Drawing Number: _____

0000-RA-XX-XX-DR-A-0210
