



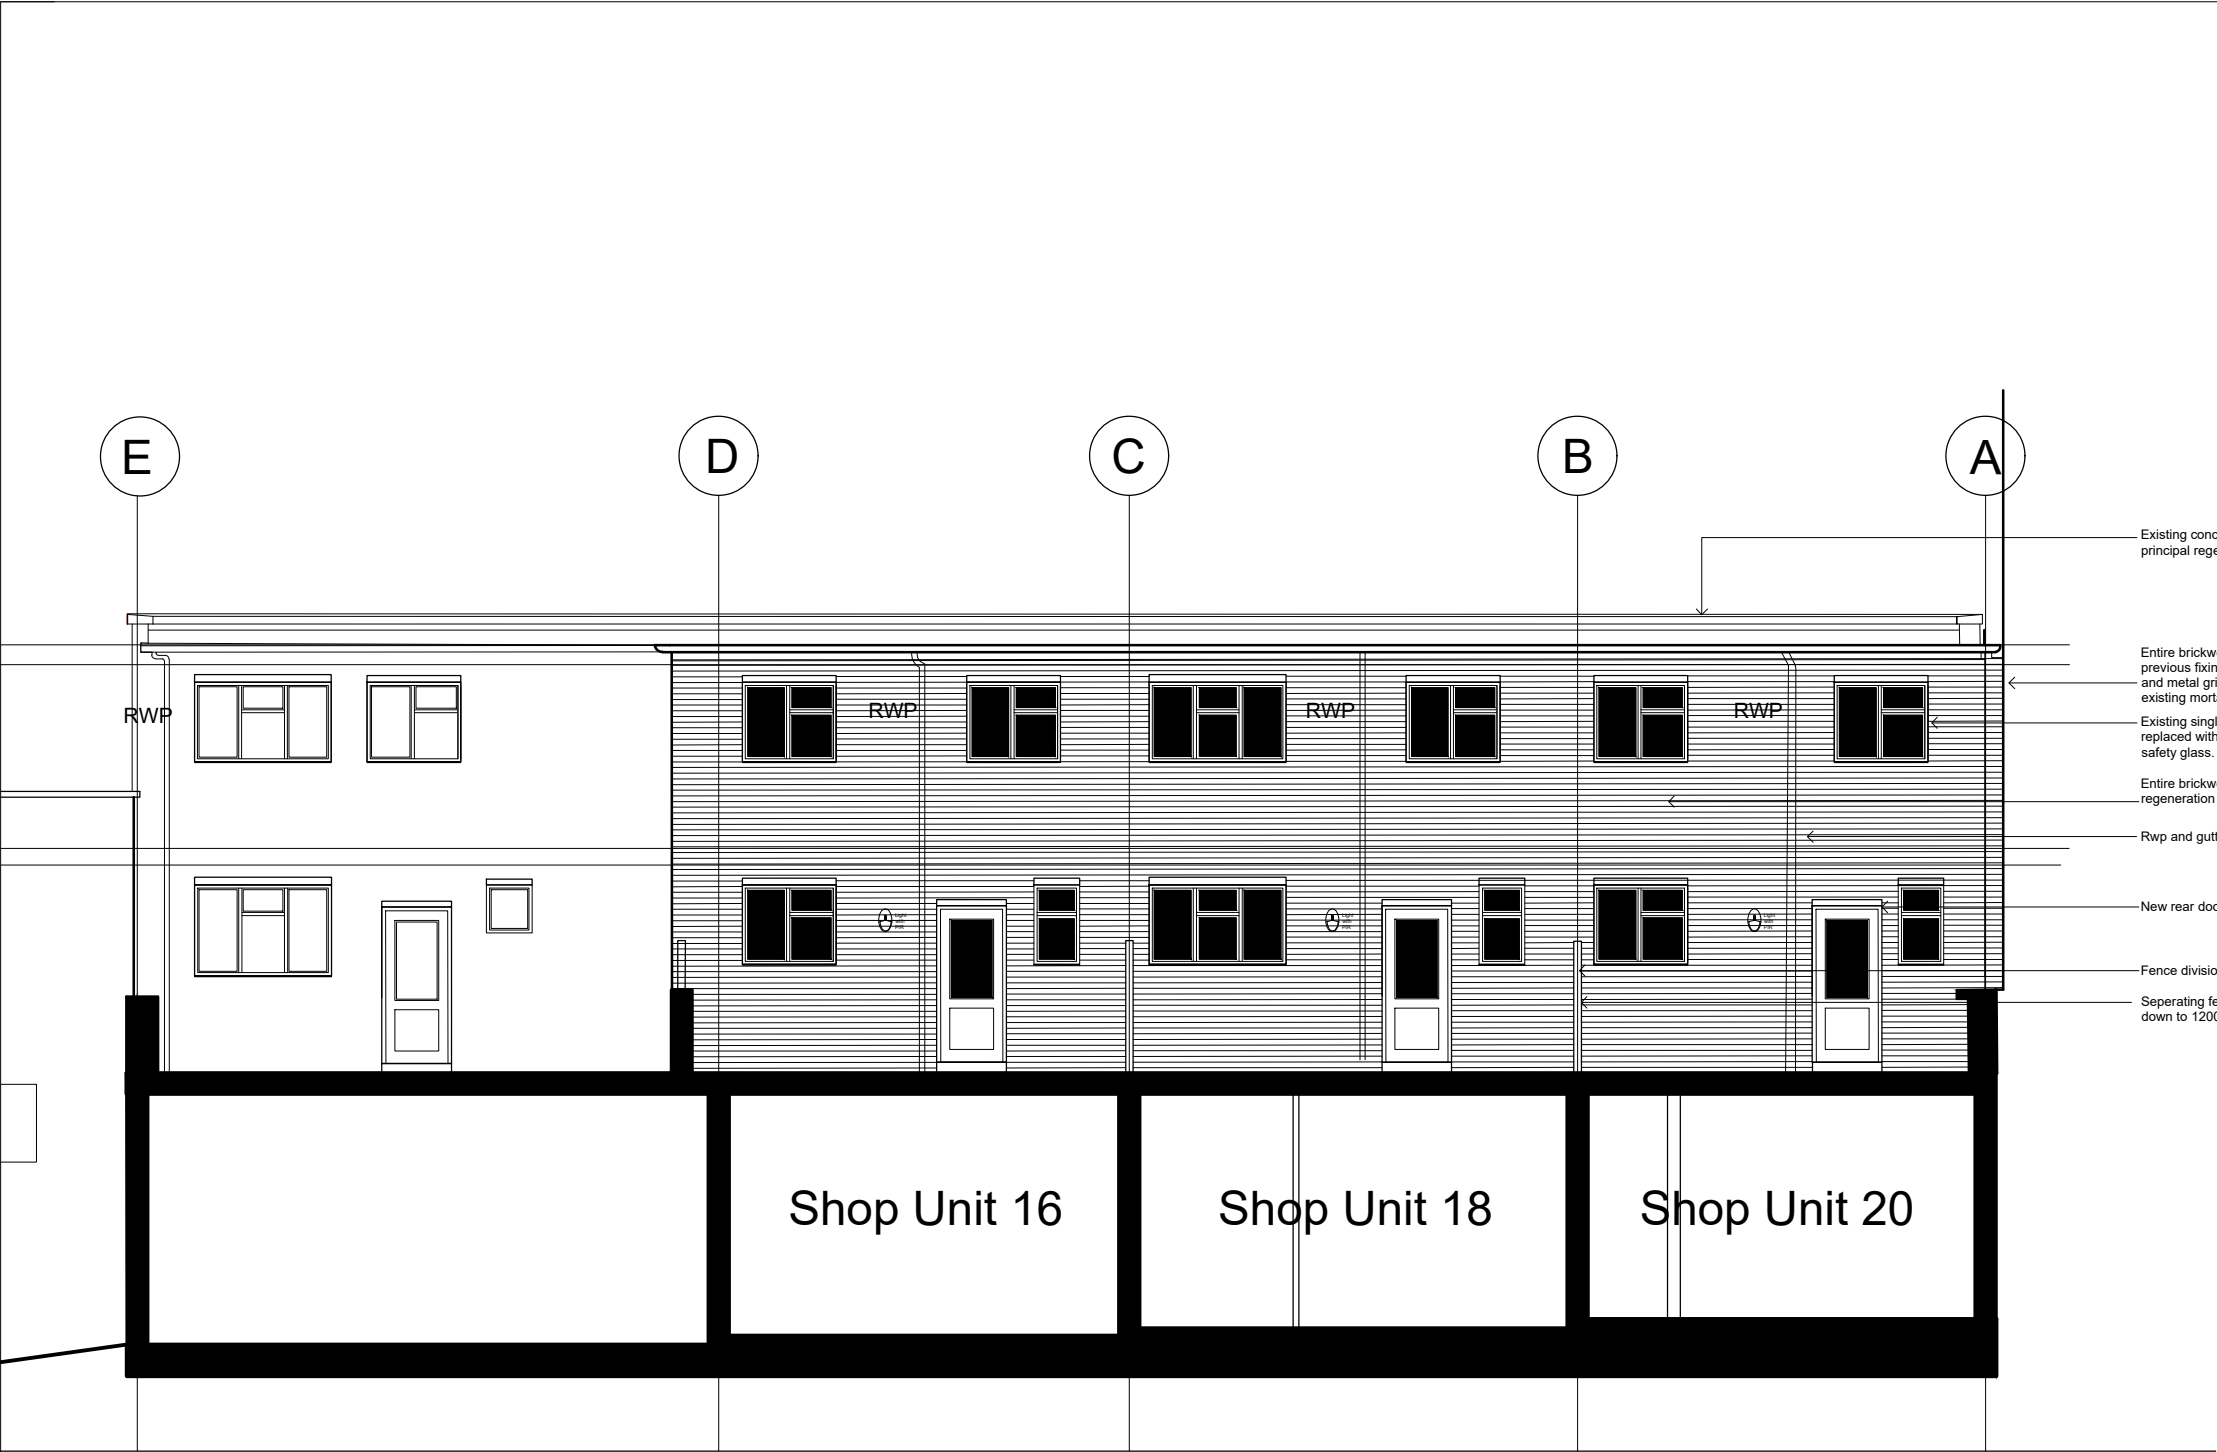

Elevation B1

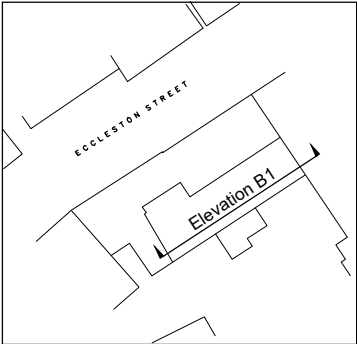

Existing concrete coping stone to be cleaned and approved by the principal regeneration officer. Small sample panel to be cleaned first

Entire brickwork facade No. 16 to 20 Eccleston Street to be cleared of all previous fixings such as alarm boxes, metal conduits, security lighting and metal grilles over windows. Brickwork to be repointed to match existing mortar.

Existing single glazed metal framed windows or PVCu frames to be replaced with slimline double glazed aluminium frames and to include safety glass. Colour to be RAL 7033

Entire brickwork facade to be cleaned and approved by the Principal regeneration officer. Small sample panel to be cleaned first

Rwp and gutters to be replaced with new PVC goods in black

New rear doors with glazed panel to top.

Fence division line to be between properties on grid lines. see plans

Seperating fence panels between properties, 1800mm high, dropping down to 1200mm

--	--	--	--

REV	DESCRIPTION	DATE	BY
-----	-------------	------	----

THIS DRAWING IS THE COPYRIGHT OF AINSLEY GOMMON ARCHITECTS. DO NOT SCALE FROM THIS DRAWING. WORK TO FIGURED DIMENSIONS ONLY. CHECK ALL DIMENSIONS ON SITE. ANY DISCREPANCIES TO BE NOTIFIED TO THE ARCHITECT. ELEMENTS OF STRUCTURE SHOWN ARE INDICATIVE AND FOR GUIDANCE. FINAL DESIGN TO BE AS STRUCTURAL ENGINEERS DETAILS AND SPECIFICATION.

PROJECT
Refurbishment of
16 -20 Eccleston Street, Prescot
for
Knowsley Metropolitan BC

DRAWING TITLE
Proposed Rear elevation B1

SCALE	DATE	DRAWN	CHECKED
1:100@A3	26/09/23	SG	SG

DRAWING STATUS
PLANNING

JOB No	DRAWING No	REVISION
2300	200.11	-



1 PRICE STREET, HAMILTON SQUARE, BIRKENHEAD CH41 6JN
Tel: 0151 647 5511 | birkenhead@agarchitects.co.uk | www.agarchitects.co.uk
Ainsley Gomon Architects Ltd. Registered in England & Wales No.4187948