




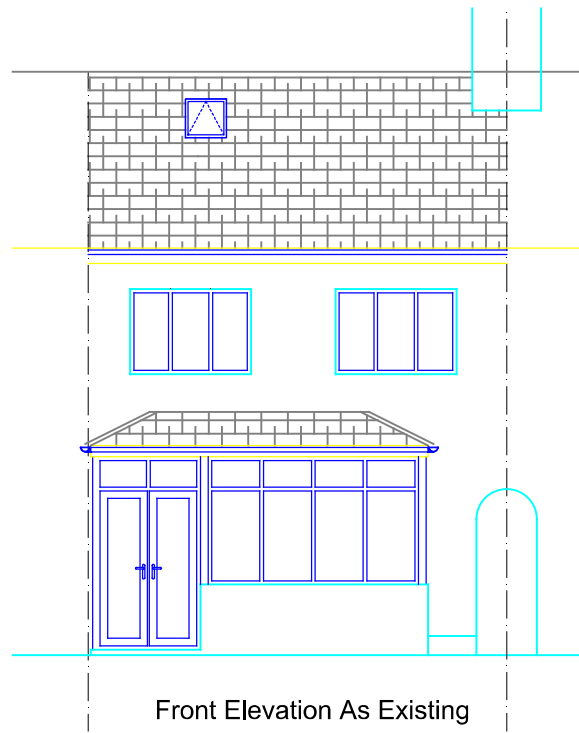


Front Elevation As Existing

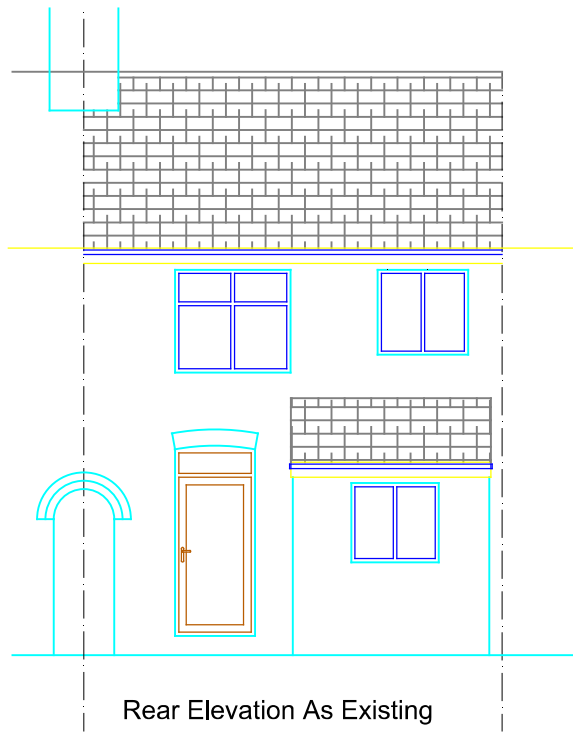


Rear Elevation As Existing

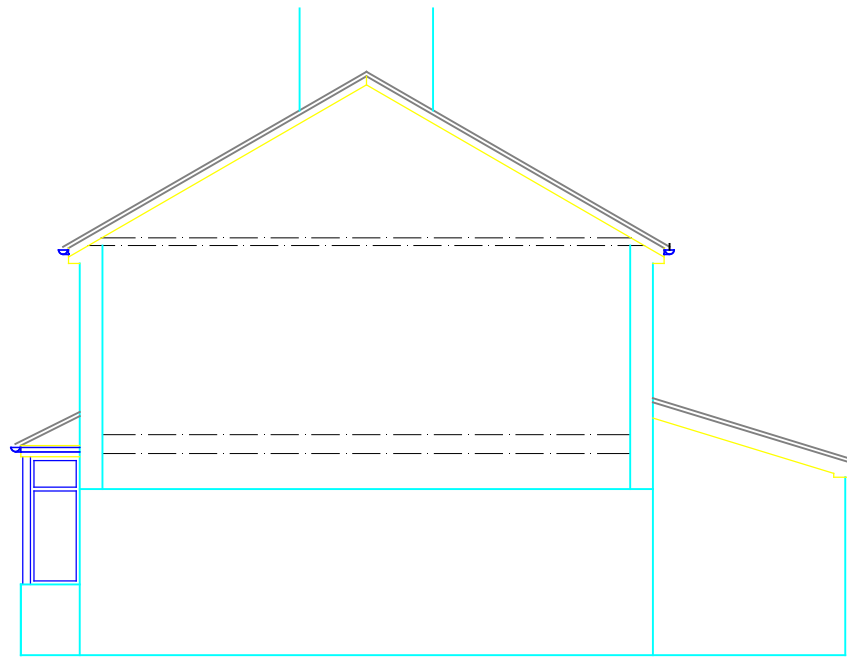


R/H Elevation Side As Existing

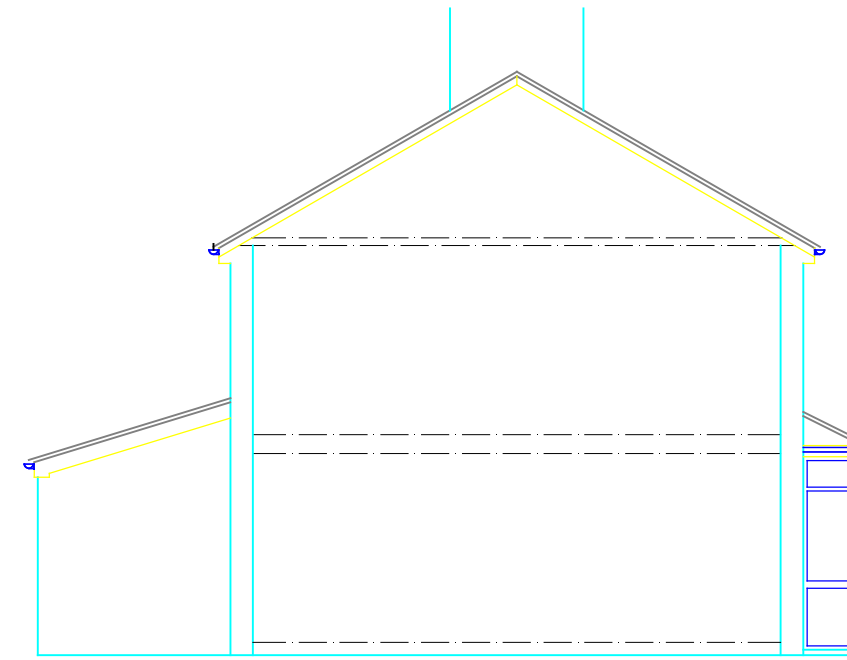


L/H Elevation Side As Existing

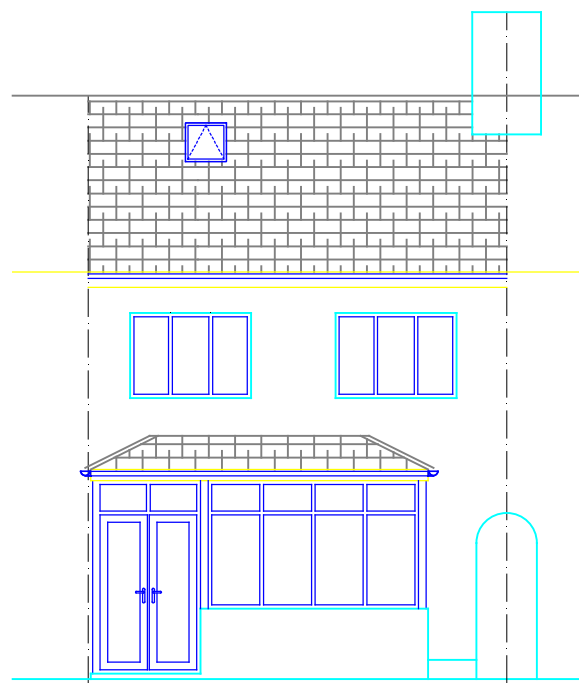


Front Elevation - Unaltered

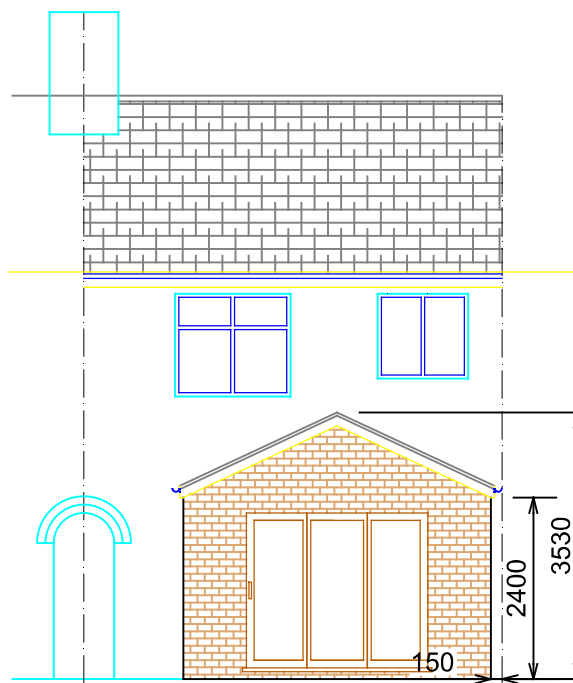


Rear Elevation As Proposed

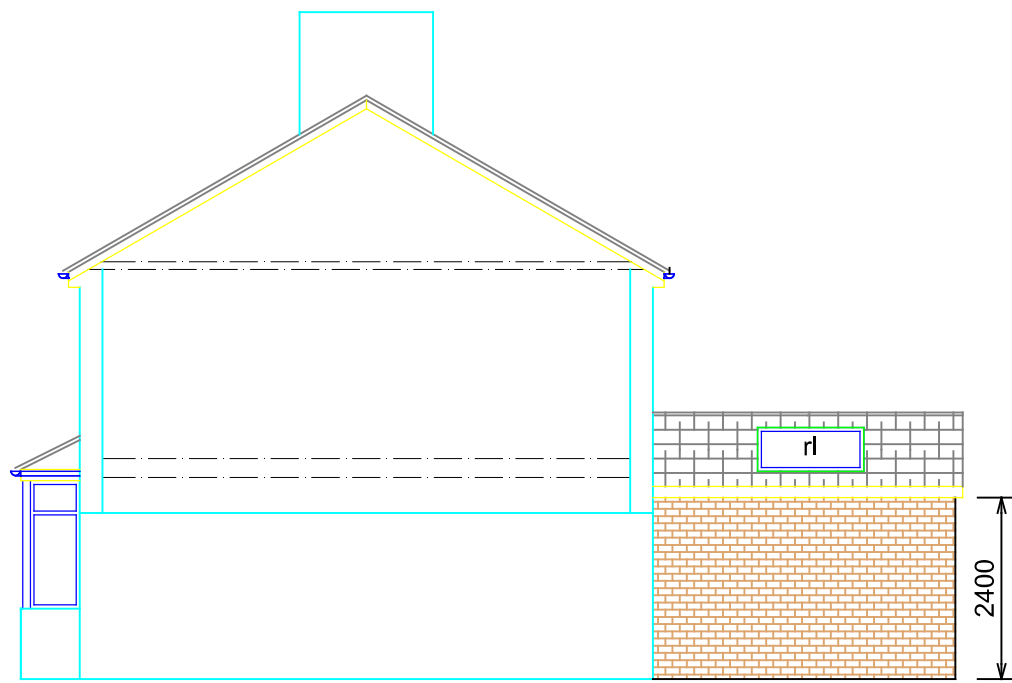


R/H Elevation Side As Proposed

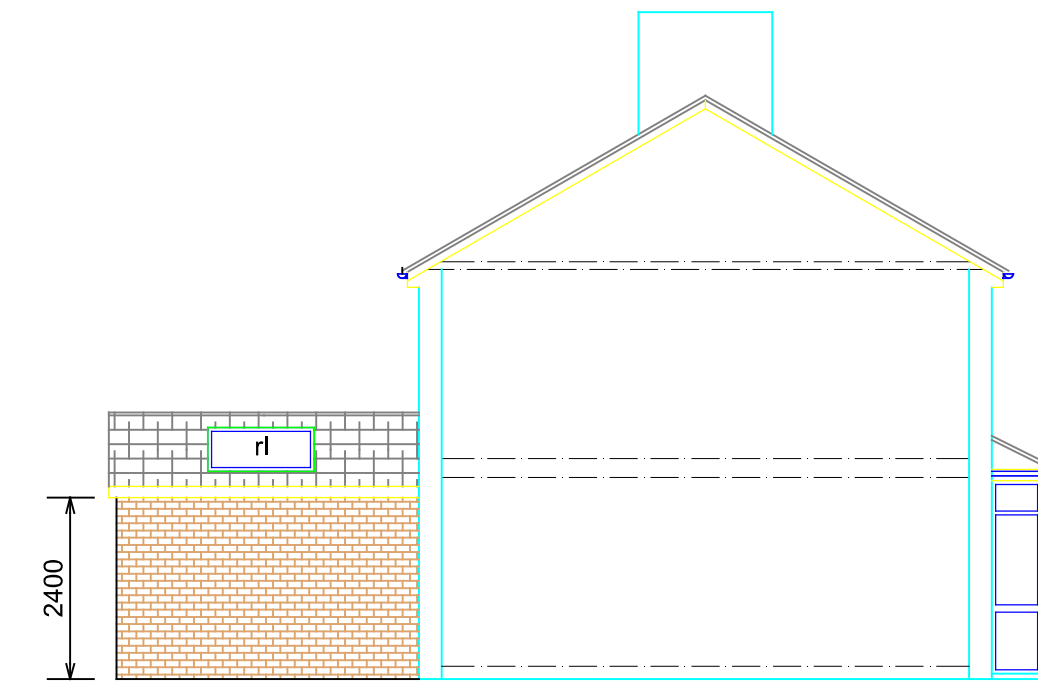

L/H Elevation Side As Proposed

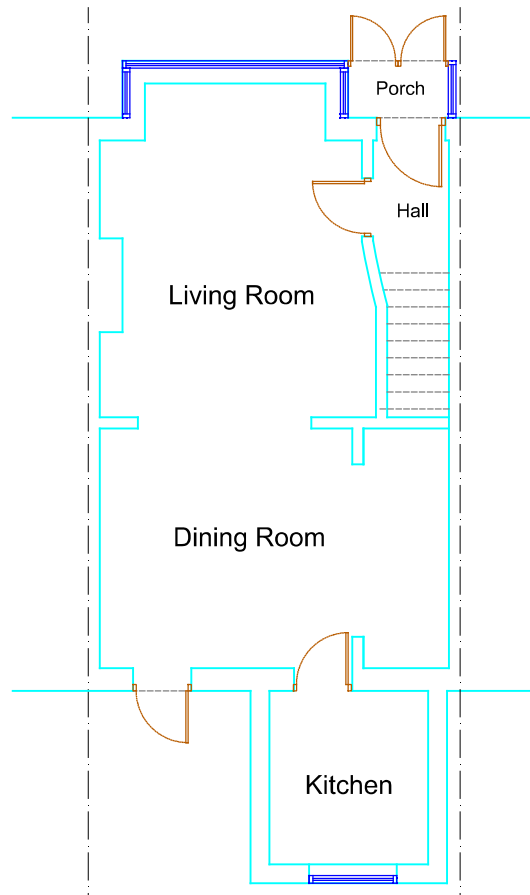


Ground Floor Plan As Existing

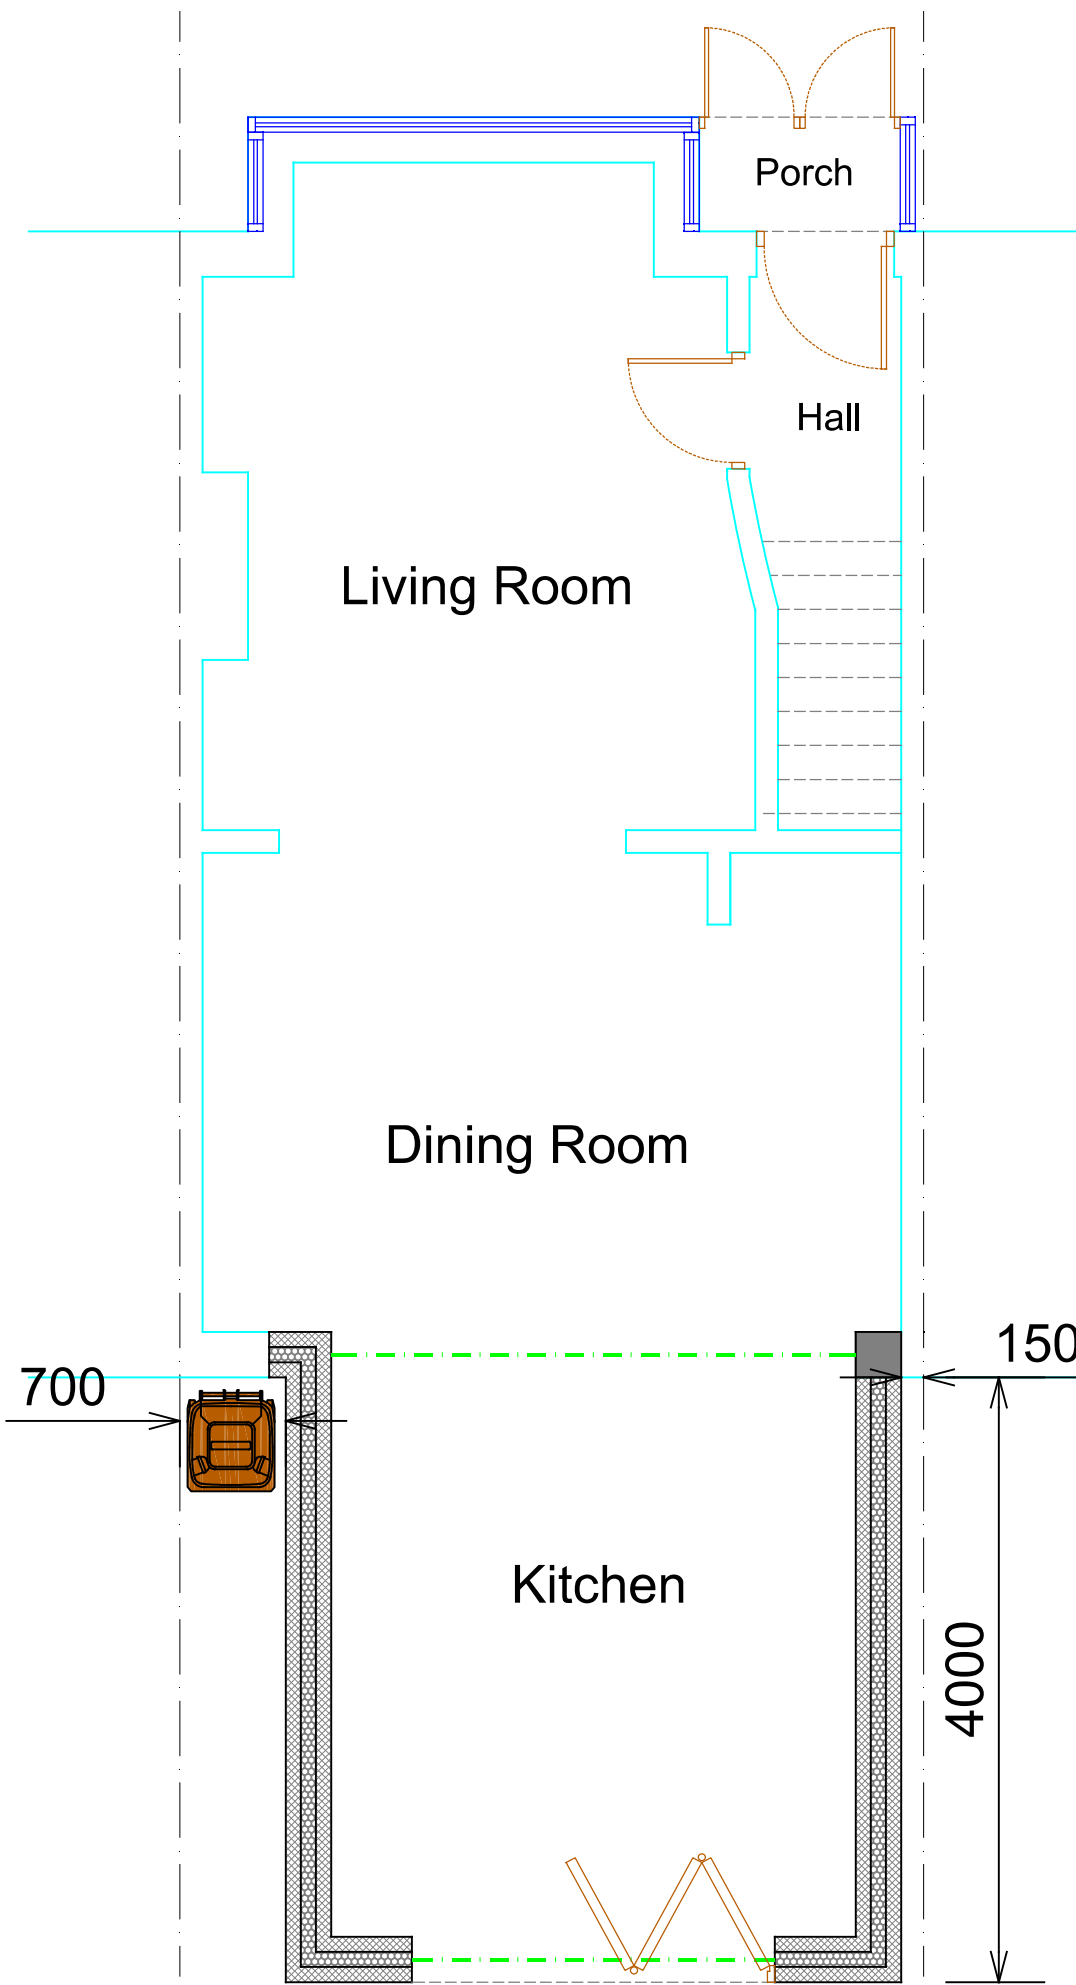


Ground Floor Plan As Proposed


Steel work to Structural Engineers Design

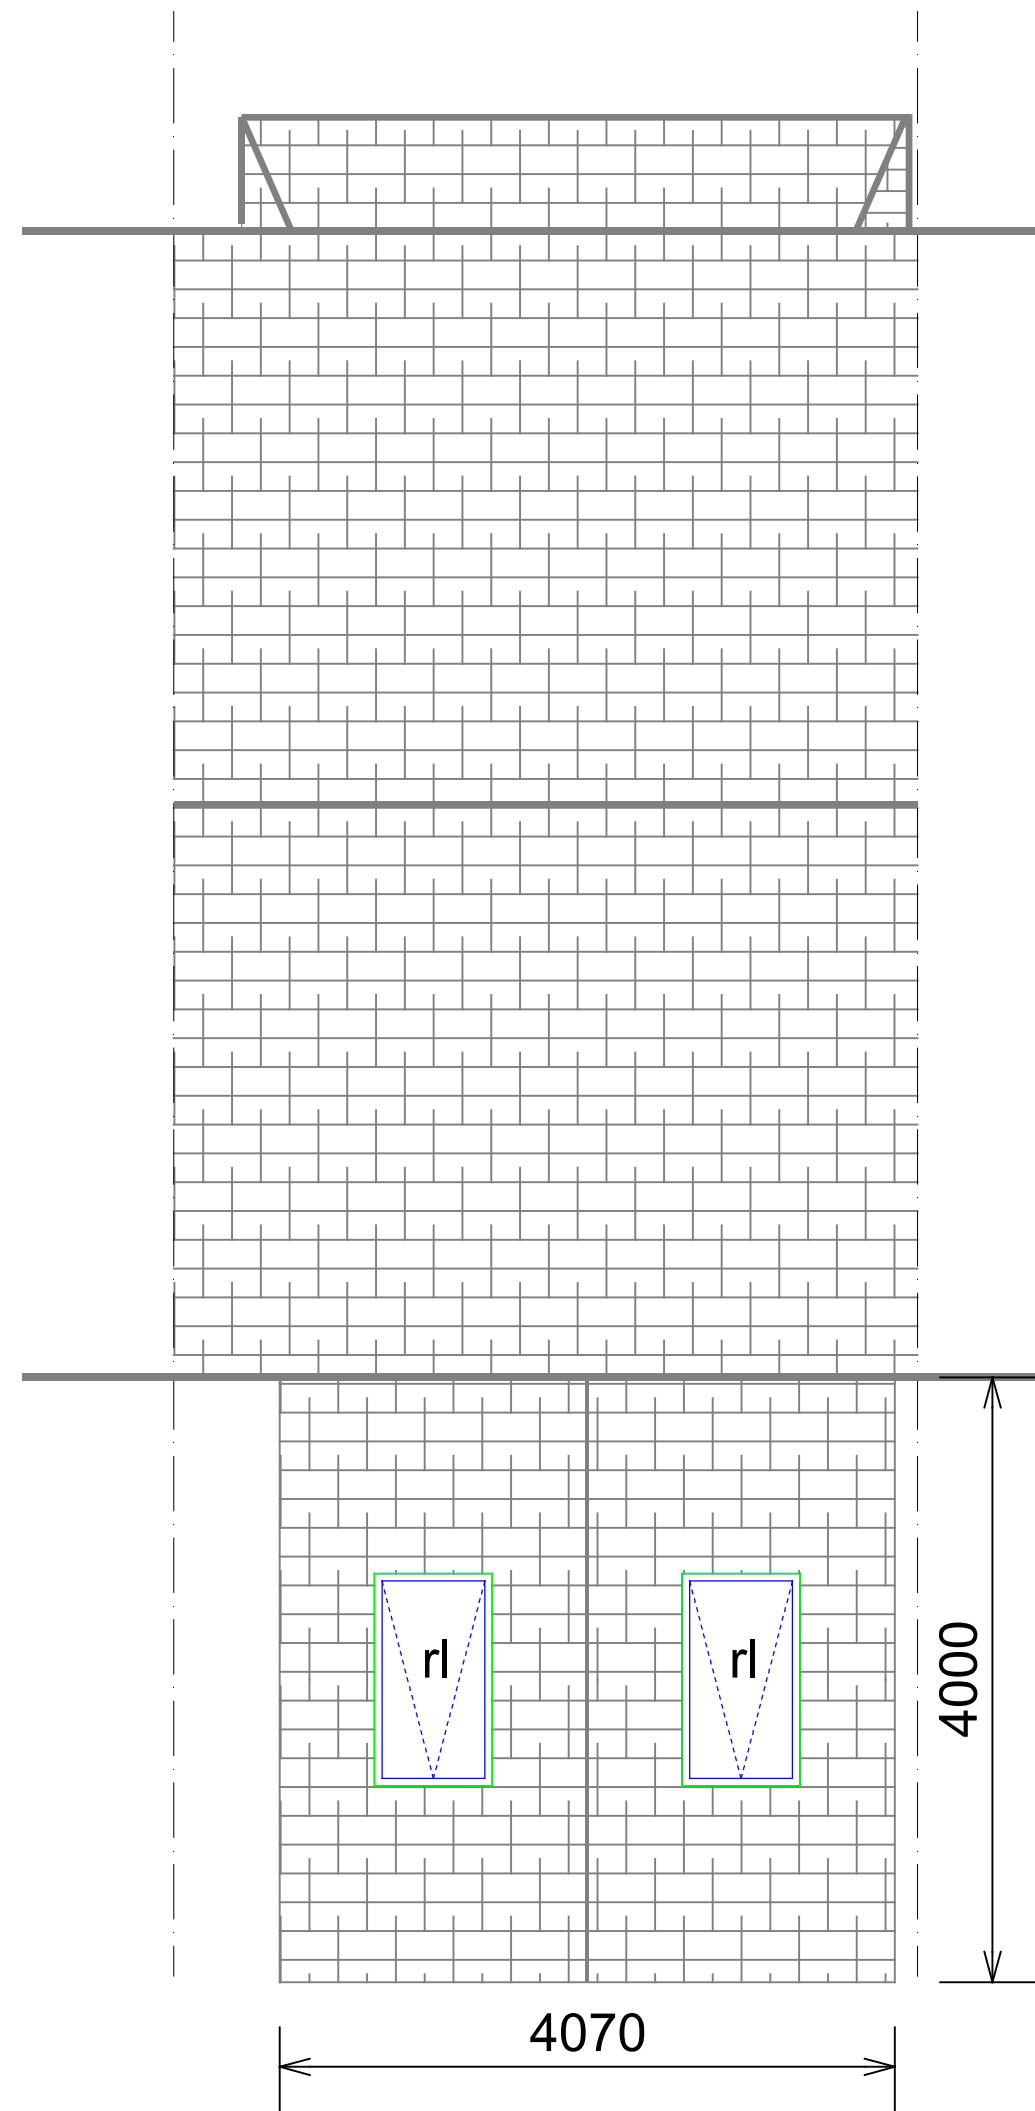

Roof Plan As Proposed

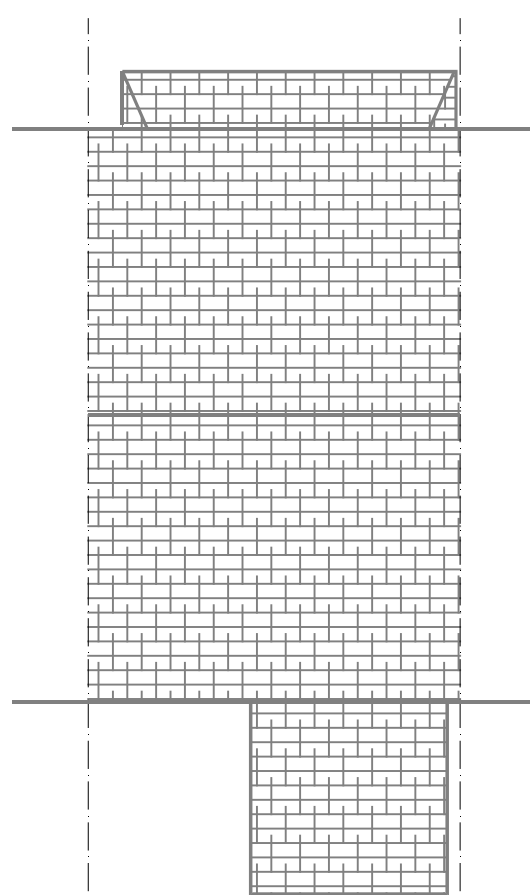

Roof Plan As Existing

 

Rev	Description	Date
-----	-------------	------

Project
SINGLE STOREY REAR EXTENSION AT 59 CORAL AVENUE, HUYTON. L36 2PY

Client
MR & MRS HODGSON

Contract. No.	Drg. No.	Revision	Scale	1:50 & 1:100	@ A1
	3		By	MCC	Date
			Chkd		DEC 2025

Drawing Title
EXISTING AND PROPOSED PLANS

MAT DESIGN LIMITED
Town Planning & Building Control Consultants

17 BROOKSIDE AVE
ECCLESTON
ST. HELENS
WA10 4RN
Telephone: 07850203448
E-mail: miketa@blueyonder.co.uk