






existing front elevation

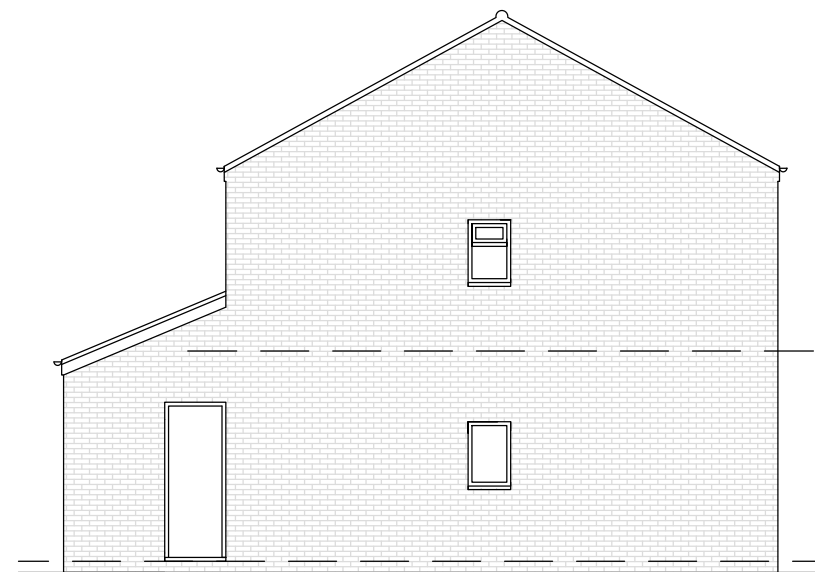


existing side elevation

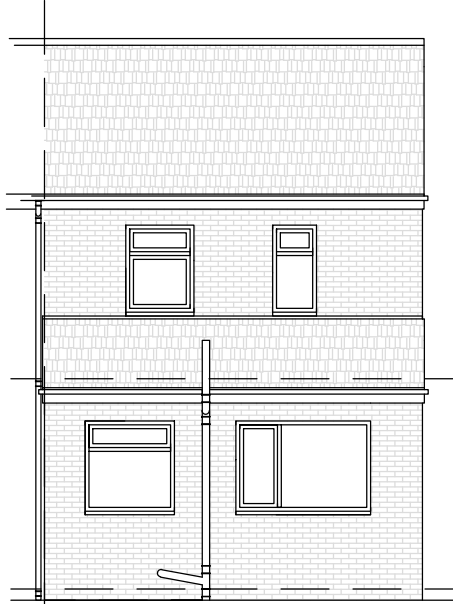

existing rear elevation

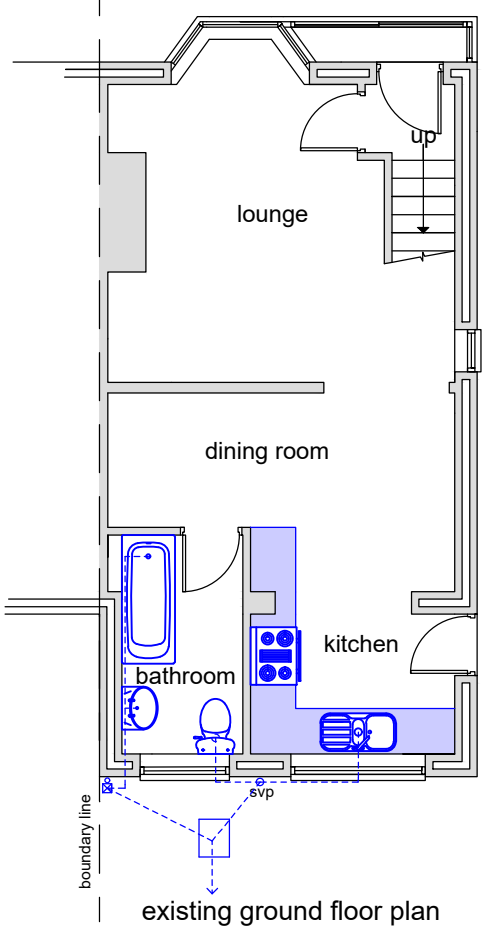

existing ground floor plan

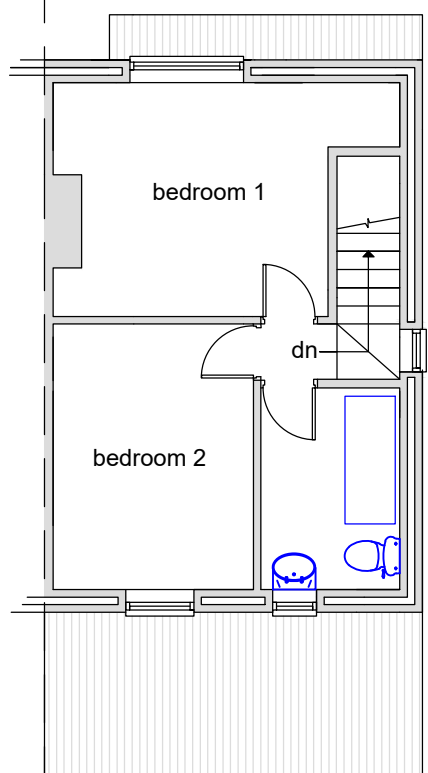

existing first floor plan



proposed front elevation




proposed side elevation




proposed rear elevation




section thro' side extension

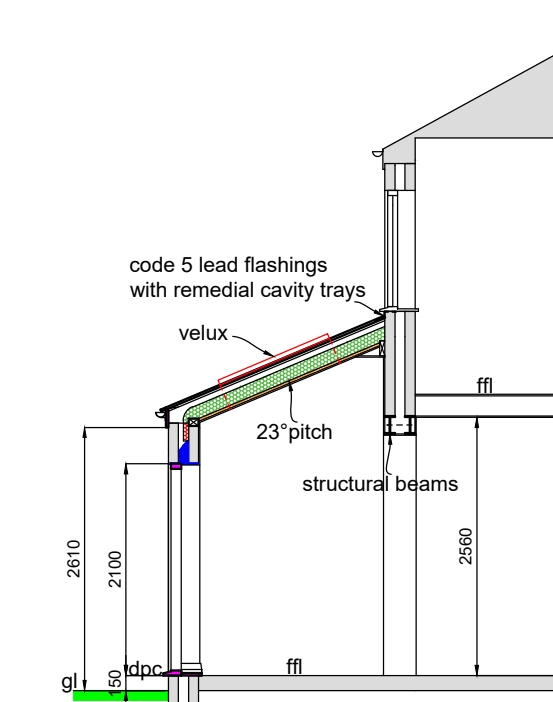


section thro' new vaulted roof to rear elevation

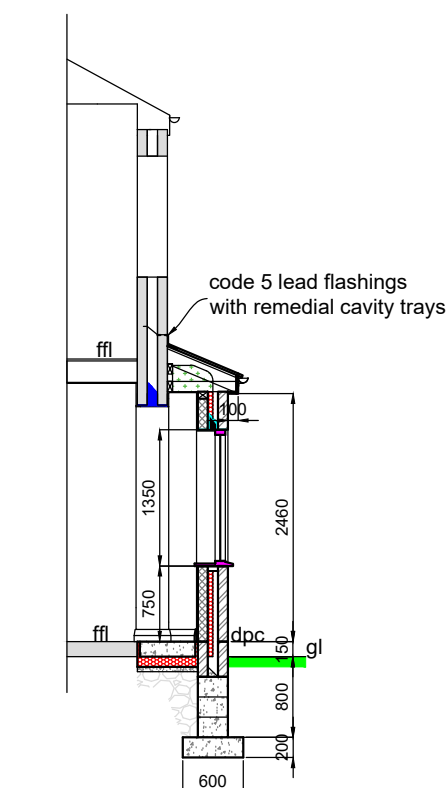


section thro' new bay window 7 porch

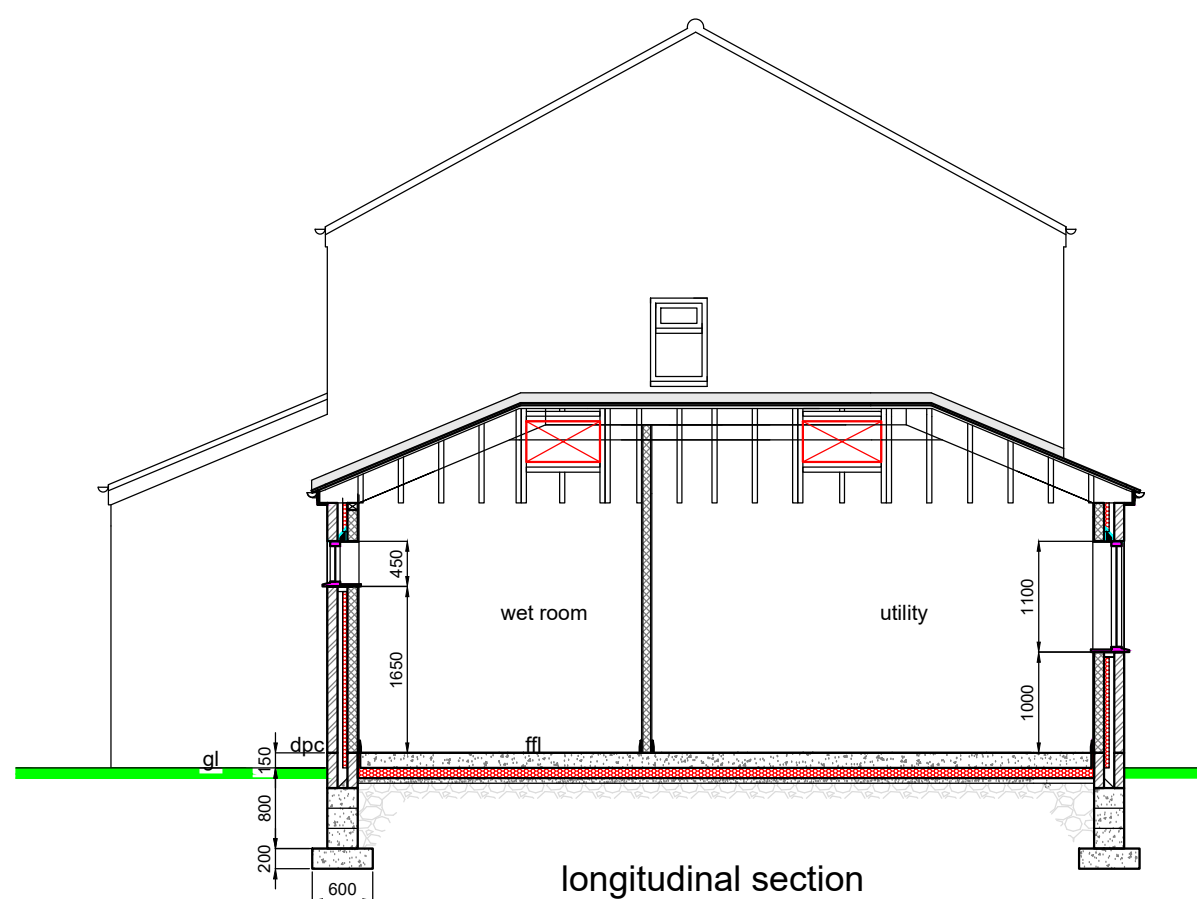

longitudinal section thro' side extension

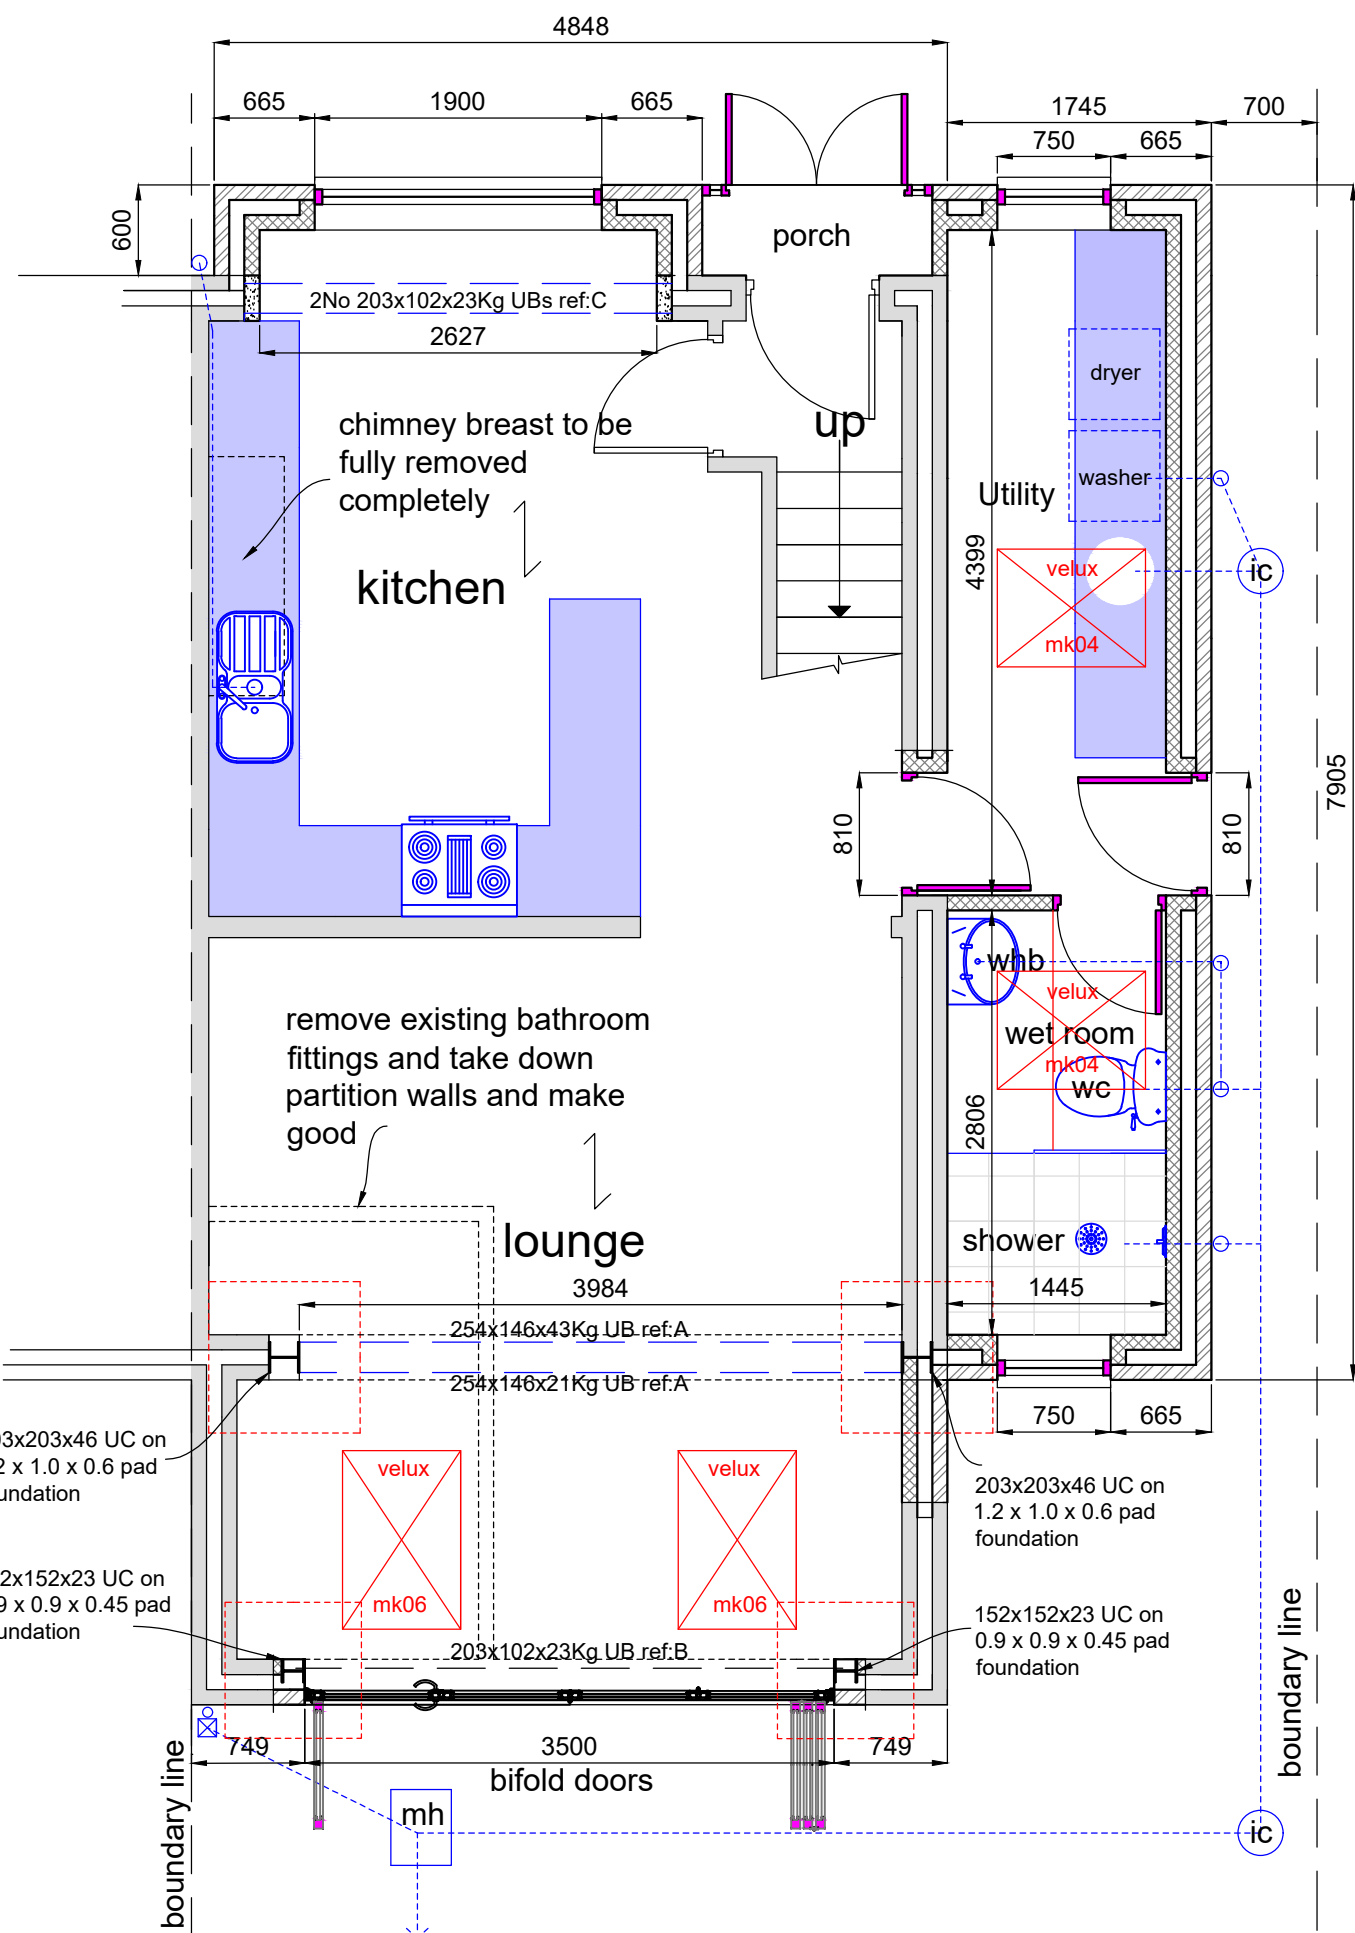

proposed ground floor plan

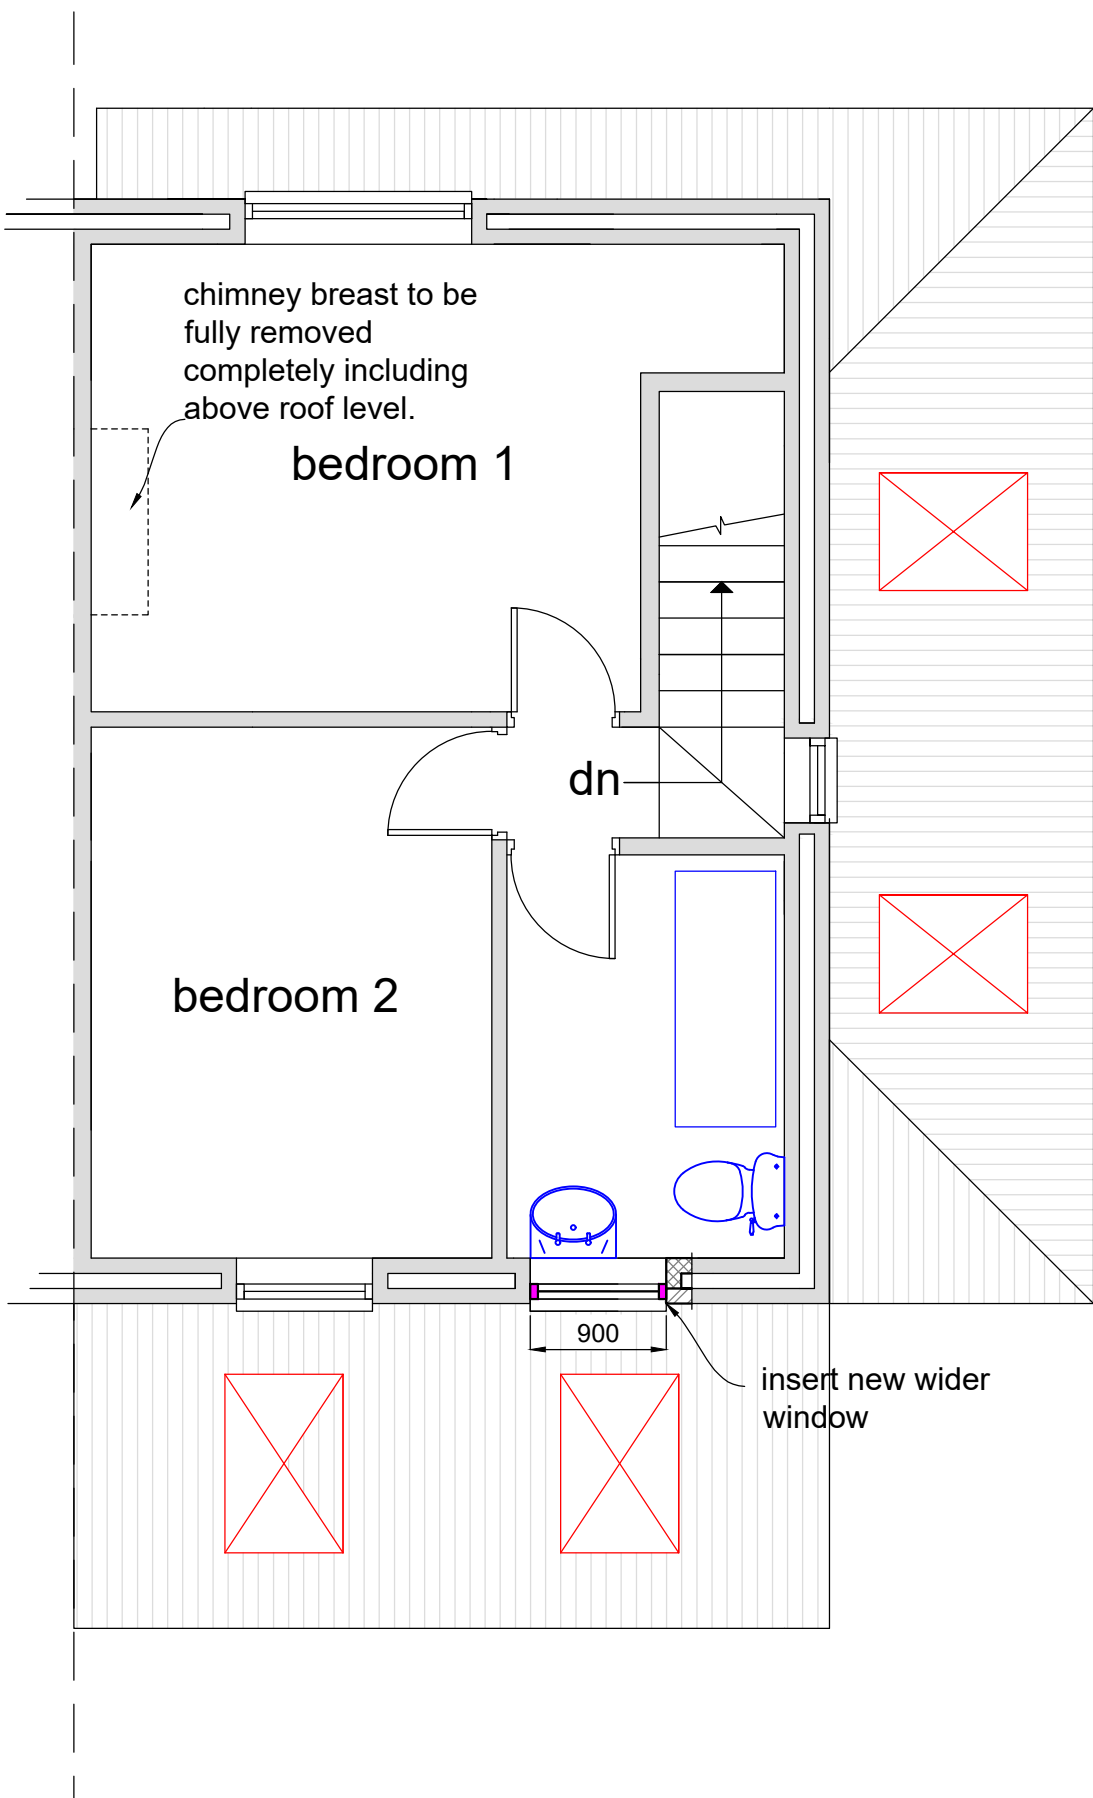

proposed first floor plan

GENERAL NOTES

This drawing is the copyright of DP Design Services and may not be used, copied or lent by any third party without prior written consent from DP Design Services.

This drawing has been prepared for the purpose of obtaining Planning / Building Regulation approval only. All details are to the satisfaction of the Area Building Control Officer (BCO). These drawings must not be acted upon until they have been approved by the local authority. Should the client commence work without the local authority approvals in place, they do so at their own risk.

All of the works are to be carried out in accordance with the latest British standards specification and codes of practice for both materials and workmanship. All dimensions are to the structure and not plaster finish.

Do not scale from the drawings. All measurements are to be checked on site by the contractor and any discrepancies reported to the client. The contractor shall be responsible for liaison and dimensional coordination of all the works including those of specialist sub contractors.

Contractors tendering for this work must take into account all items required whether indicated on the drawing or not.

Before starting work, the nominated contractor shall examine all drawings and carry out a thorough examination of the building structure which will be affected by the works.

Temporary support and protection shall be the responsibility of the contractor and provide temporary support and protection for each stage of the works. Dimensions shown on the drawing are only a guide and will require checking by the contractor before ordering goods.

The quality and design of all finishes and items of fitting out including roof and wall materials, window units, rainwatergoods, plumbing, electrics, ironmongery, fixtures and fittings etc are to be agreed between the contractor and property owner.

Timber Treatment:

All softwood timbers to be adequately treated to prevent infestation. All structural timbers, external frames, window and softwood cladding shall be treated against fungal attack. All structural timber to be marked DRY or KD and to have the stress grade mark.

Materials:

All materials are to be used and installed in accordance with the relevant manufacturers instructions and recommendations. The quality of any material shall not be lower than that defined in relevant British standard, or that an appropriate independent body has satisfactorily assessed the material.

Fire Resistance:

All elements of structure to have a minimum of half hour fire resistance.

DP DESIGN SERVICES

TEL: 01744 611140 E-mail: dave@dpdesignservices.co.uk
www.dpdesignservices.co.uk

Client
Mr Martyn Powell
15 Holt Lane
Rainhill, L35 8LZ



Project
Proposed Single Storey Side Extension, Re-roofing of Existing Kitchen and Alterations to Front Porch & Bay Window At:
15 Holt Lane
Rainhill, L35 8LZ

Drawing
Existing & Proposed Plans and Elevations

Dwg. No.	Rev.	Scale	Date
0970/22		1:75, 1:50, 1:100	22-4-22