


Site Plan drawing v1A

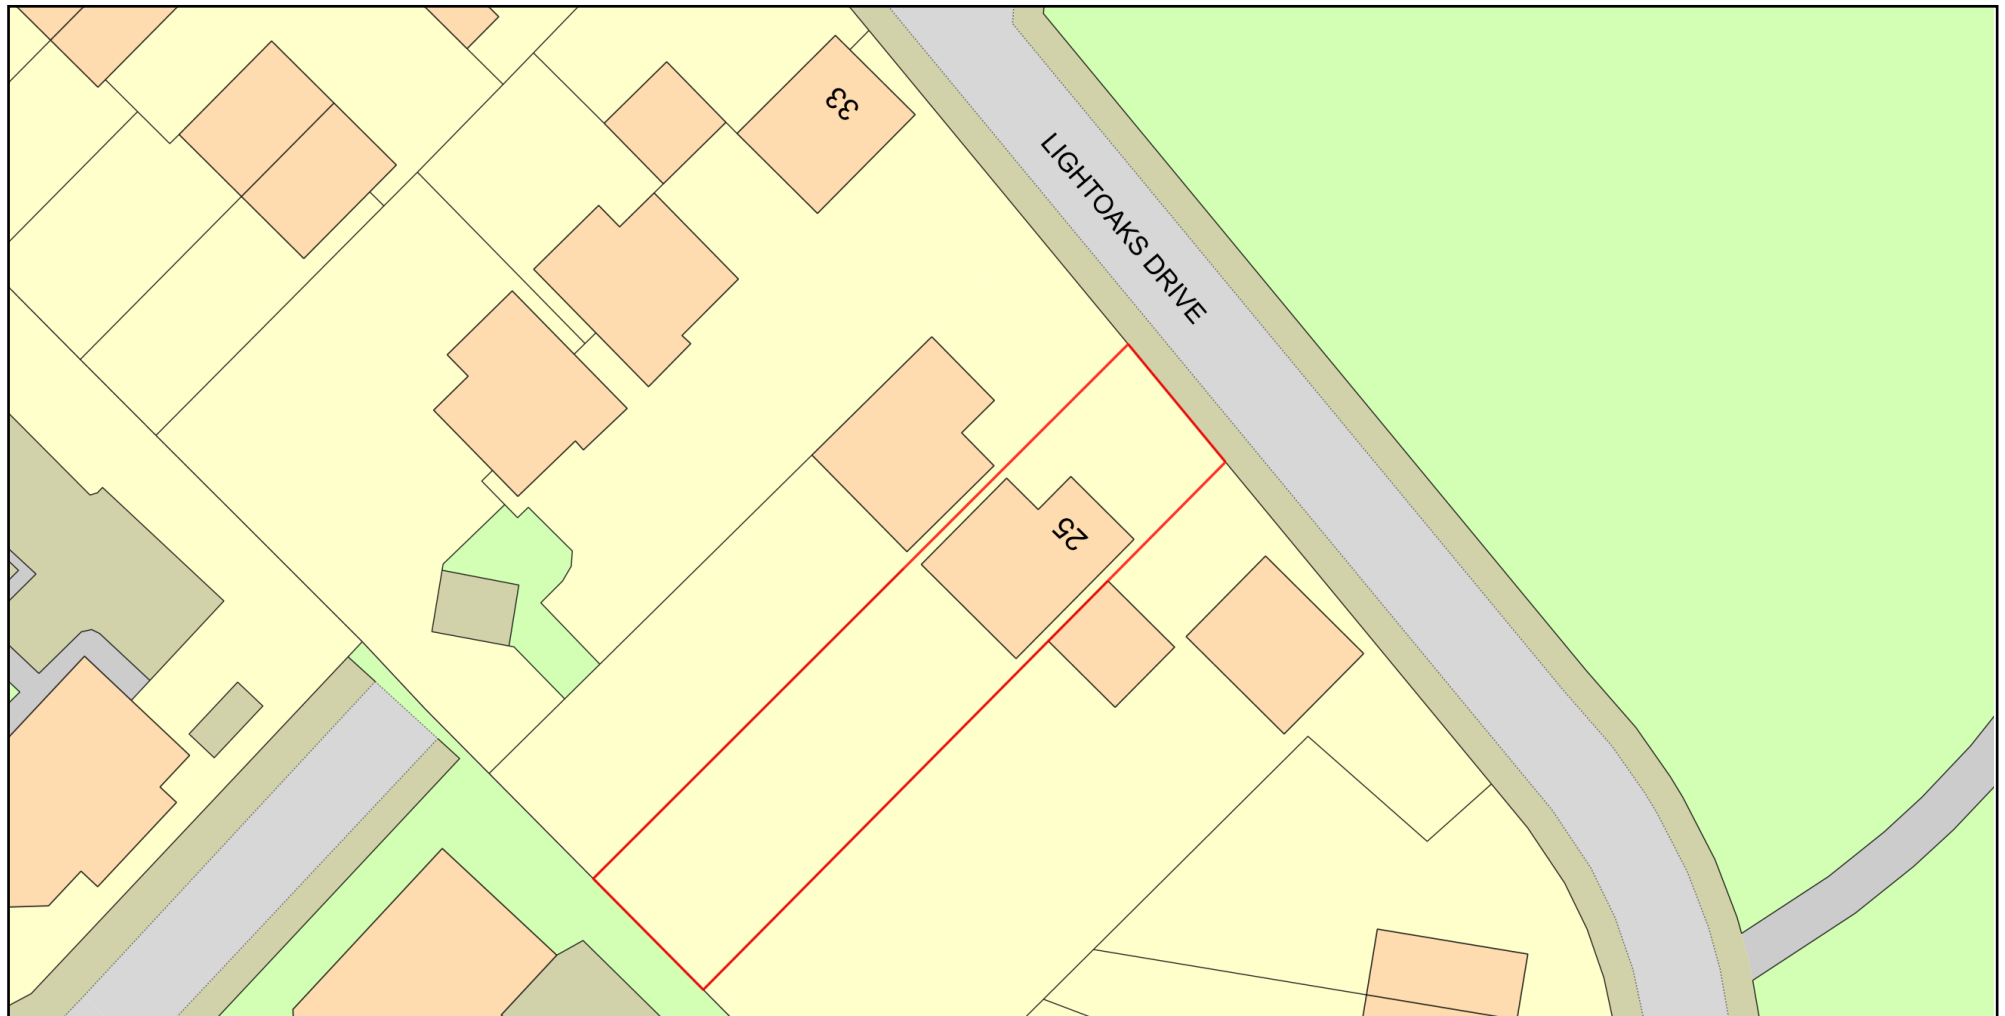

0 20
Metres



Plan Produced for: Ian Scott

Date Produced: 16 Nov 2024

Plan Reference Number: TQRQM24321121853107

Scale: 1:500 @ A4

© Crown copyright and database rights 2023 OS 100042766

