



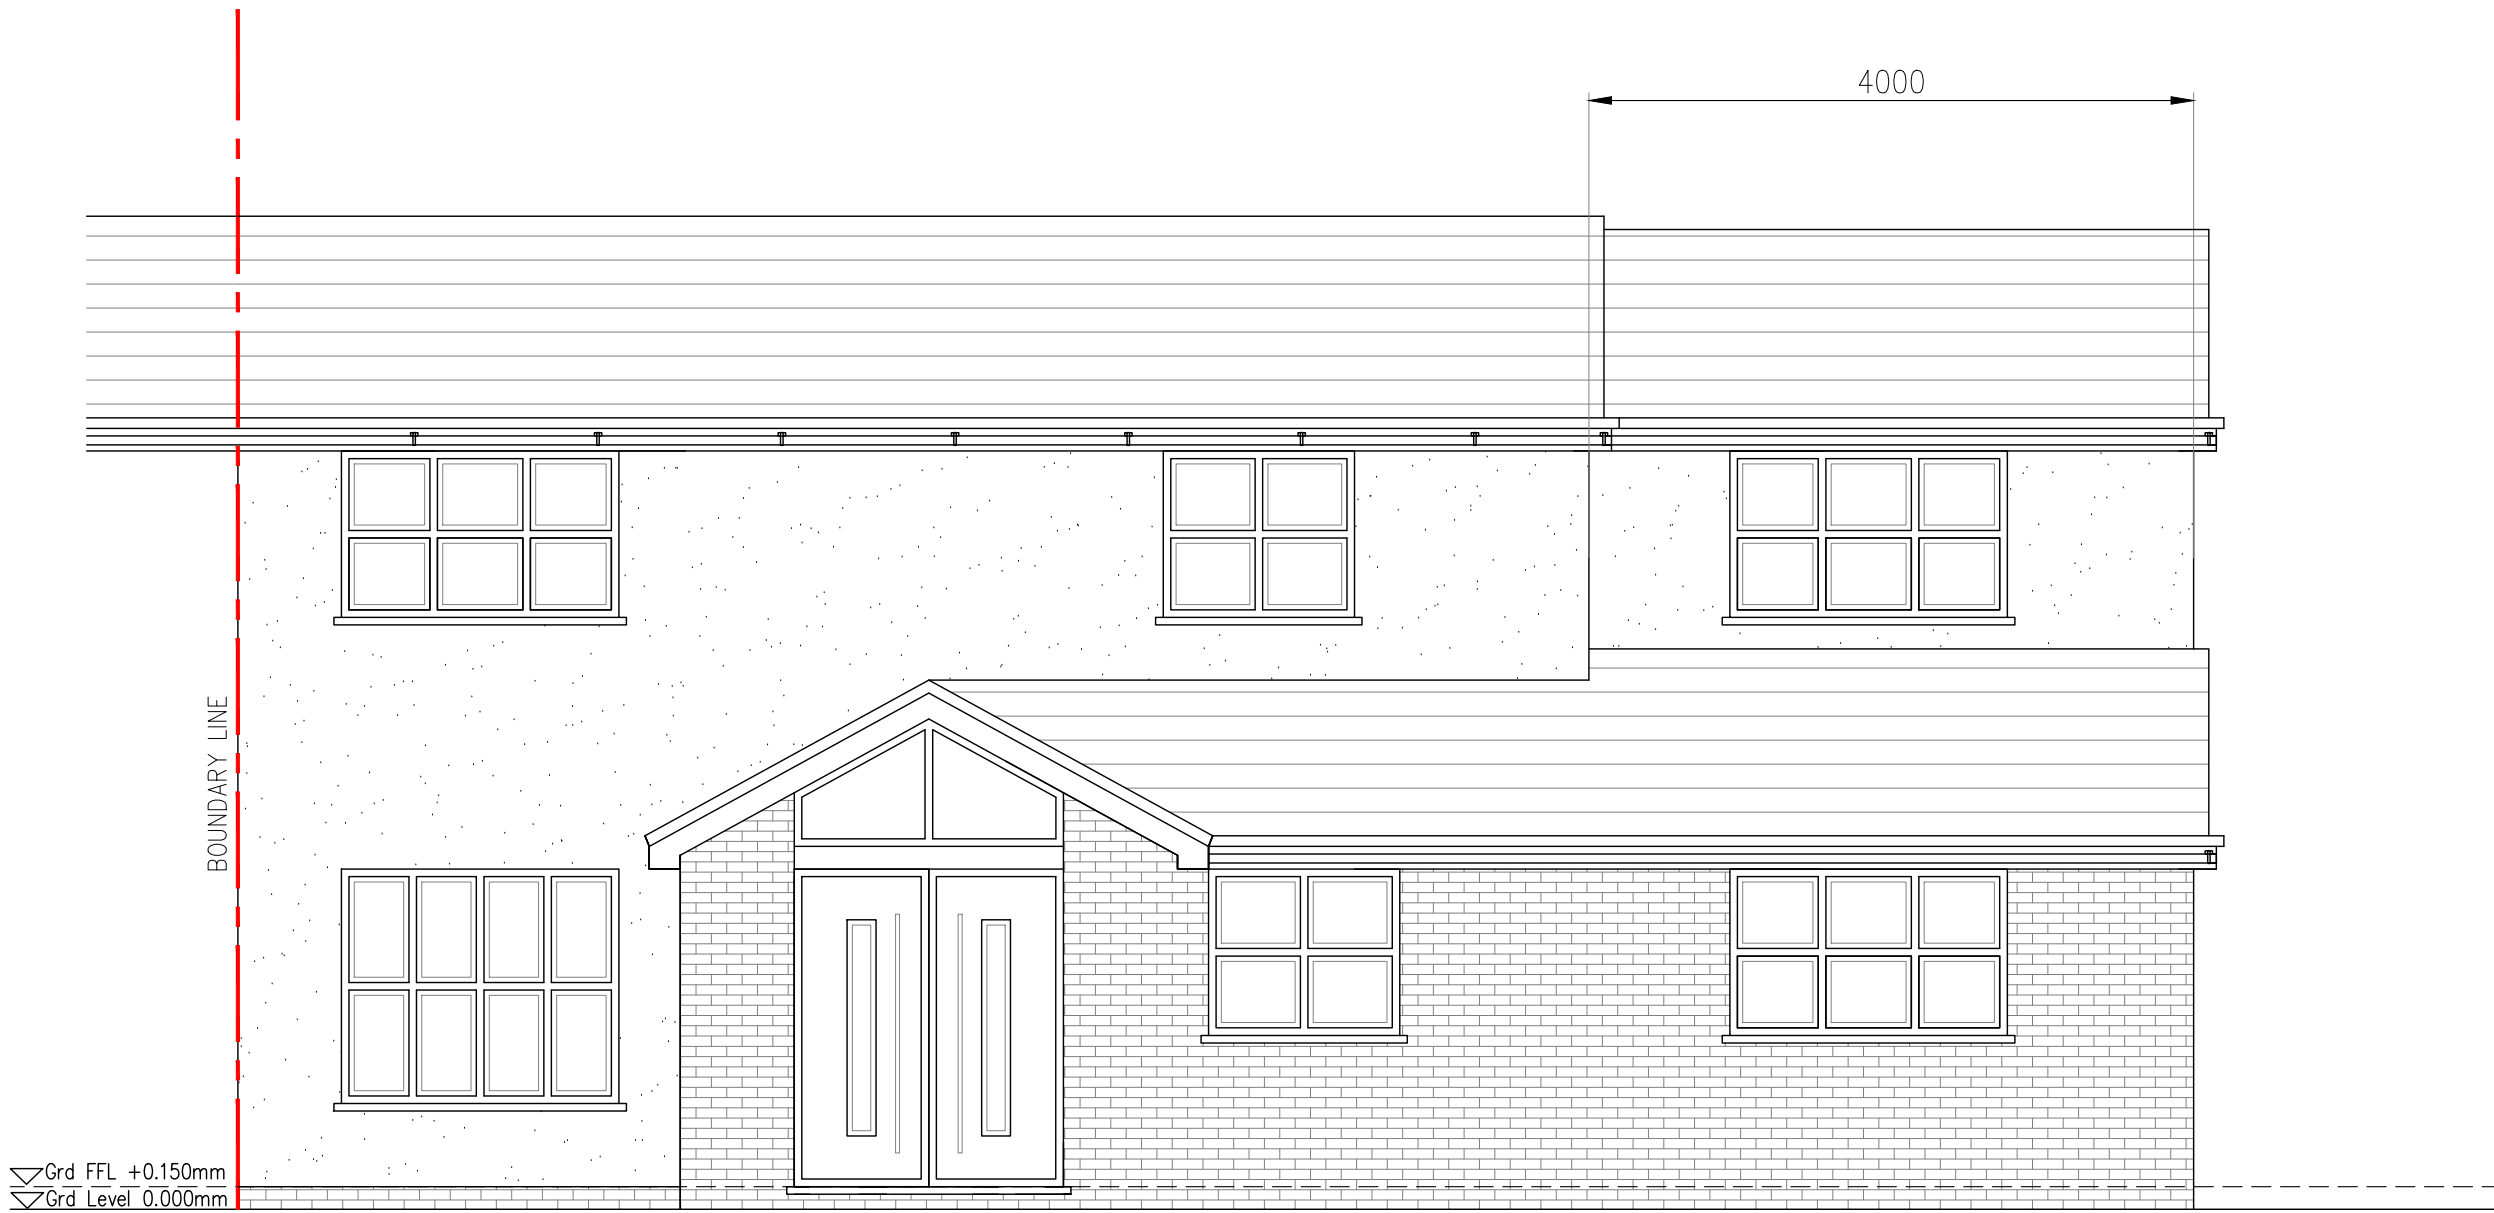


PROPOSED FRONT ELEVATION | SCALE 1:50

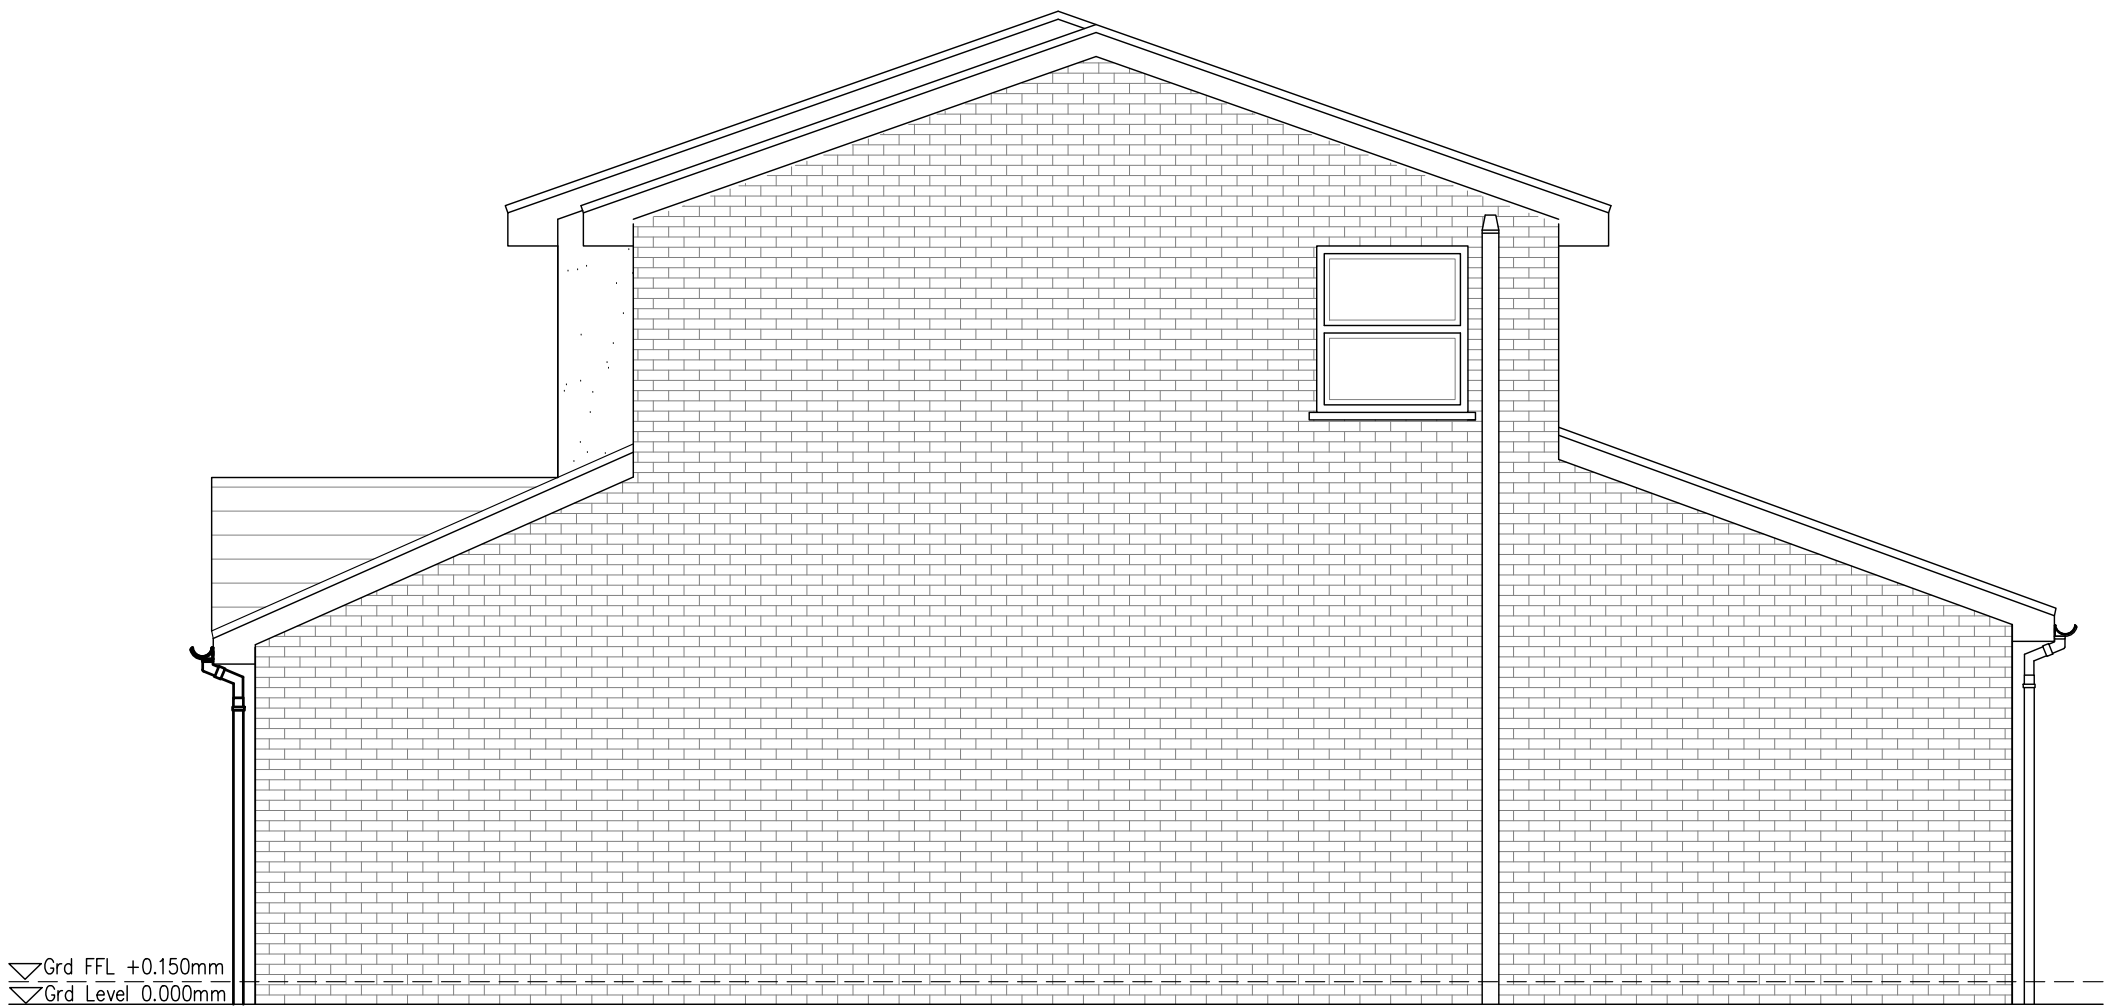

PROPOSED SIDE ELEVATION | SCALE 1:50



PROPOSED REAR ELEVATION | SCALE 1:50

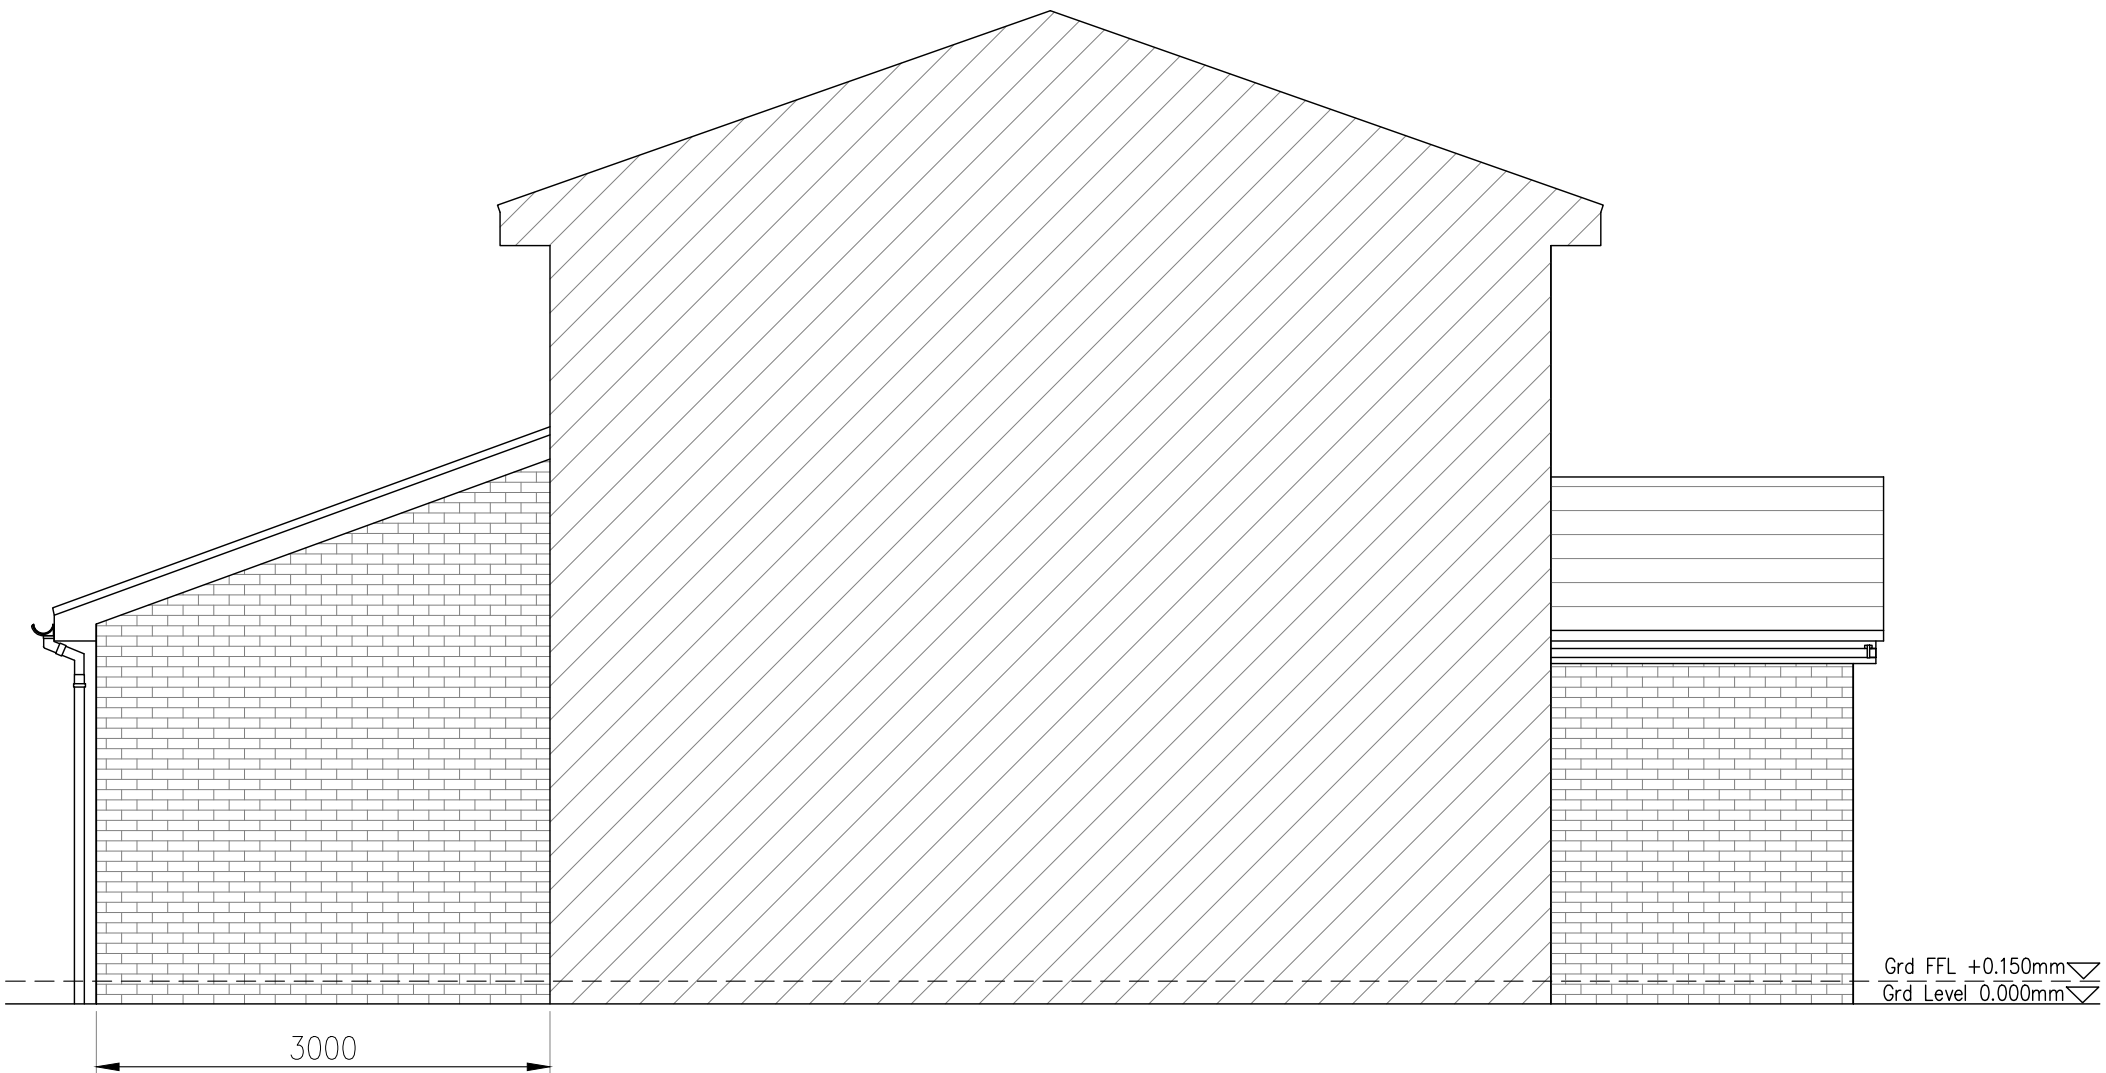

PROPOSED SIDE ELEVATION | SCALE 1:50