
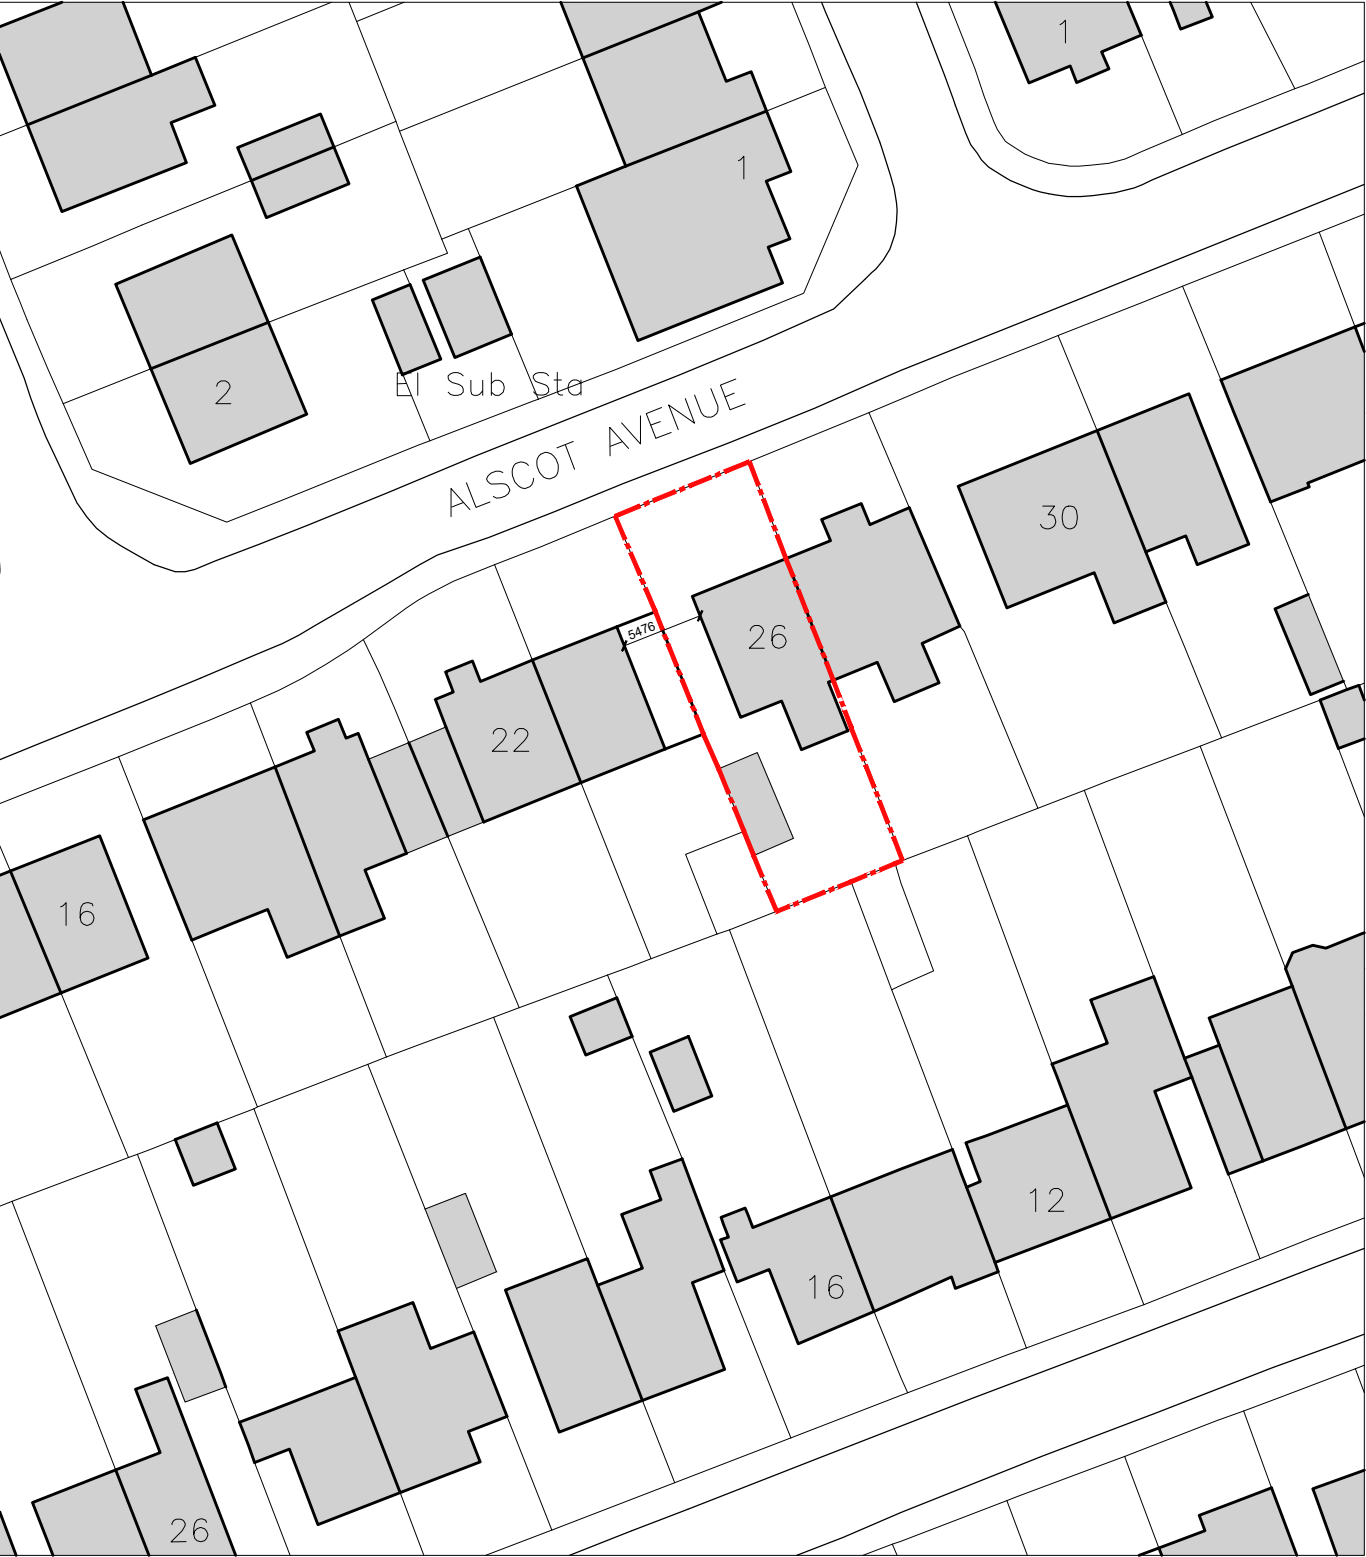
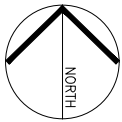
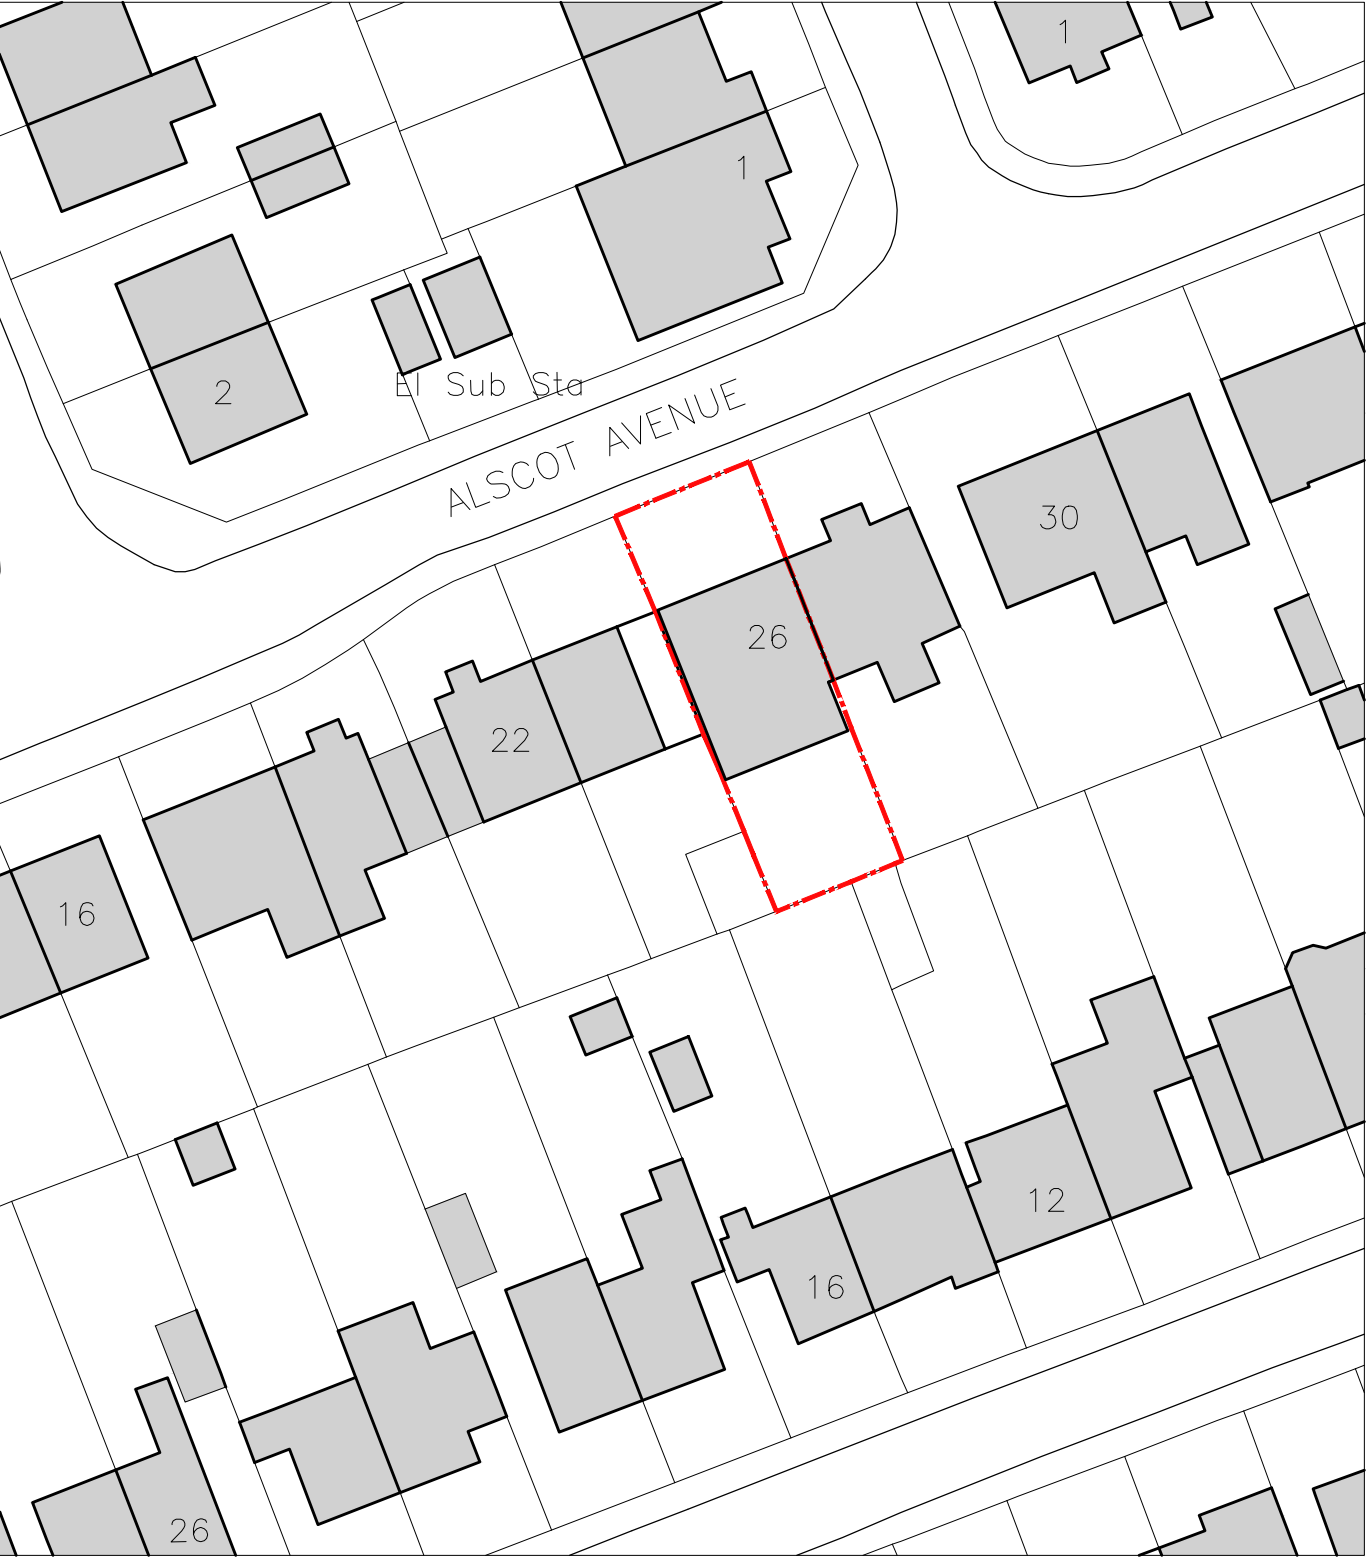


26 ALSCOT AVENUE
EXISTING SITE PLAN
Site Area: 261.4m²
Existing Building Footprint 68.8m²

NOTE: Dimensions shown taken from onsite survey

 

26 ALSCOT AVENUE
PROPOSED SITE PLAN
Site Area: 261.4m²
Proposed Building Footprint 108.7m²

project Erection of single storey side/rear extension to, 26 Alscot Avenue, Liverpool, L10 0AL		
title Block Plan as Existing and Proposed		
client Mr and Mrs Linder		
status planning		
job number 063	drawing 101	revision .
scale 1:500@ A3	date 23.09.22	
rev	description	date

Do not scale. Use figured dimensions only.