


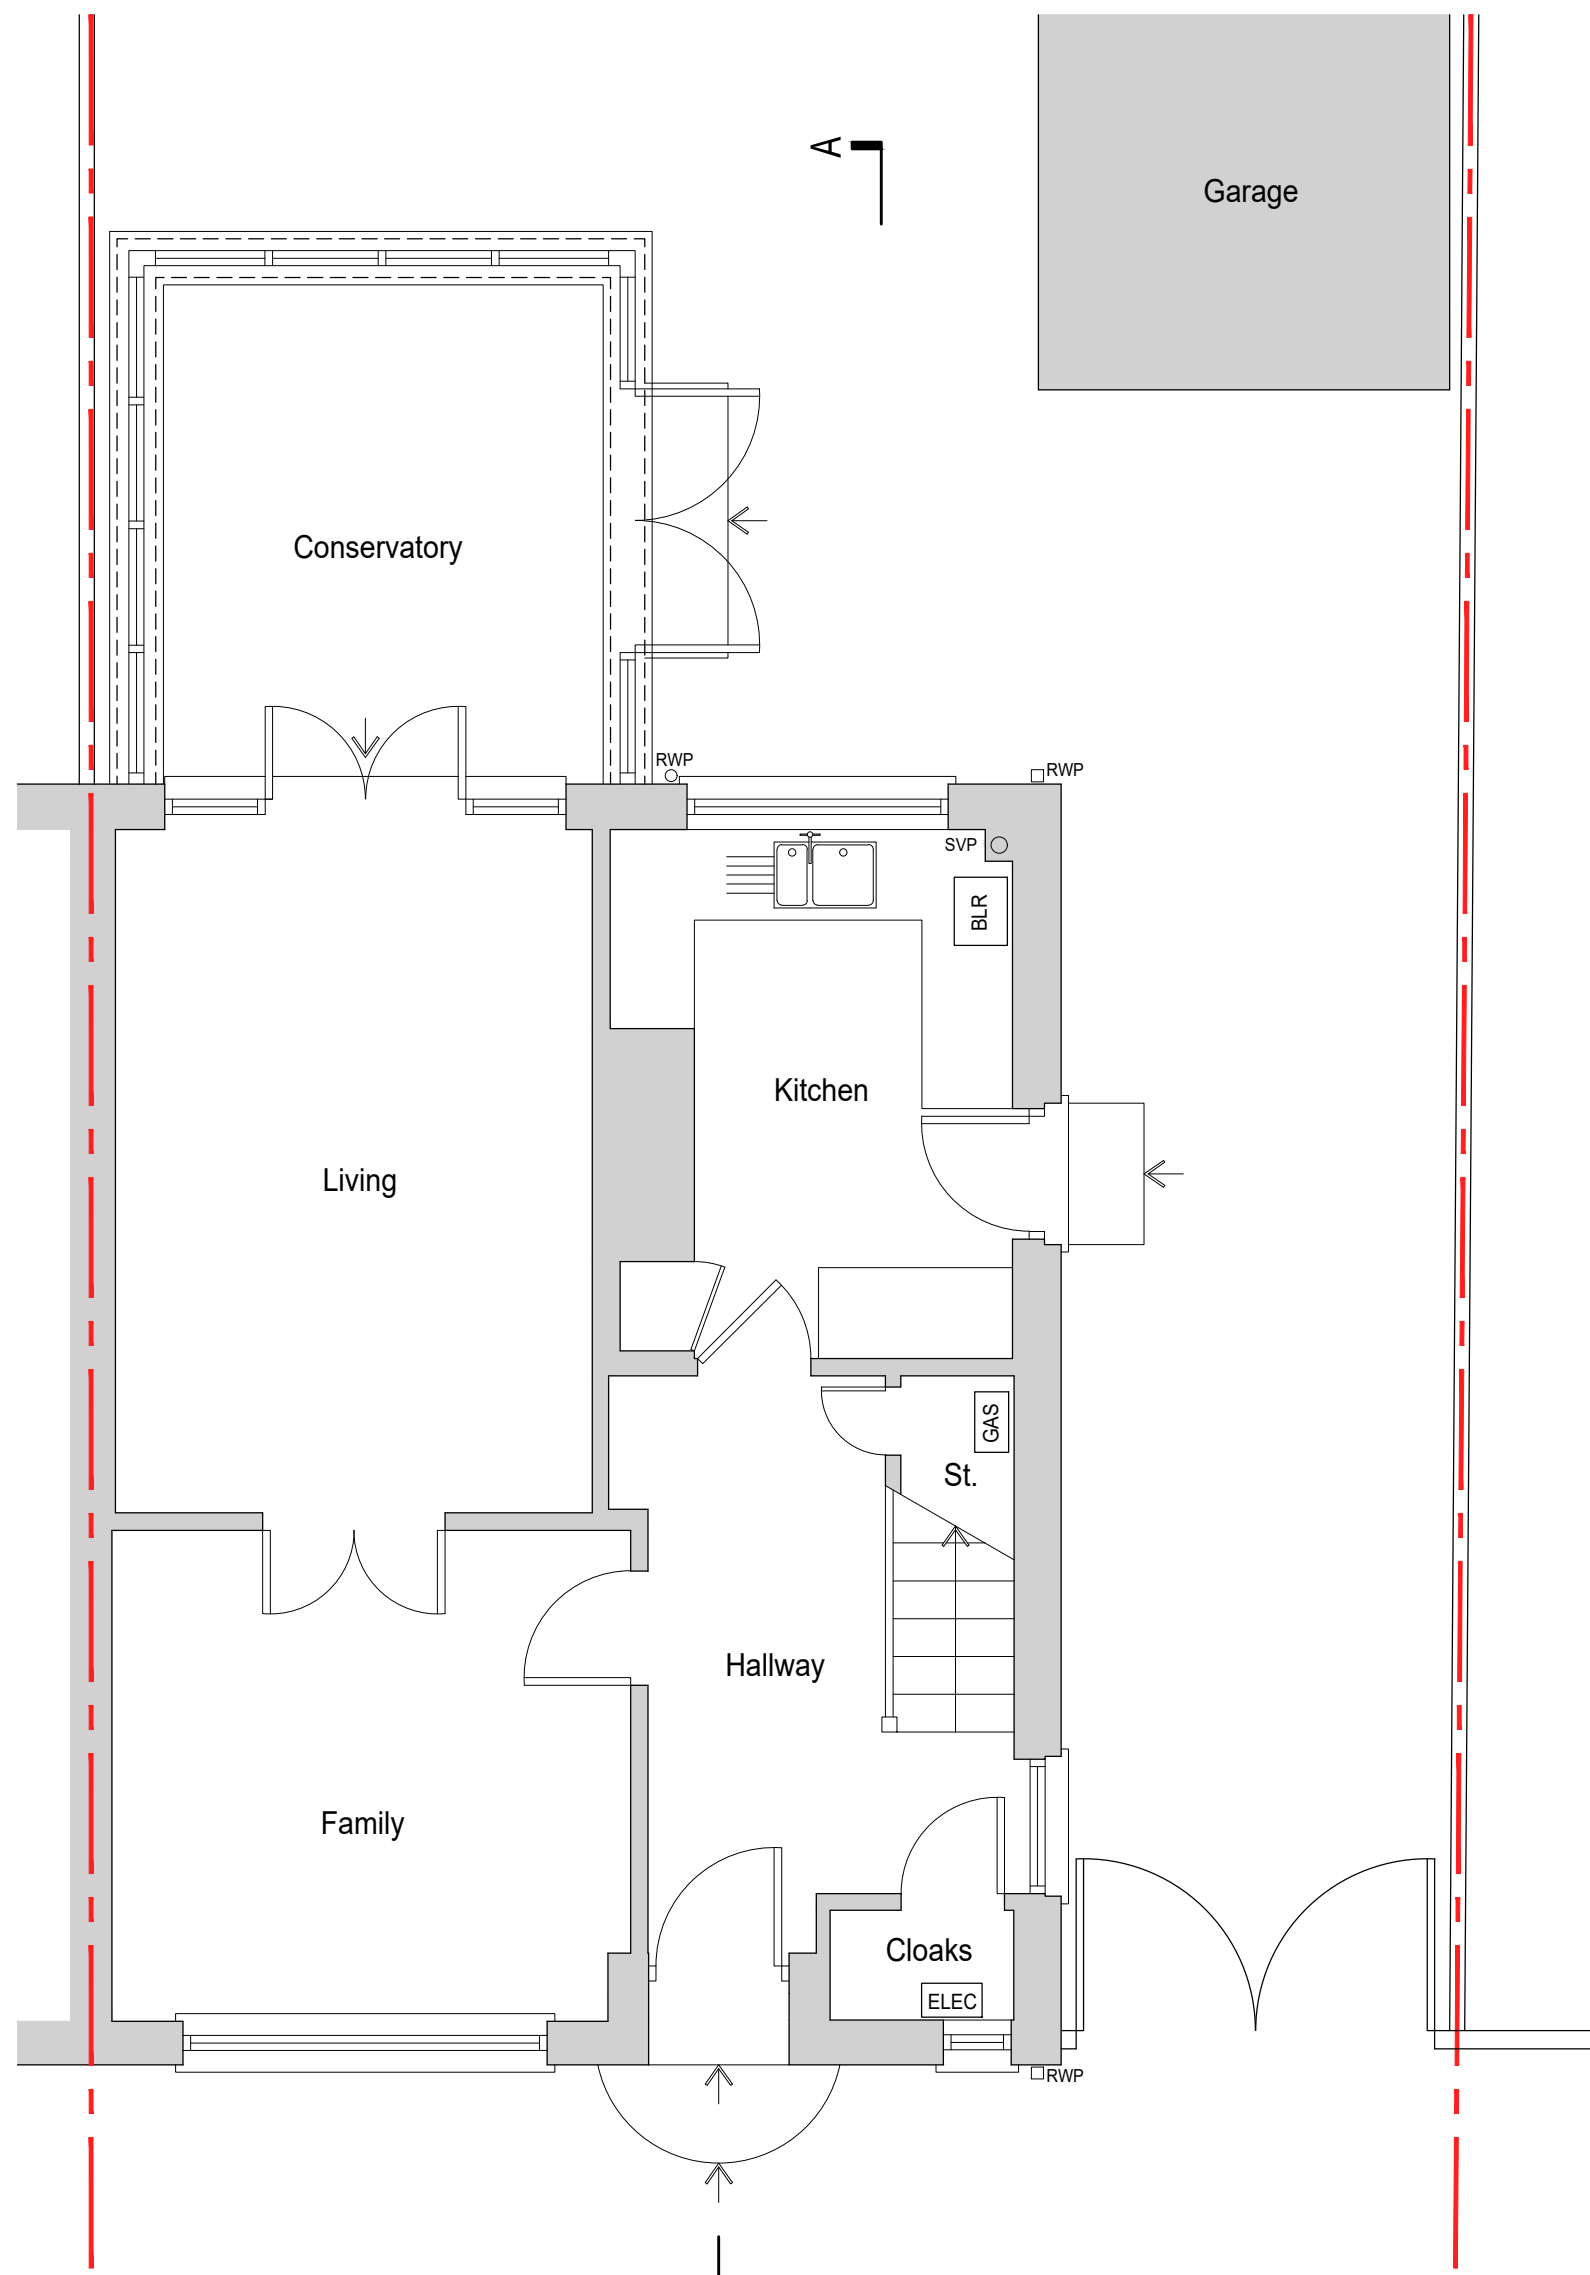

Ground Floor Plan as Existing



Front Elevation as Existing




Side Elevation as Existing



Rear Elevation as Existing



Section A-A as Existing

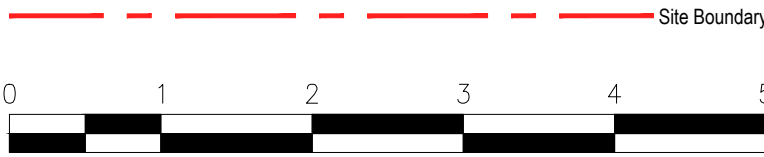

project Erection of single storey side/rear extension to, 26 Alsot Avenue, Liverpool, L10 0AL			
title Plans, Elevations & Section A-A as Existing			
client Mr and Mrs Linder			
status planning			
job number 063	drawing 200	revision A	date 08.09.22
scale 1:50@ A1	date 08.09.22		
rev A	description Revised for planning.		date 23.09.22

Do not scale. Use figured dimensions only.