


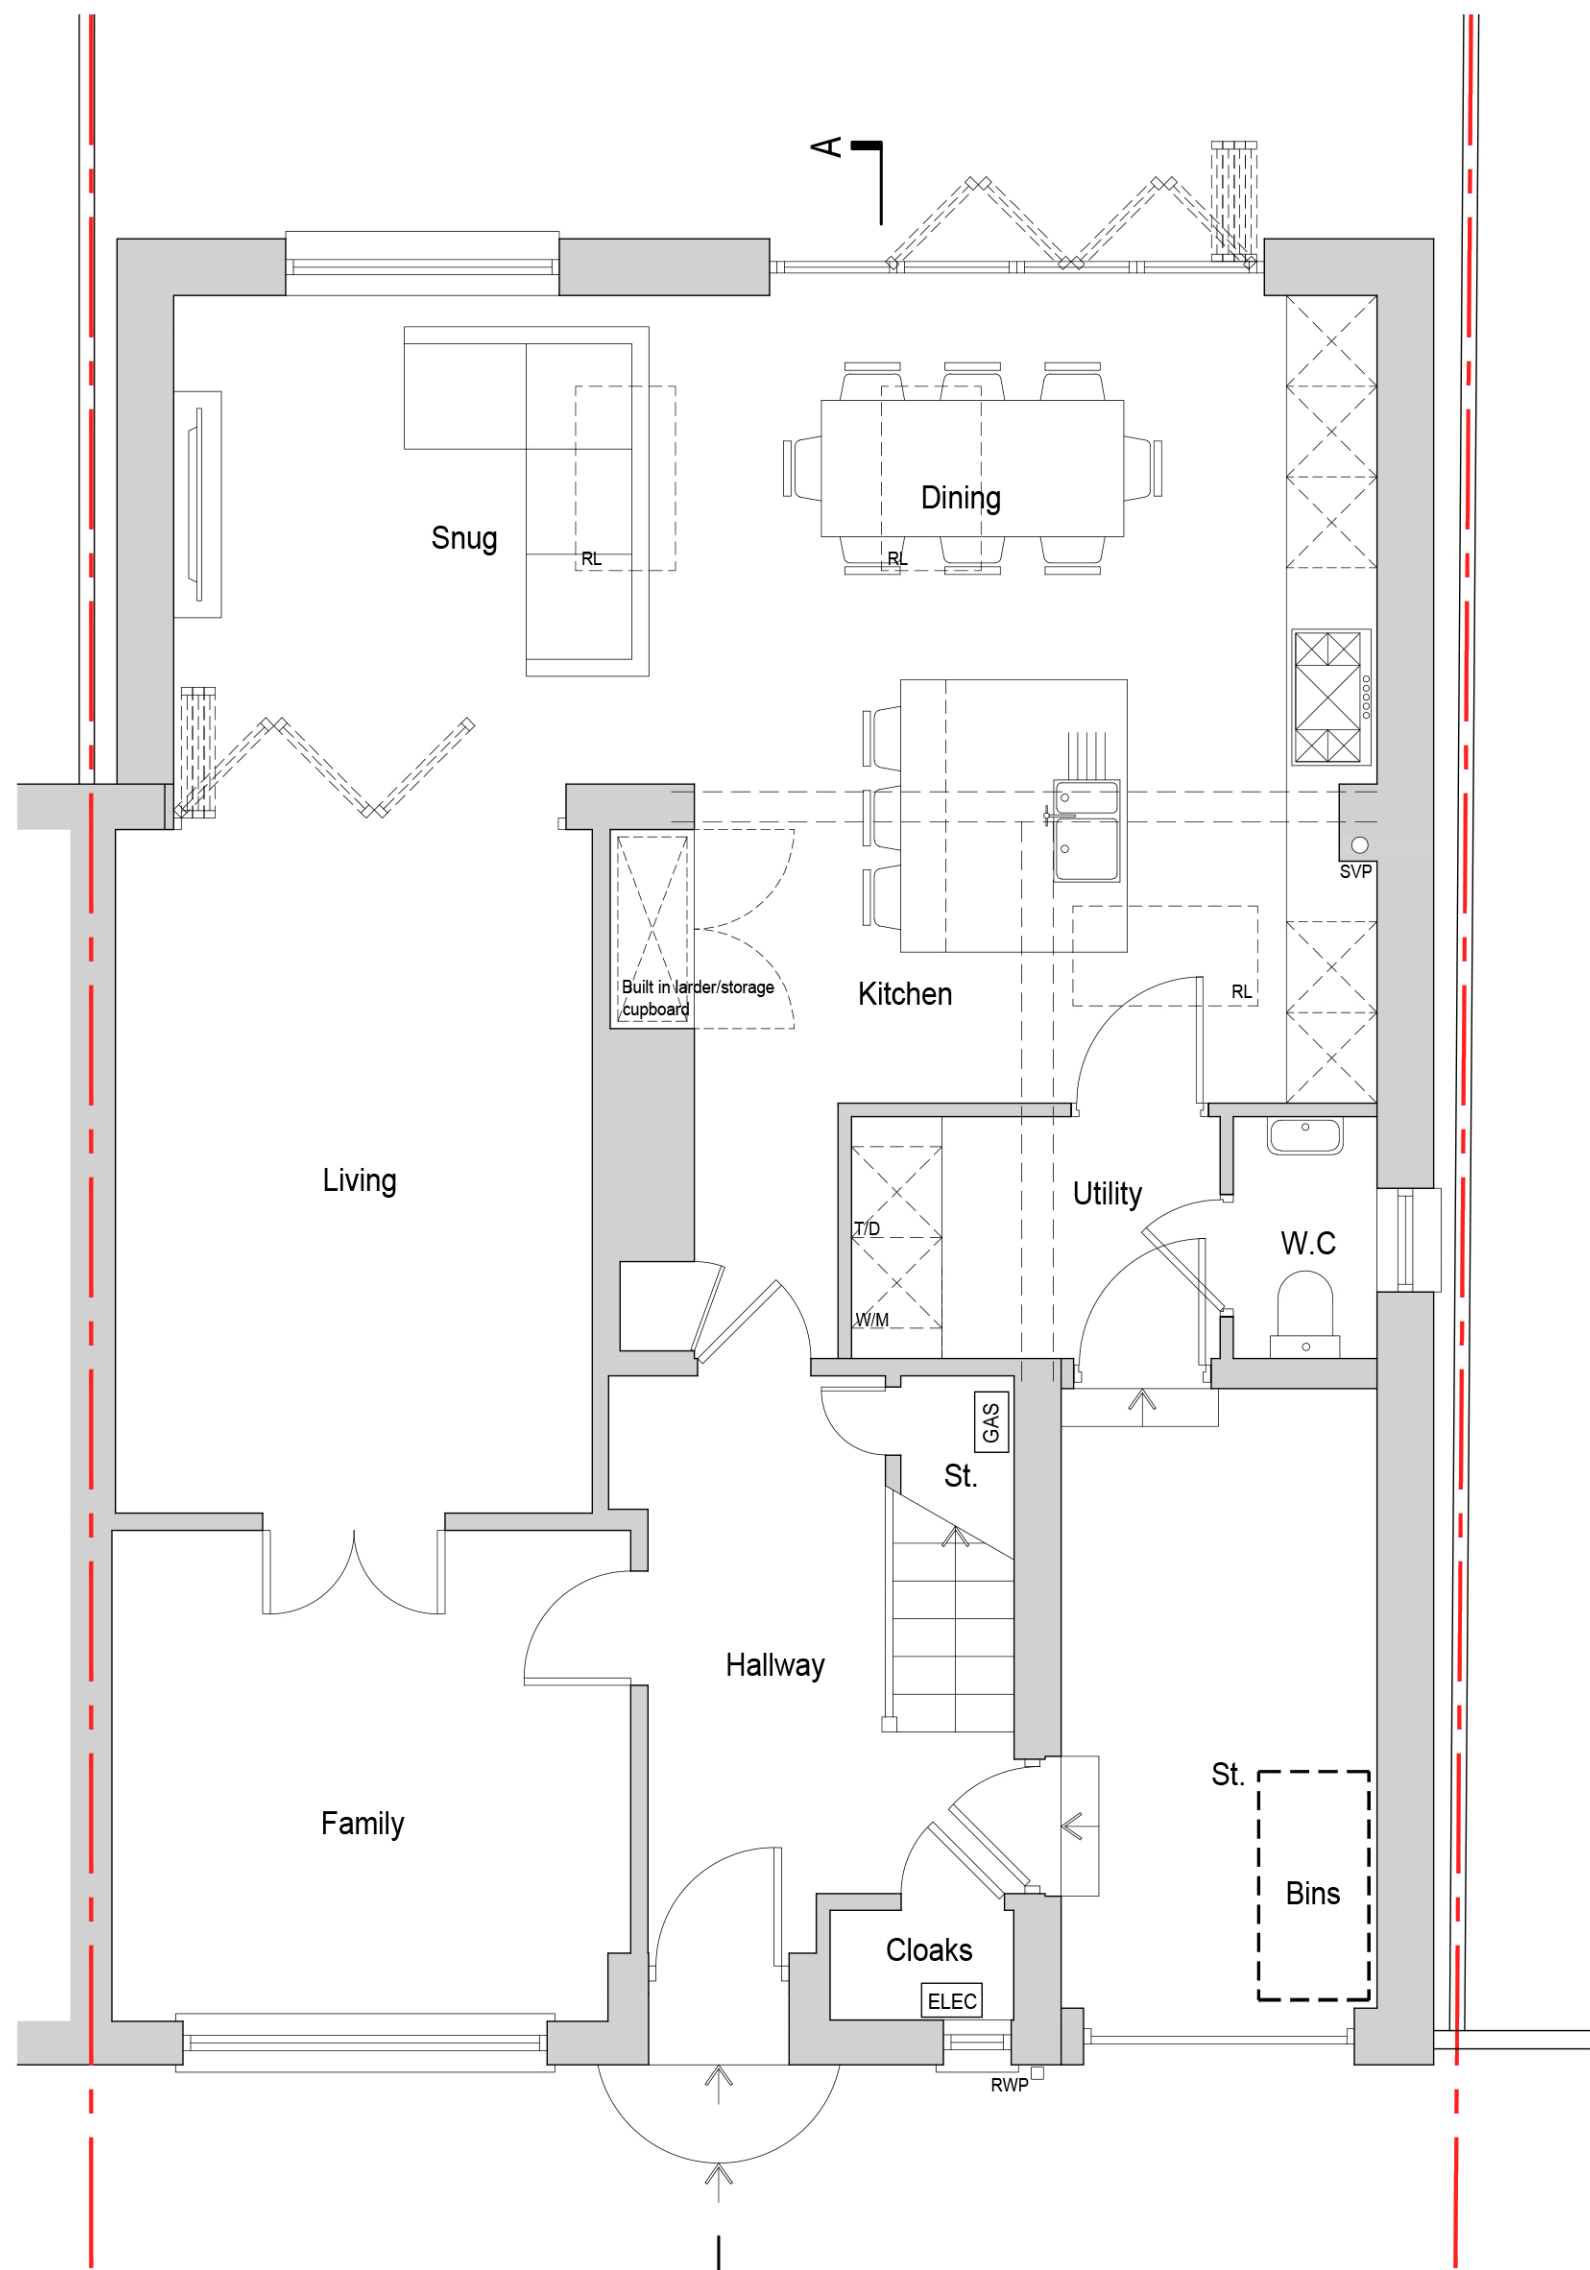


Ground Floor Plan as Proposed




Front Elevation as Proposed




Side Elevation as Proposed

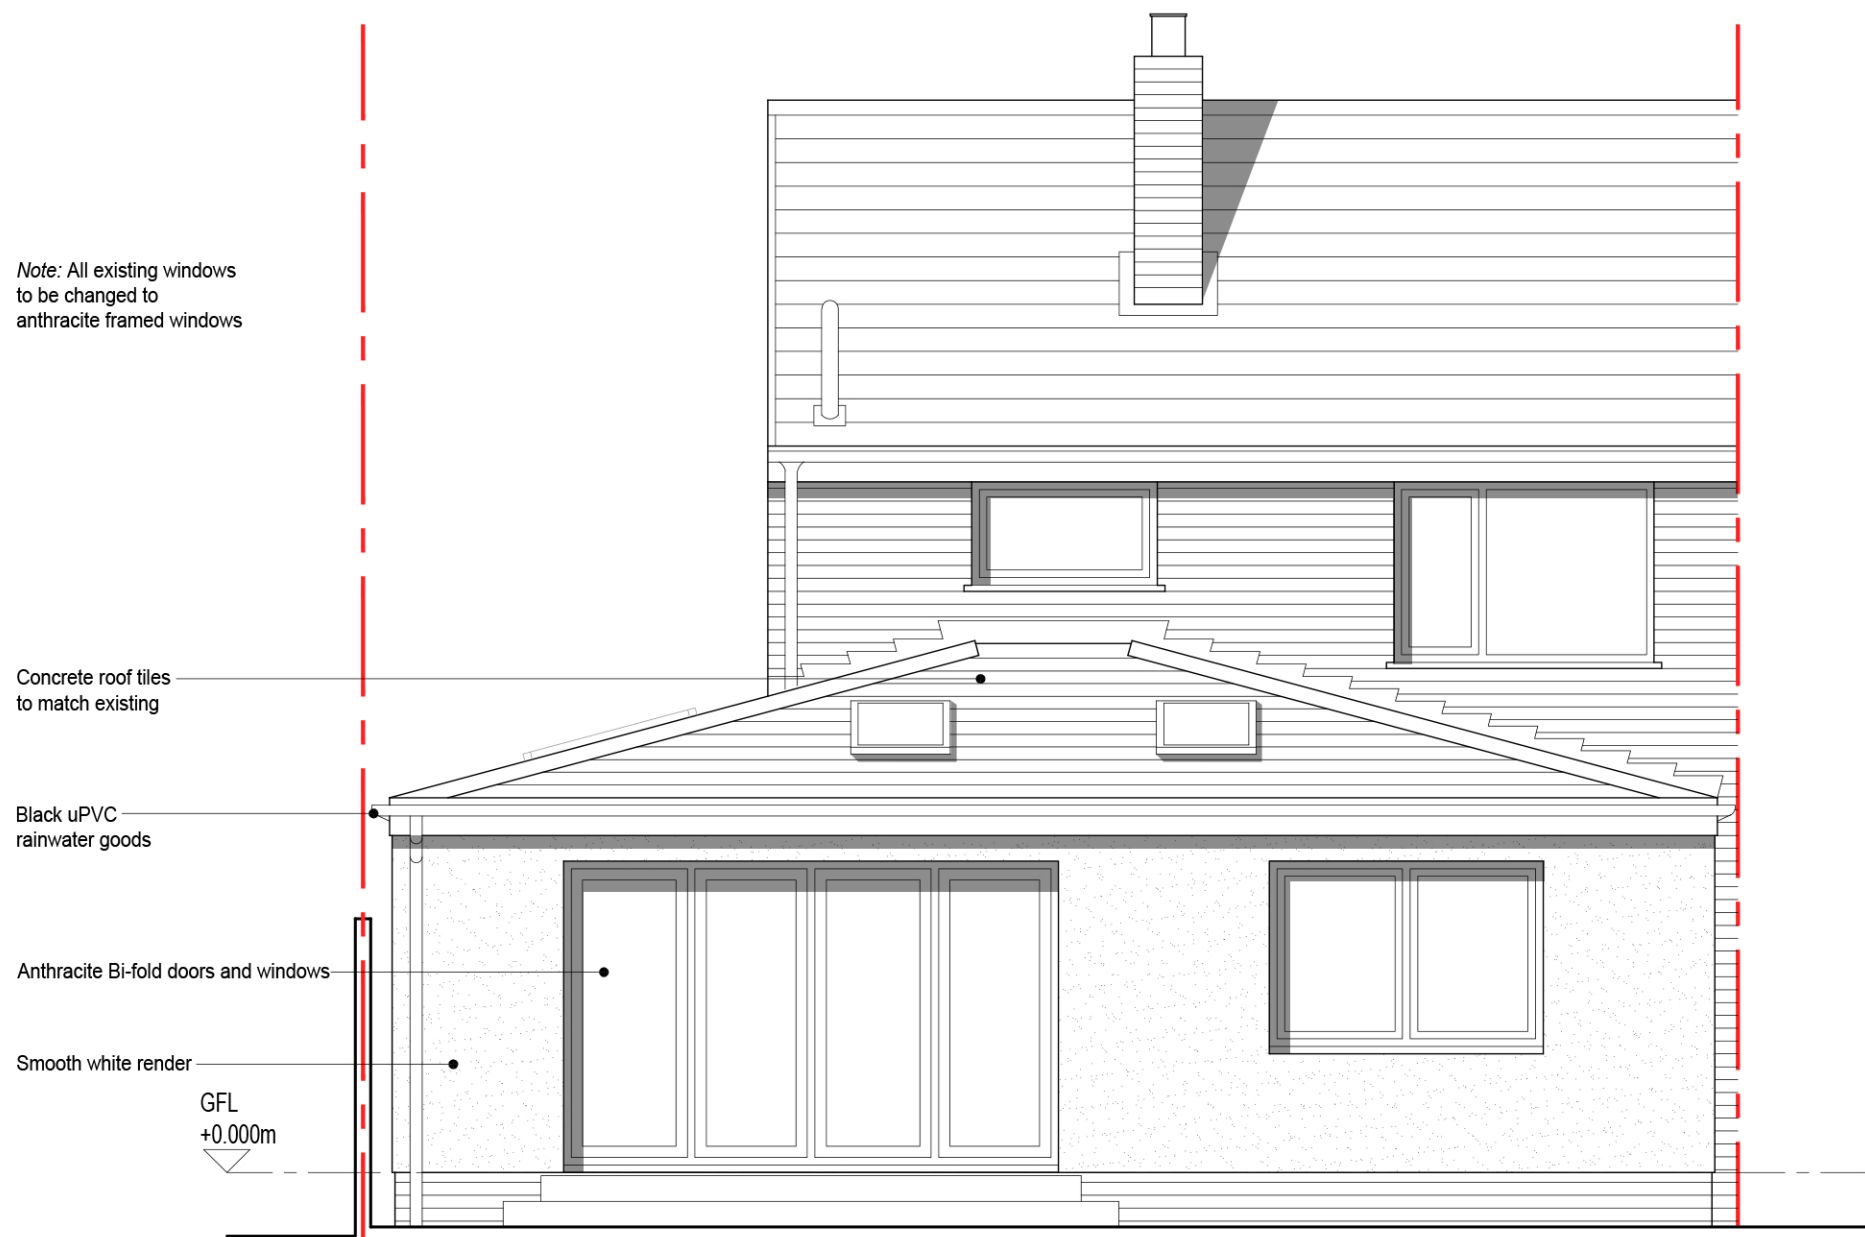

Rear Elevation as Proposed

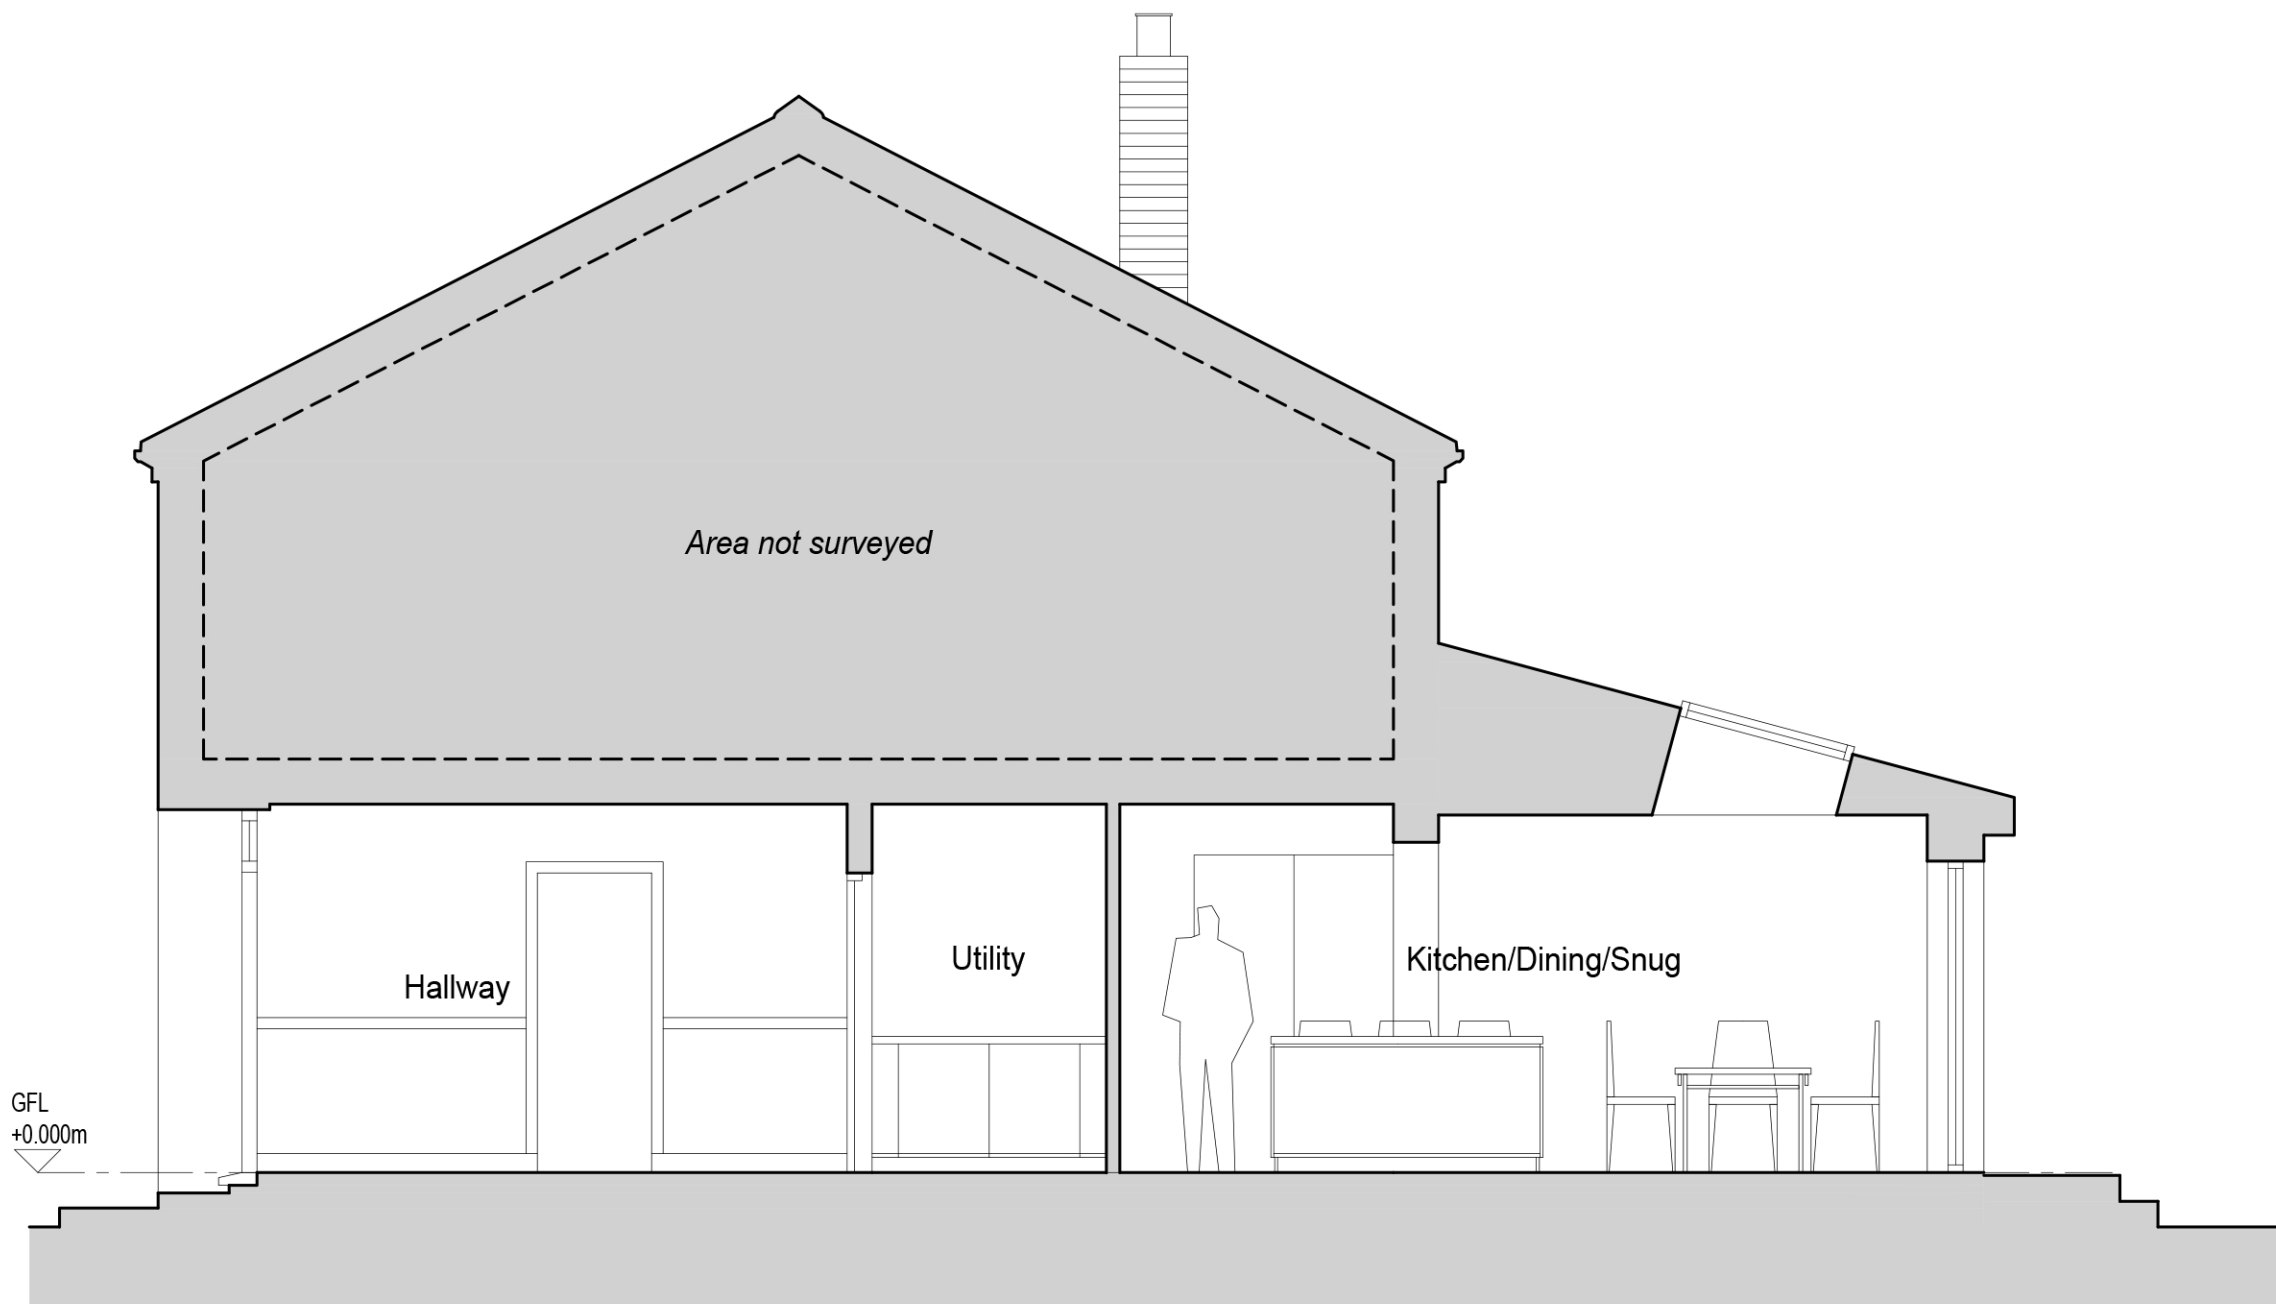

Section A-A as Proposed

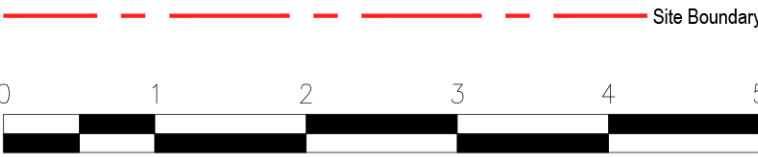

project Erection of single storey side/rear extension to, 26 Alscot Avenue, Liverpool, L10 0AL			
title Plans, Elevations & Section A-A as Proposed			
client Mr and Mrs Linder			
status planning			
job number 063	drawing 212	revision A	
scale 1:50 @ A1	date 17.09.22		
rev A	description Revised for planning.		date 23.09.22

Do not scale. Use figured dimensions only