





Existing Front Elevation
Scale 1:100




Proposed Front Elevation (to remain as existing)
Scale 1:100

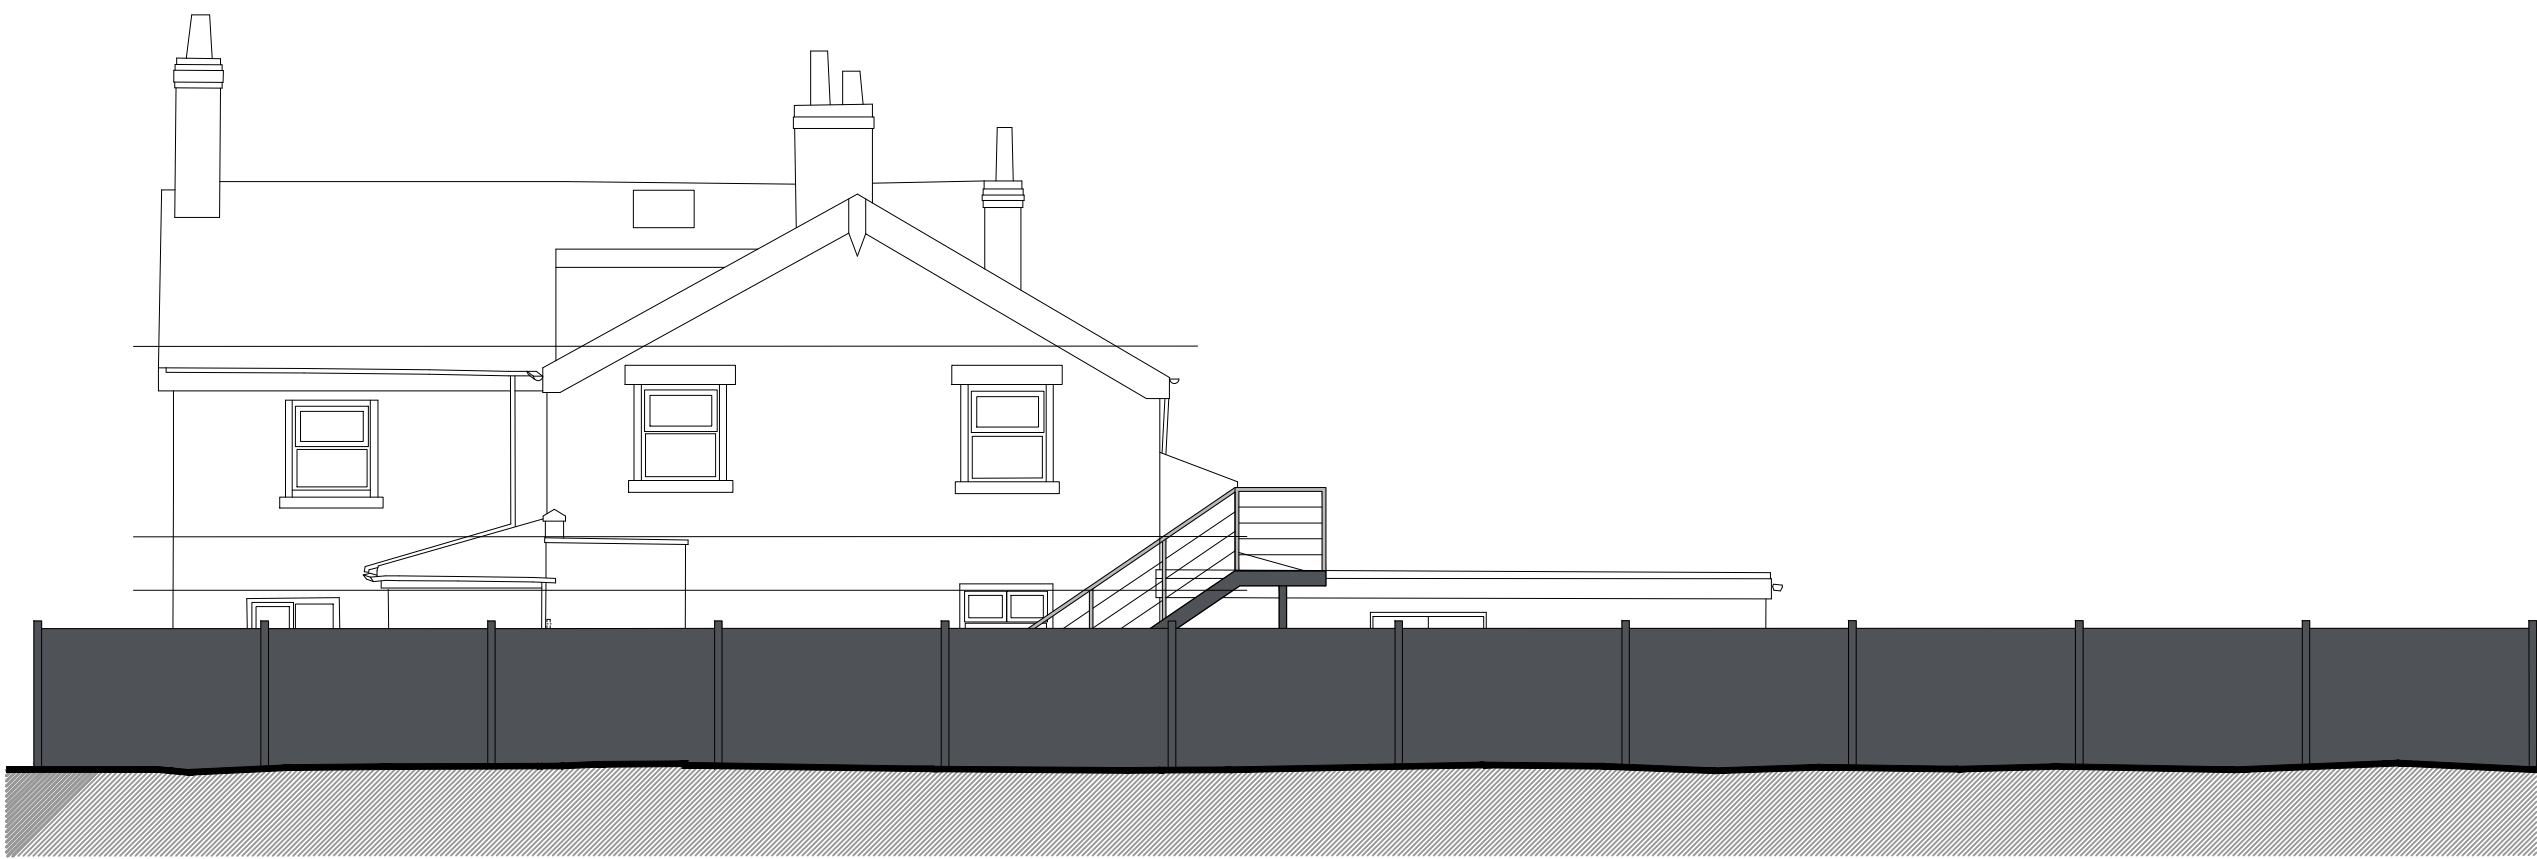


Existing Side Elevation
Scale 1:100

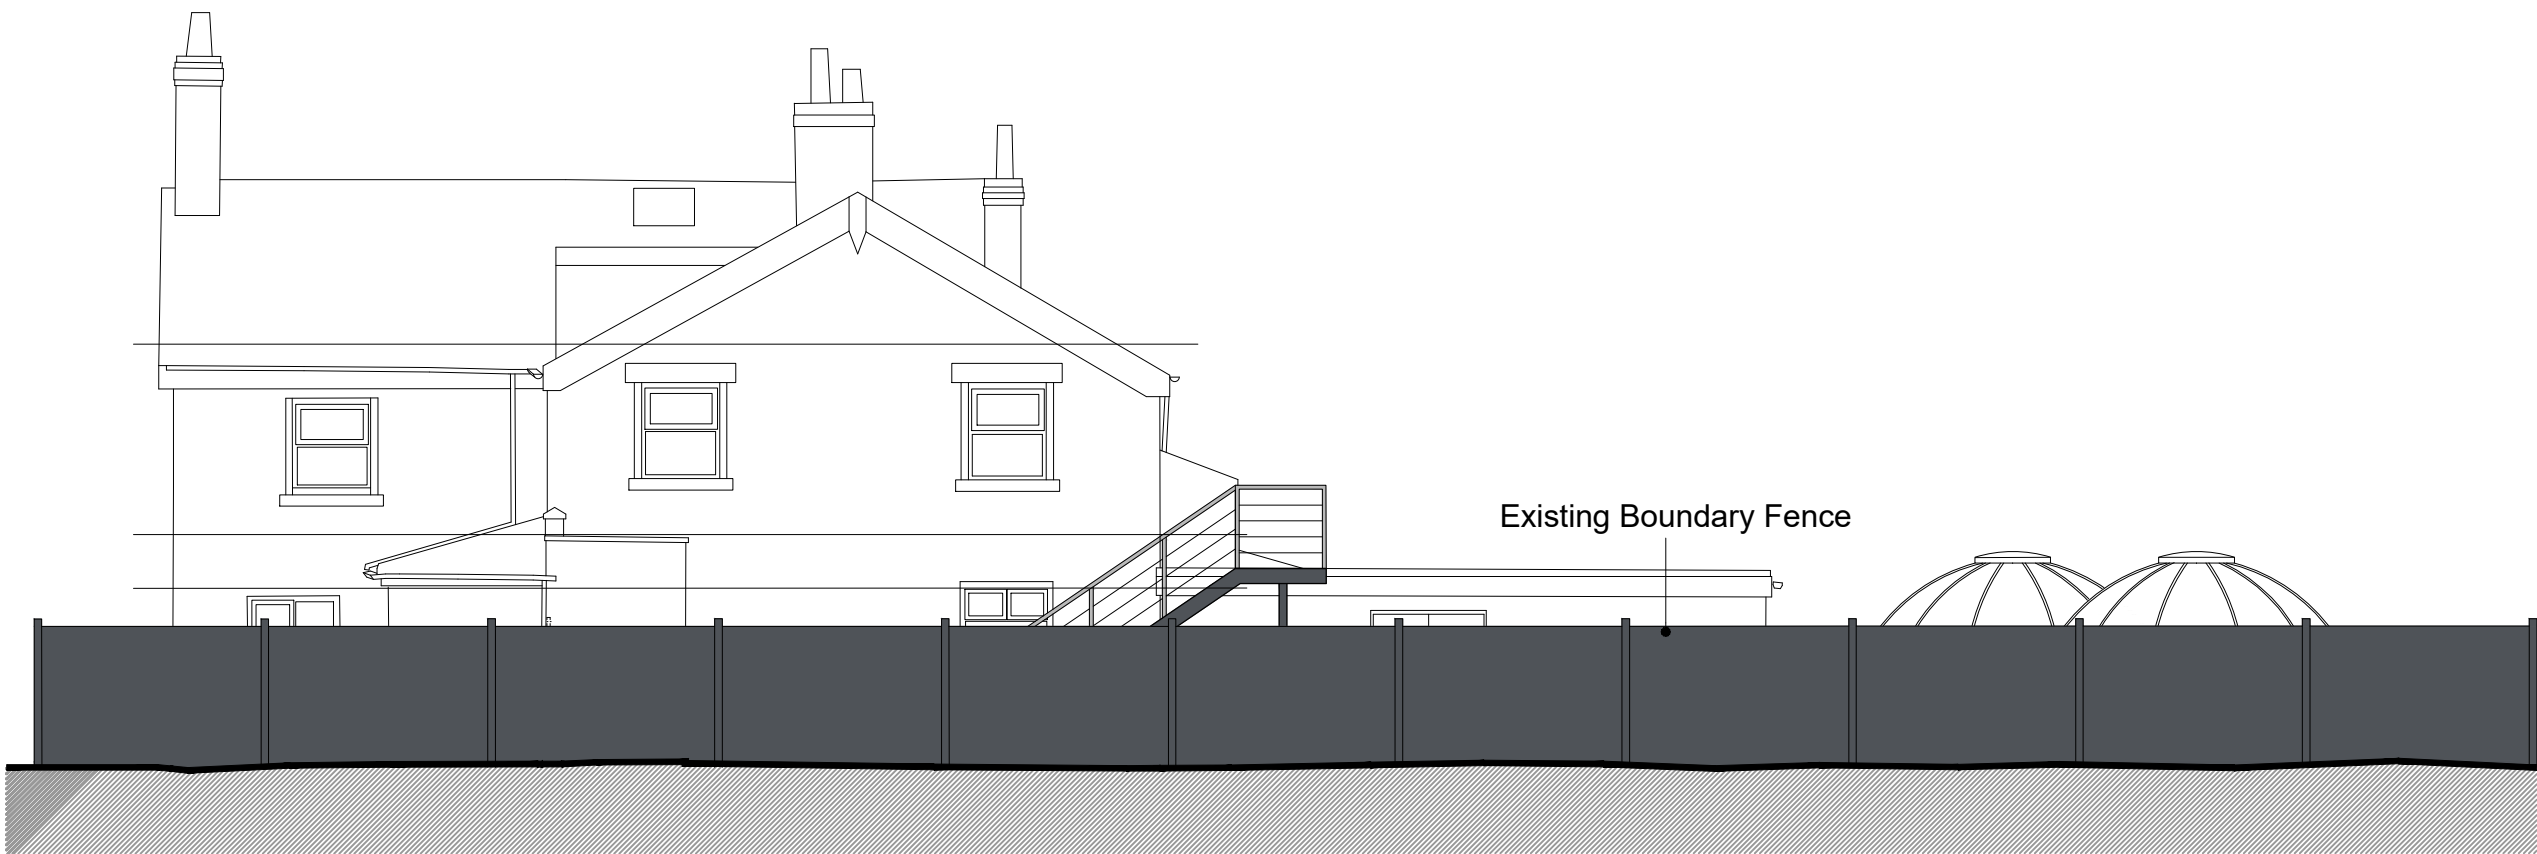

Proposed Side Elevation
Scale 1:100

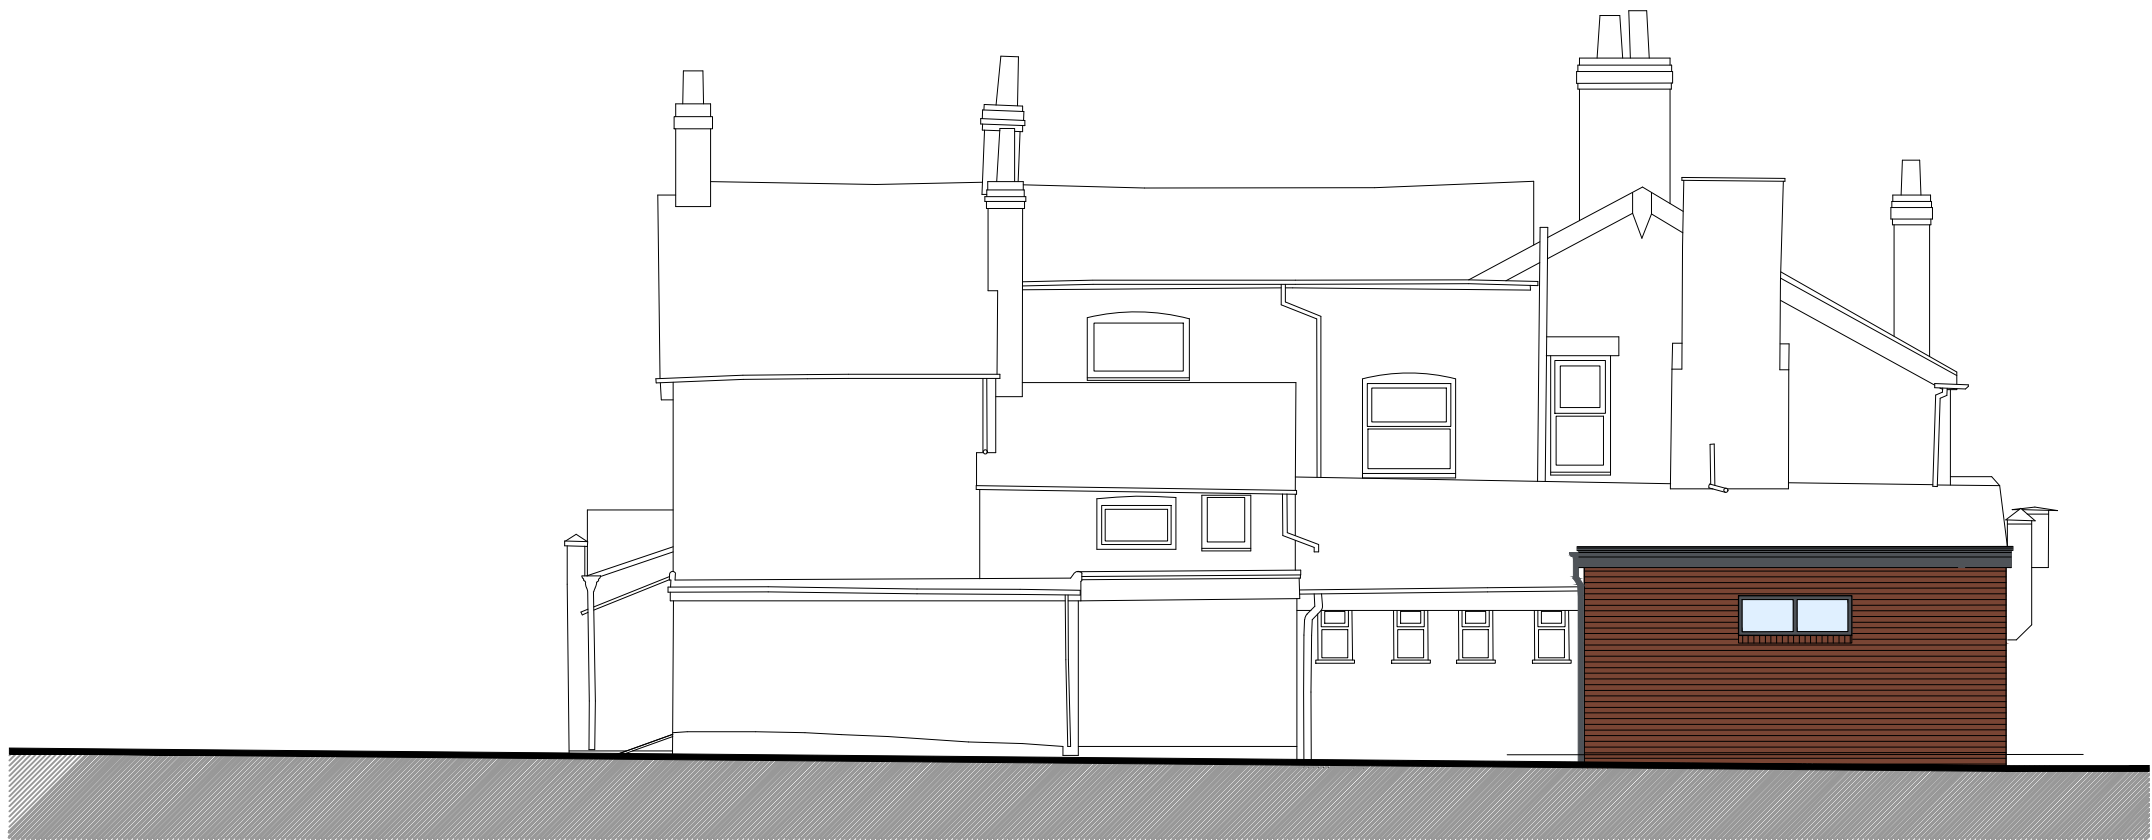

Existing Rear Elevation
Scale 1:100

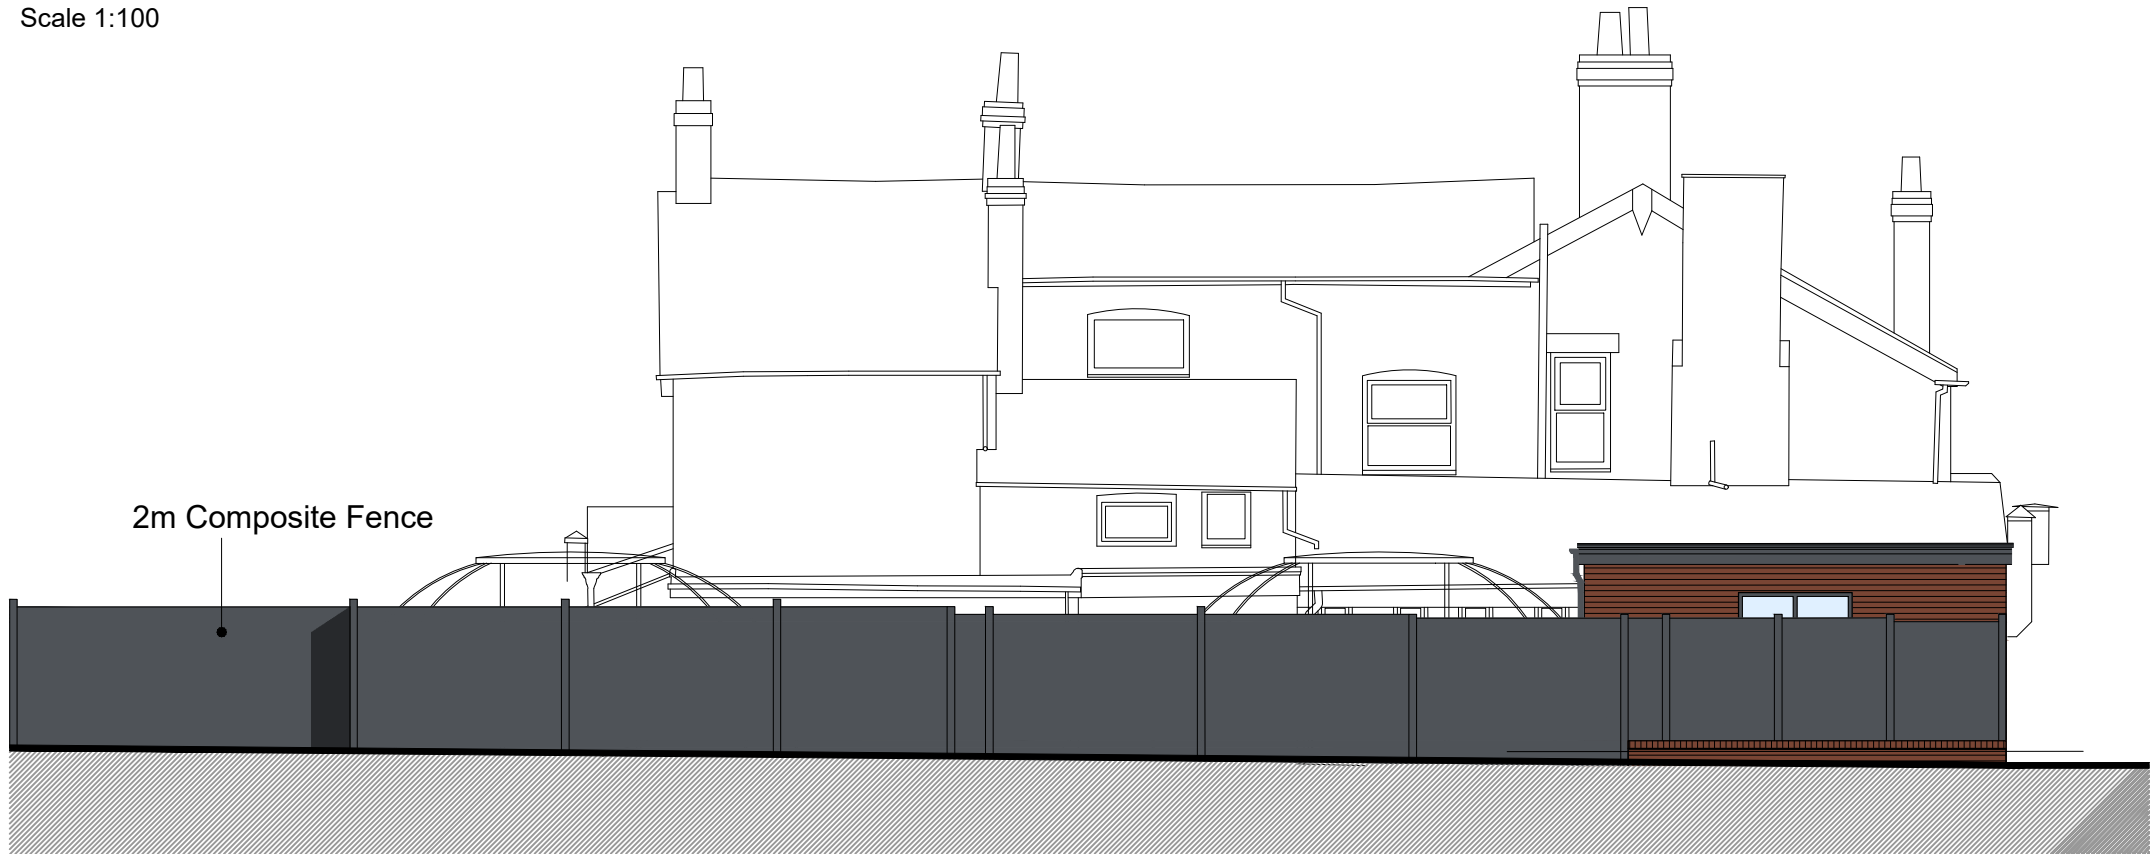

Proposed Rear Elevation
Scale 1:100



Existing Side Elevation
Scale 1:100



Proposed Side Elevation
Scale 1:100

Rev	Amendment	Drawn	Checked	Date
-----	-----------	-------	---------	------

P01 Existing drinking terrace label revised. RM GLP 01.06.26



Location Plan
Scale 1:1250

1:1250 SCALE 0 10 50 METRES



Pod View



Terrace view from Car Park



Terrace view from Summer Garden

RA
Revival Architecture

Dream. Plan. Begin.

Do not scale from this drawing. Use figured dimensions only, which are displayed in millimeters unless stated otherwise. The contractor is requested to check all dimensions before work is put in hand. Any discrepancies within the drawing should be reported prior to commencement of works.

This drawing is copyright and remains the property of Revival Architecture Ltd. This drawing must only be used for the purpose for which it is supplied and its contents must not be reproduced for any purpose without written permission.

Project:	Unicorn Inn, Cronton Road, Widnes
Client:	TBC
Title:	Existing and Proposed Elevations PODS
Date:	16.04.26
Drawn:	RM
Check:	GNP
Scale@A1:	1:100 / 1:1250
Revision:	-
Status:	Planning

Drawing Number:
2009-RA-XX-XX-DR-A-0101

1:100 SCALE 0 1 5 METRES