



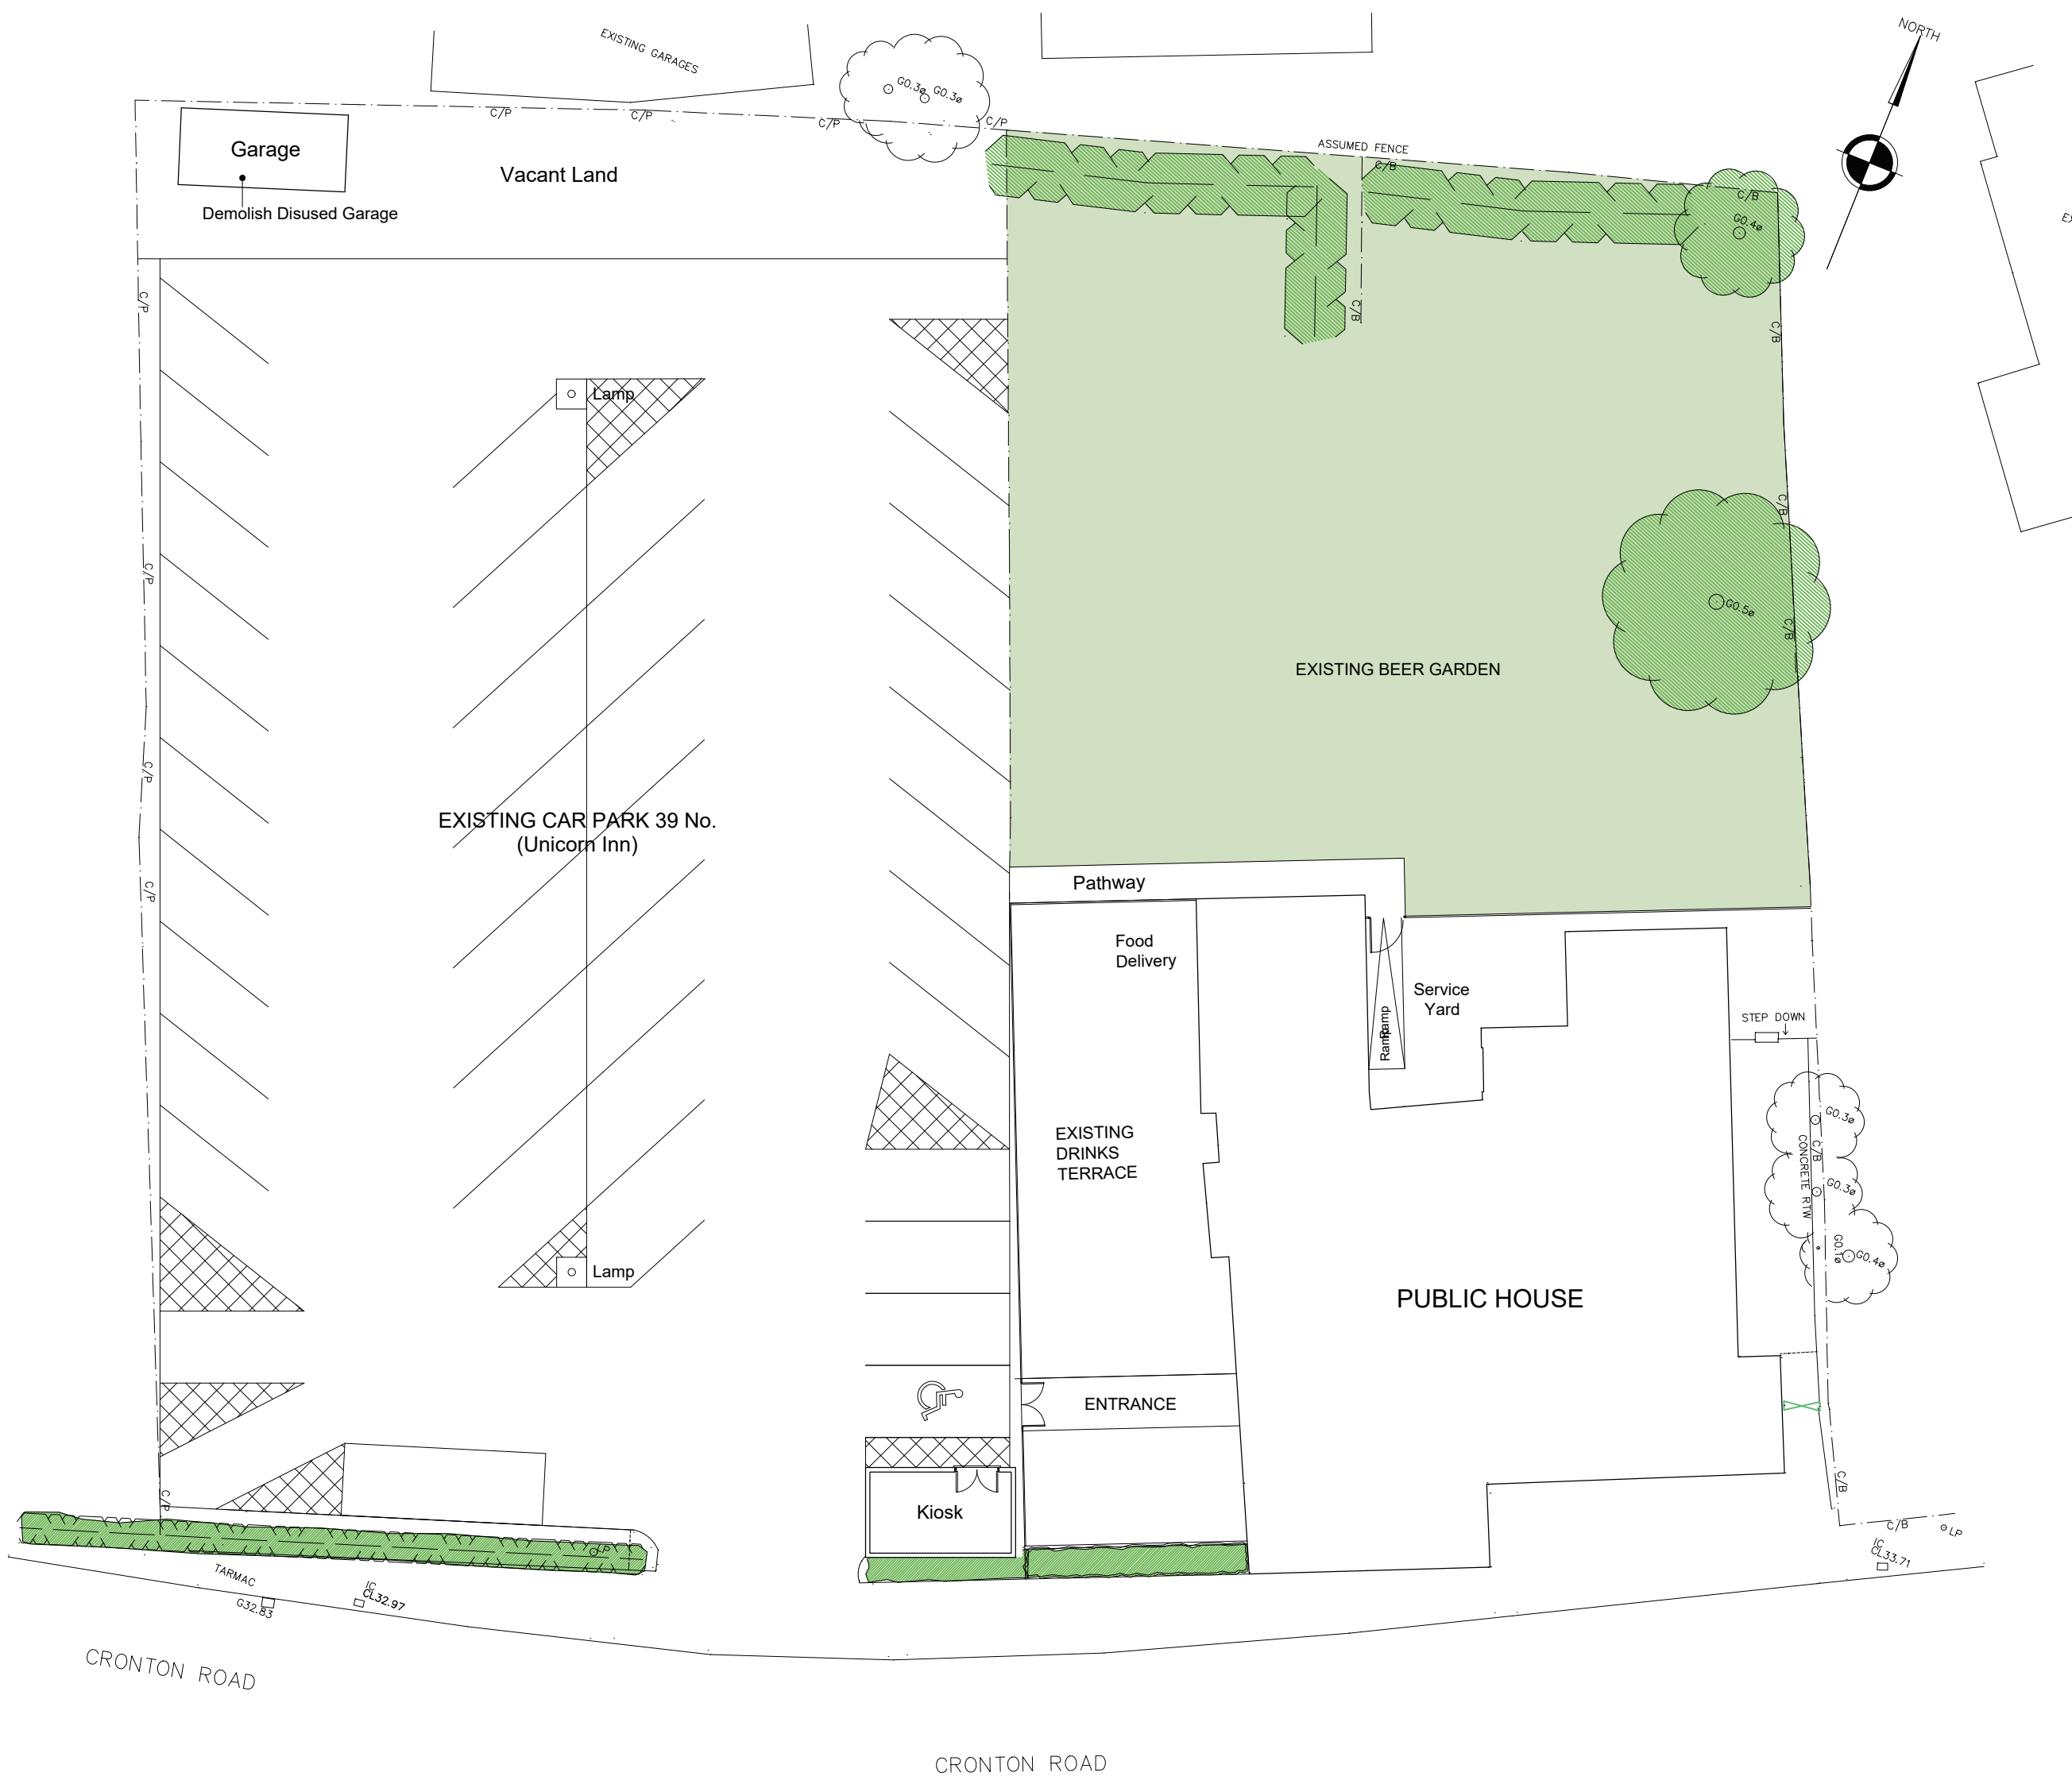

Existing Site Plan
Scale 1:200

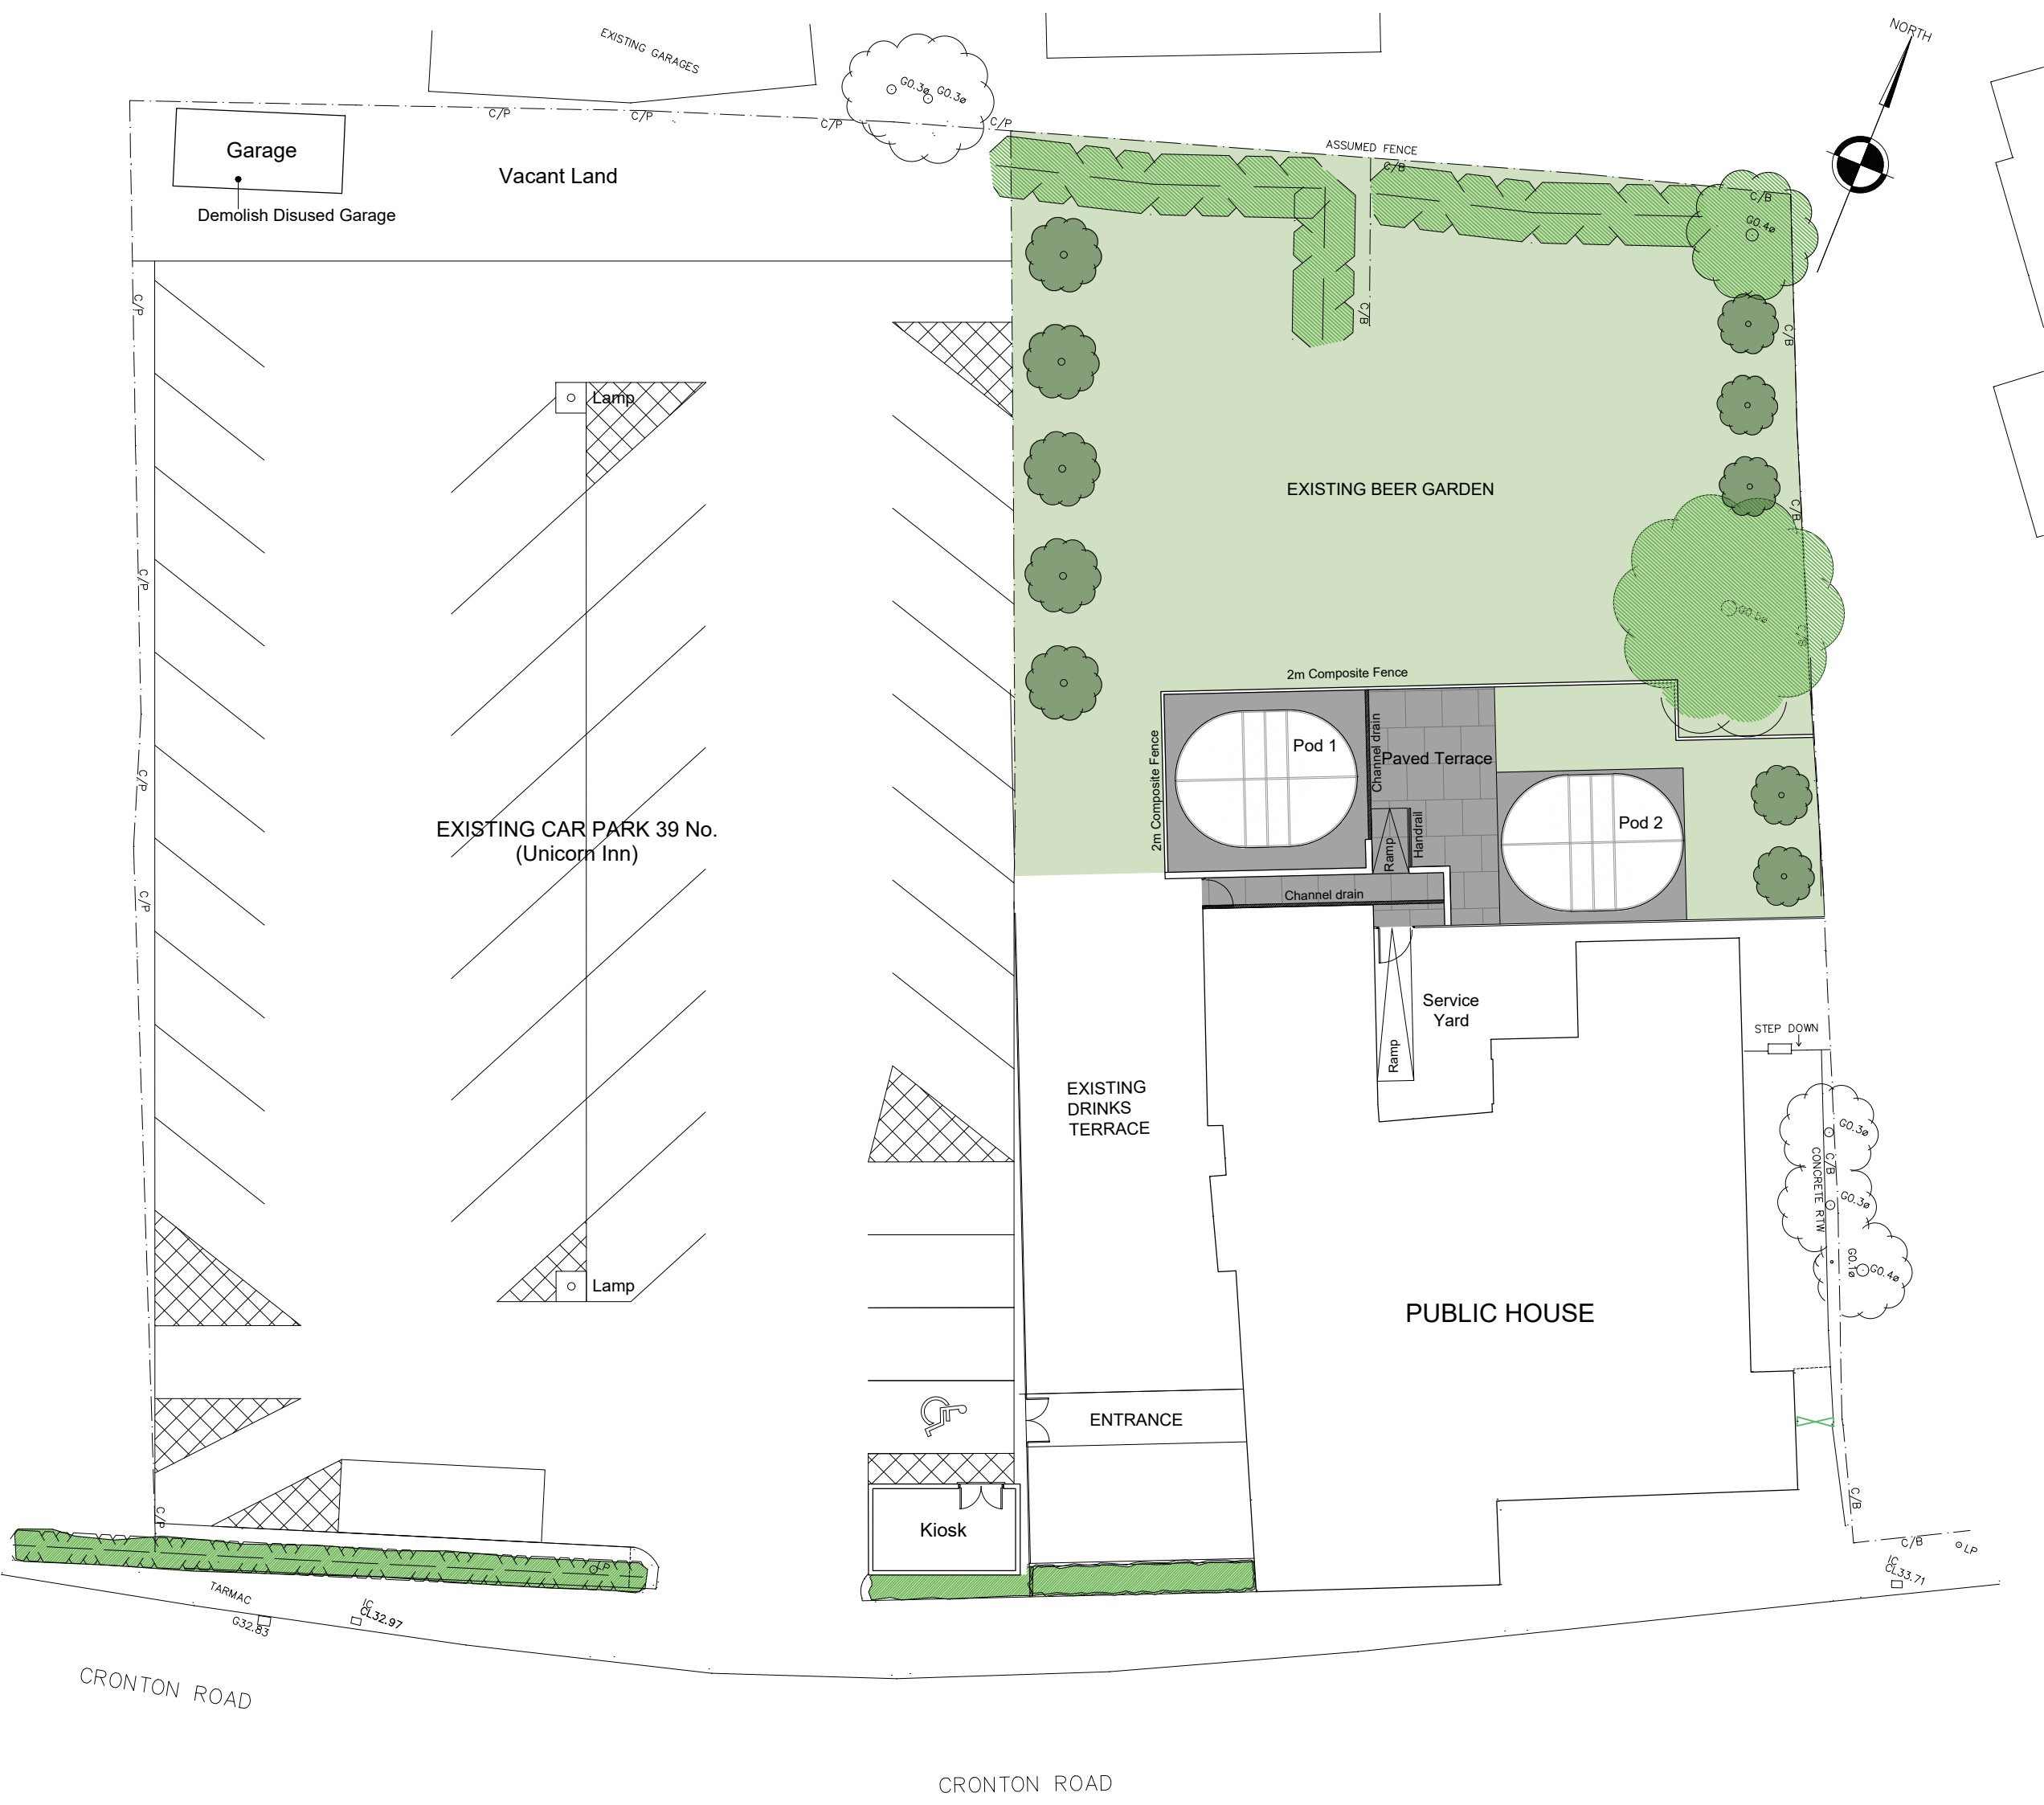

Proposed Site Plan
Scale 1:200

Rev	Amendment	Drawn	Checked	Date
P01	Existing drinking terrace label revised, elevations moved to another sheet.	RM	GLP	01.06.26



Location Plan
Scale 1:1250



Pod View



Terrace view from Car Park



Terrace view from Summer Garden

RA
Revival Architecture

Dream. Plan. Begin.

Do not scale from this drawing. Use figured dimensions only, which are displayed in millimeters unless stated otherwise. The contractor is requested to check all dimensions before work is put in hand. Any discrepancies within the drawing should be reported prior to commencement of works.

This drawing is copyright and remains the property of Revival Architecture Ltd. This drawing must only be used for the purpose for which it is supplied and its contents must not be reproduced for any purpose without written permission.

Project:	Unicorn Inn, Cronton Road, Widnes
Client:	TBC
Title:	Existing and Proposed Site Plans PODS
Date:	16.04.26
Drawn:	RM
Check:	GNP
Scale@A1:	1:100 / 1:200 / 1:1250
Revision:	P01
Status:	Planning
Drawing Number:	

2009-RA-XX-XX-DR-A-0100