



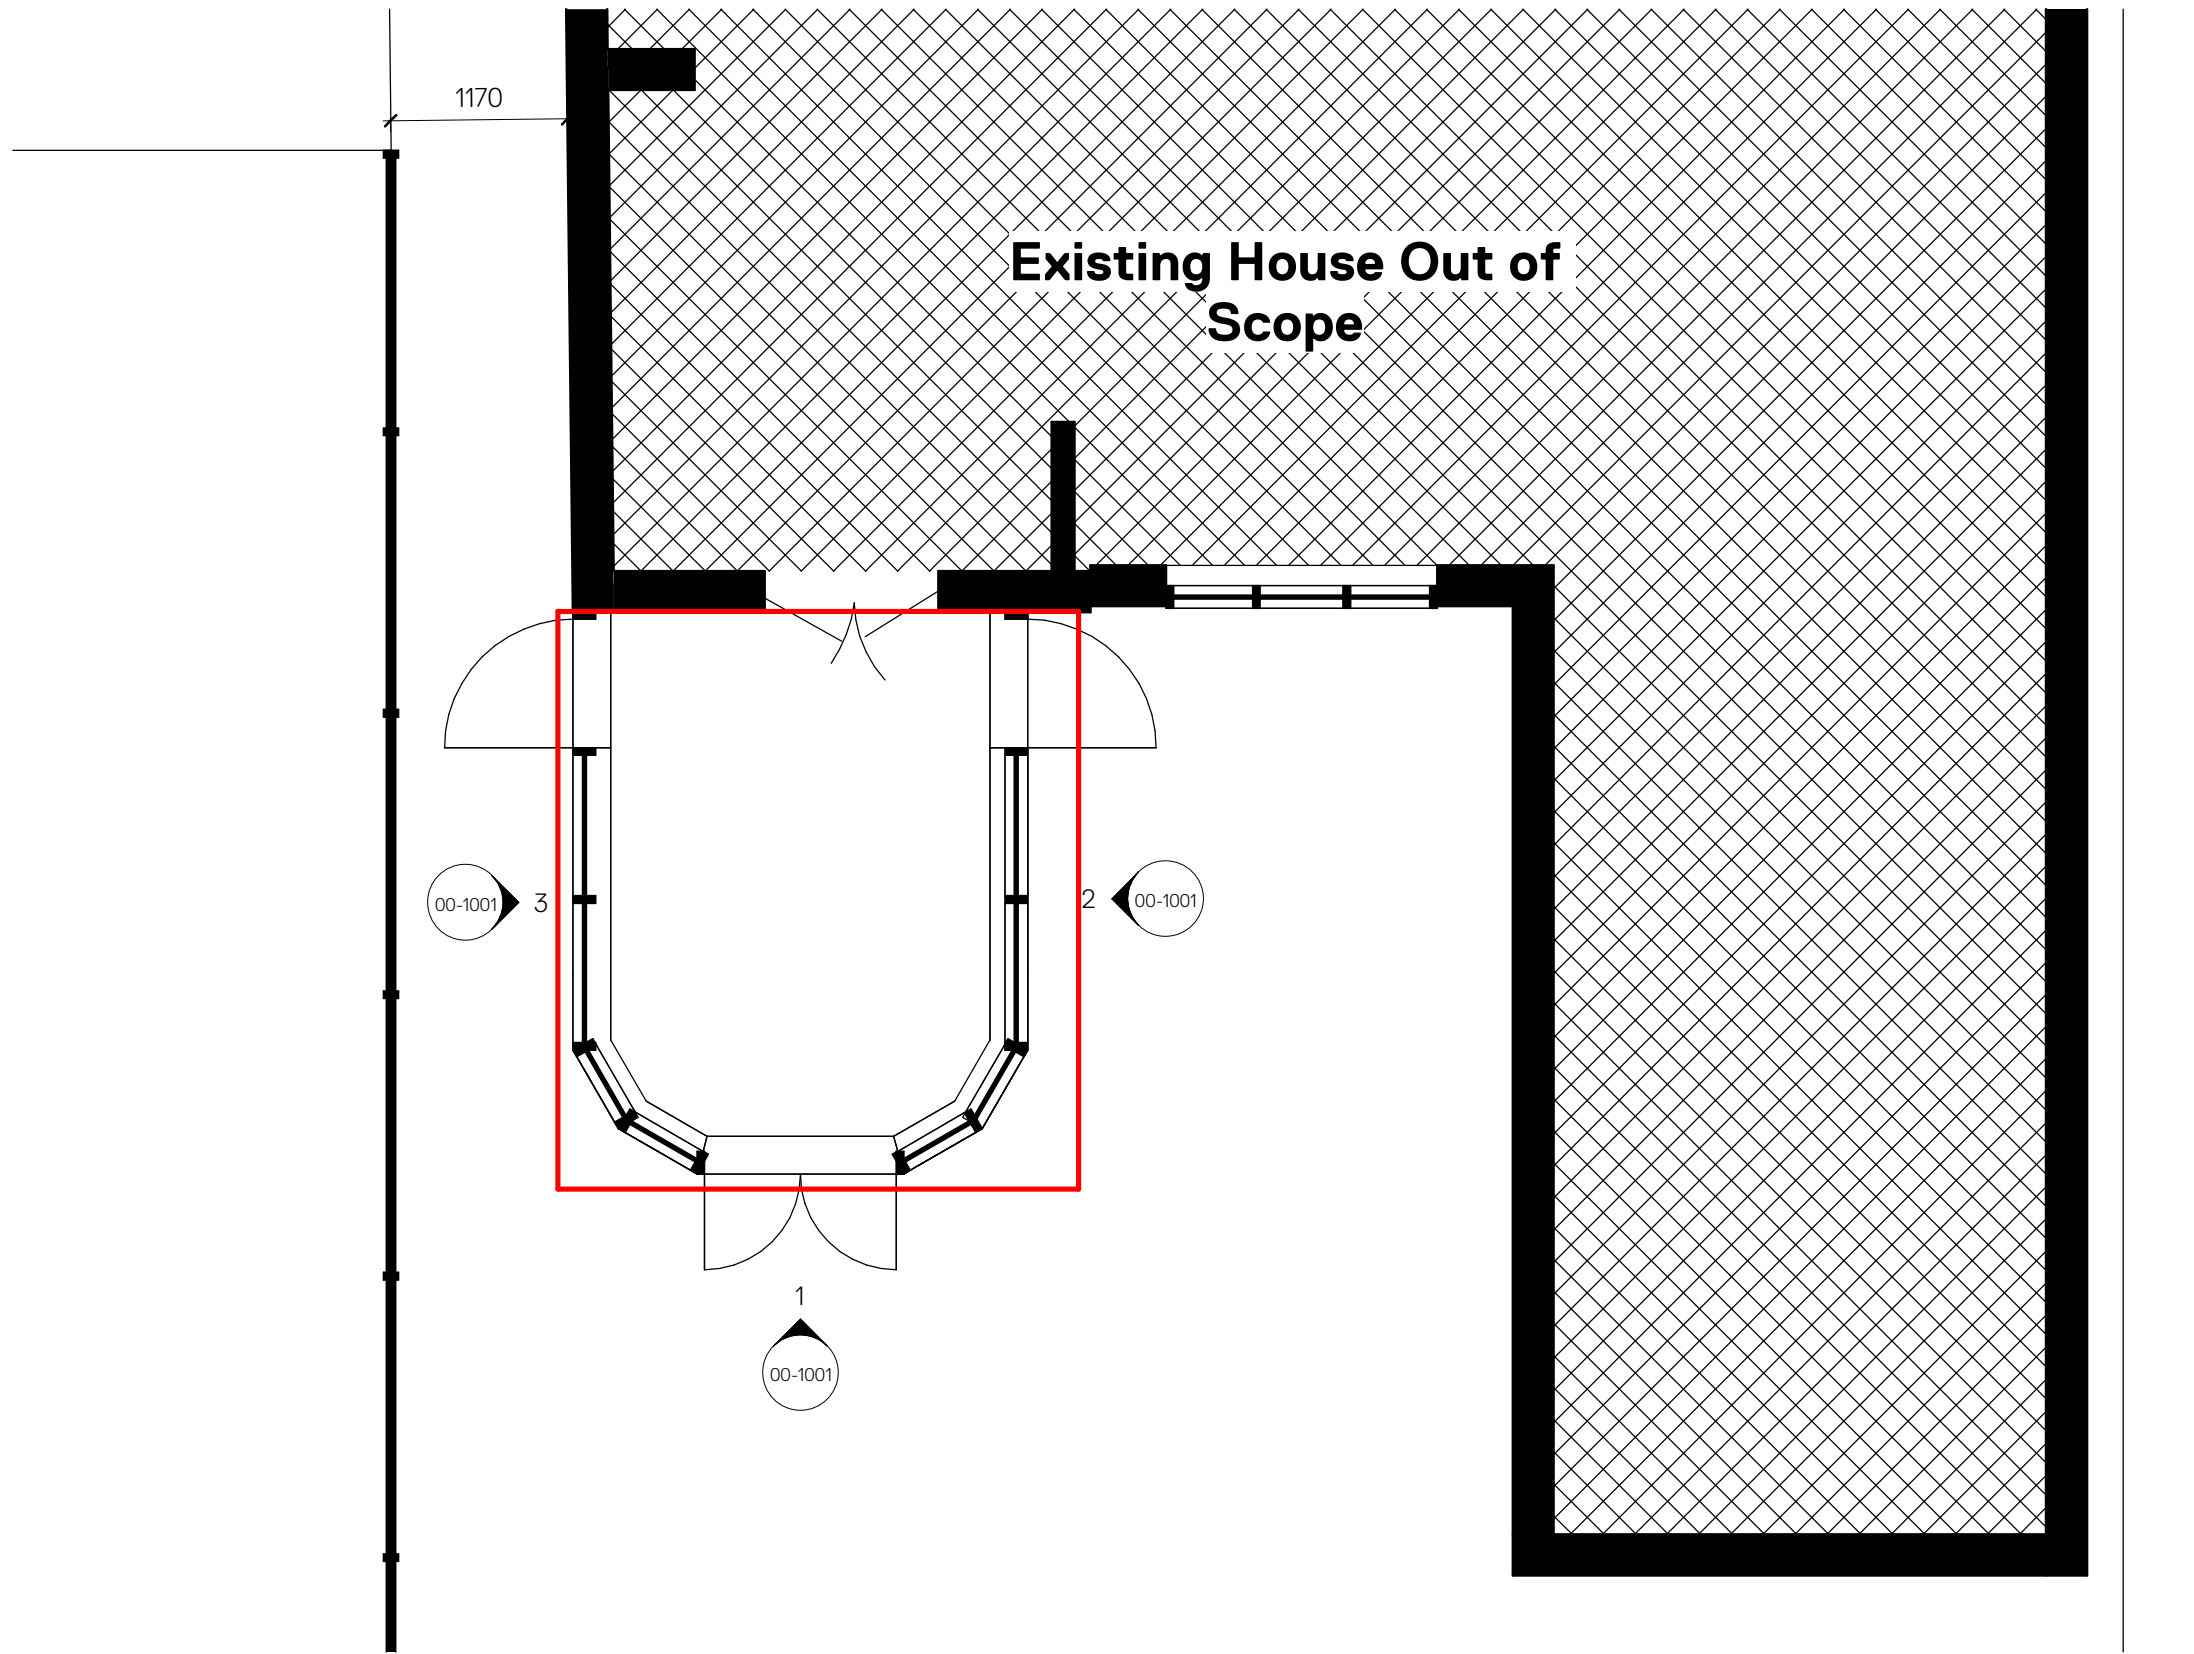


1 Existing Ground Floor Plan  
1:50

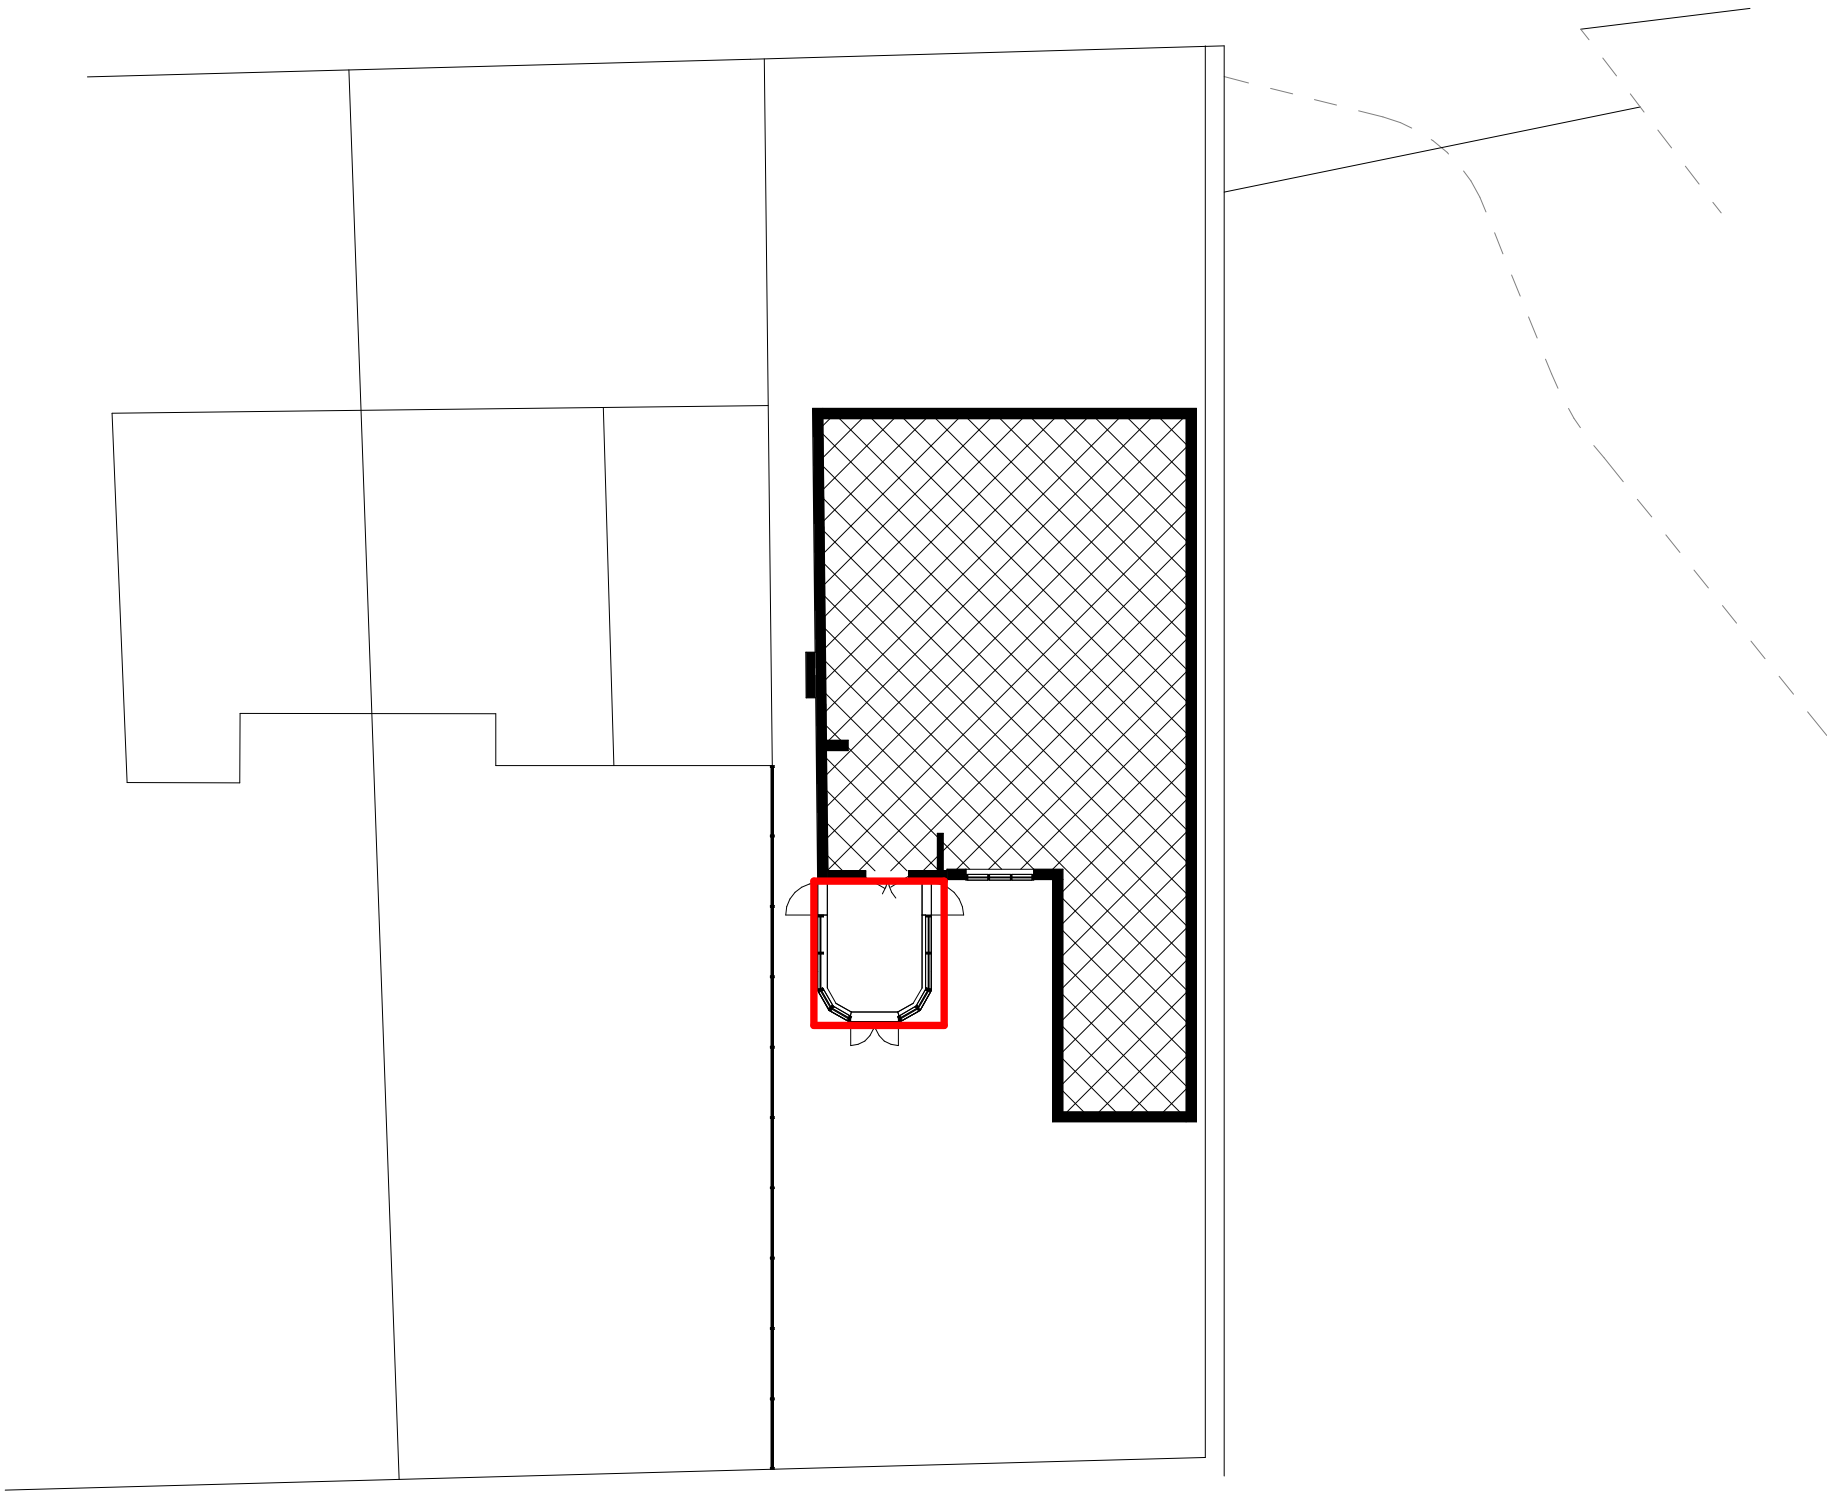


2 Existing Site Plan  
1:200

| Revision | Description                                                                                            | By | Date     |
|----------|---|----|----------|
| P02      | Drawings updated to show plans only. Elevations now located on seperate drawing. Drawing name updated. |    | 01.06.26 |
| P01      | Issued for planning                                                                                    |    | 30.03.26 |

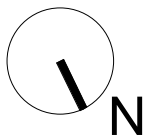

Site Boundary

 

Notes:  
DO NOT SCALE. Use figured dimensions only. The contractor is requested to check all dimensions before the work is put in hand. This drawing must only be used for the purpose for which it is supplied and its contents must not be reproduced for any purpose without written permission. Areas indicated, or areas calculated from this drawing should be used for valuation purposes or as the basis for development contracts.

|          |    |            |                                  |
|----------|----|------------|----------------------------------|
| Drawn    | AS | March 2026 | <b>ASD</b><br>Andy Stout Designs |
| Checked  | AS | March 2026 |                                  |
| Approved | AS | March 2026 |                                  |

|           |                                      |                   |                    |
|-----------|--------------------------------------|-------------------|--------------------|
| Project   | 47 Higher Road<br>Liverpool, L26 1TA | Status<br>Issue   | Status<br>Planning |
| Drg Title | Existing Plans                       | Scale<br>A1 Sheet | As indicated       |
| Drg No.   | 047-ASD-B1-00-DR-A-00-0001           | Revision          | P02                |