

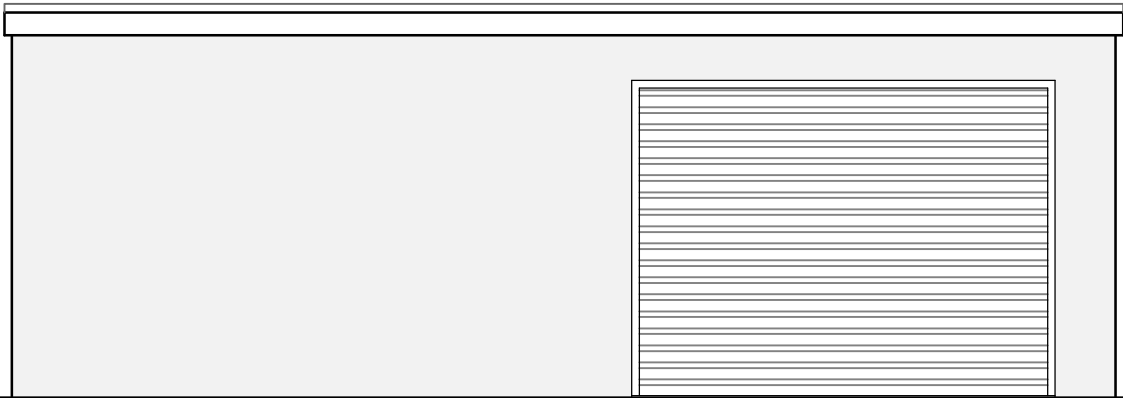


 


Proposed External Store Front (Alleyway), Elevation

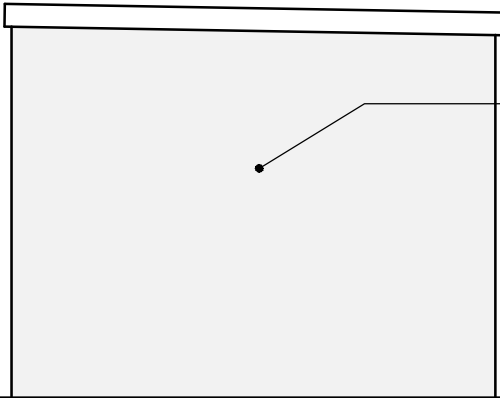

External materials to new Garage structure to be Off-White
Rendered Blockwork walls with Dark Grey Single-ply Roof membrane
and re-used White P-vcu Window and Personnel door.
New vehicle entrance door to be White Aluminium up-and-over
Timber fascia's to be Black-painted timber

Proposed Side Elevation

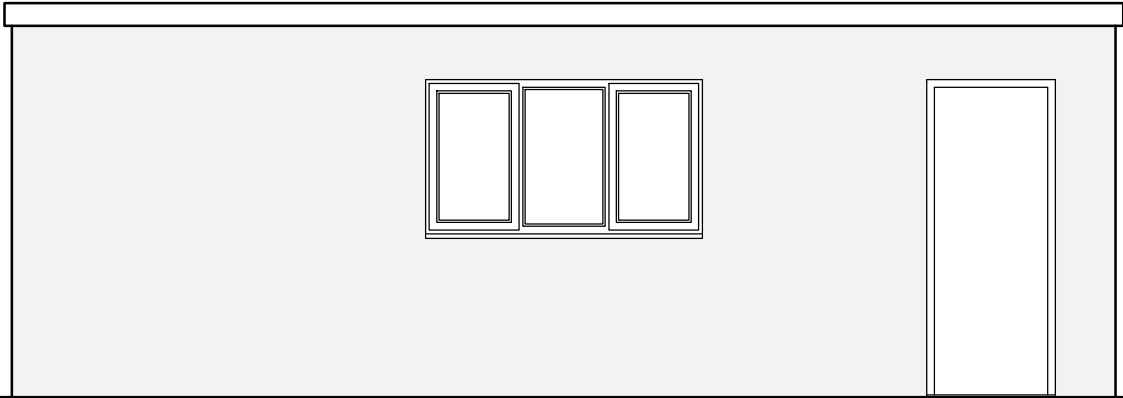

Proposed External Store Rear (Garden), Elevation



Proposed Side Elevation

A- Materials added AB 16:03:26

Status
Submitted for L.A Planning approval

Project
Proposed Single storey, Flat roof Rear Extension to replace existing glazed Conservatory, Loft Conversion to Rear Elevation to form additional living accommodation (including 2no front-facing Dormer windows), Front Elevation Bay window + Internal & External Alterations to suit, Replacement of existing Detached Garage with new External Store 4 Wheatfield Road, Cronton, Widnes, Cheshire, WA8 5BU

Title
Proposed Ext' Store Elevations

Client
Mr J. Hughes & Ms J. Stanley

Date	Scale	
12:25	1:50@A3	
Job no	Drawing no	Revision
25-032	PL-13	A



AB Architecture Ltd
Andrew Barber - Director

31 Radcliffe Road, Winsford
Cheshire, CW7 1RE

07739 795785
www.abarch.co.uk
andy@abarch.co.uk