
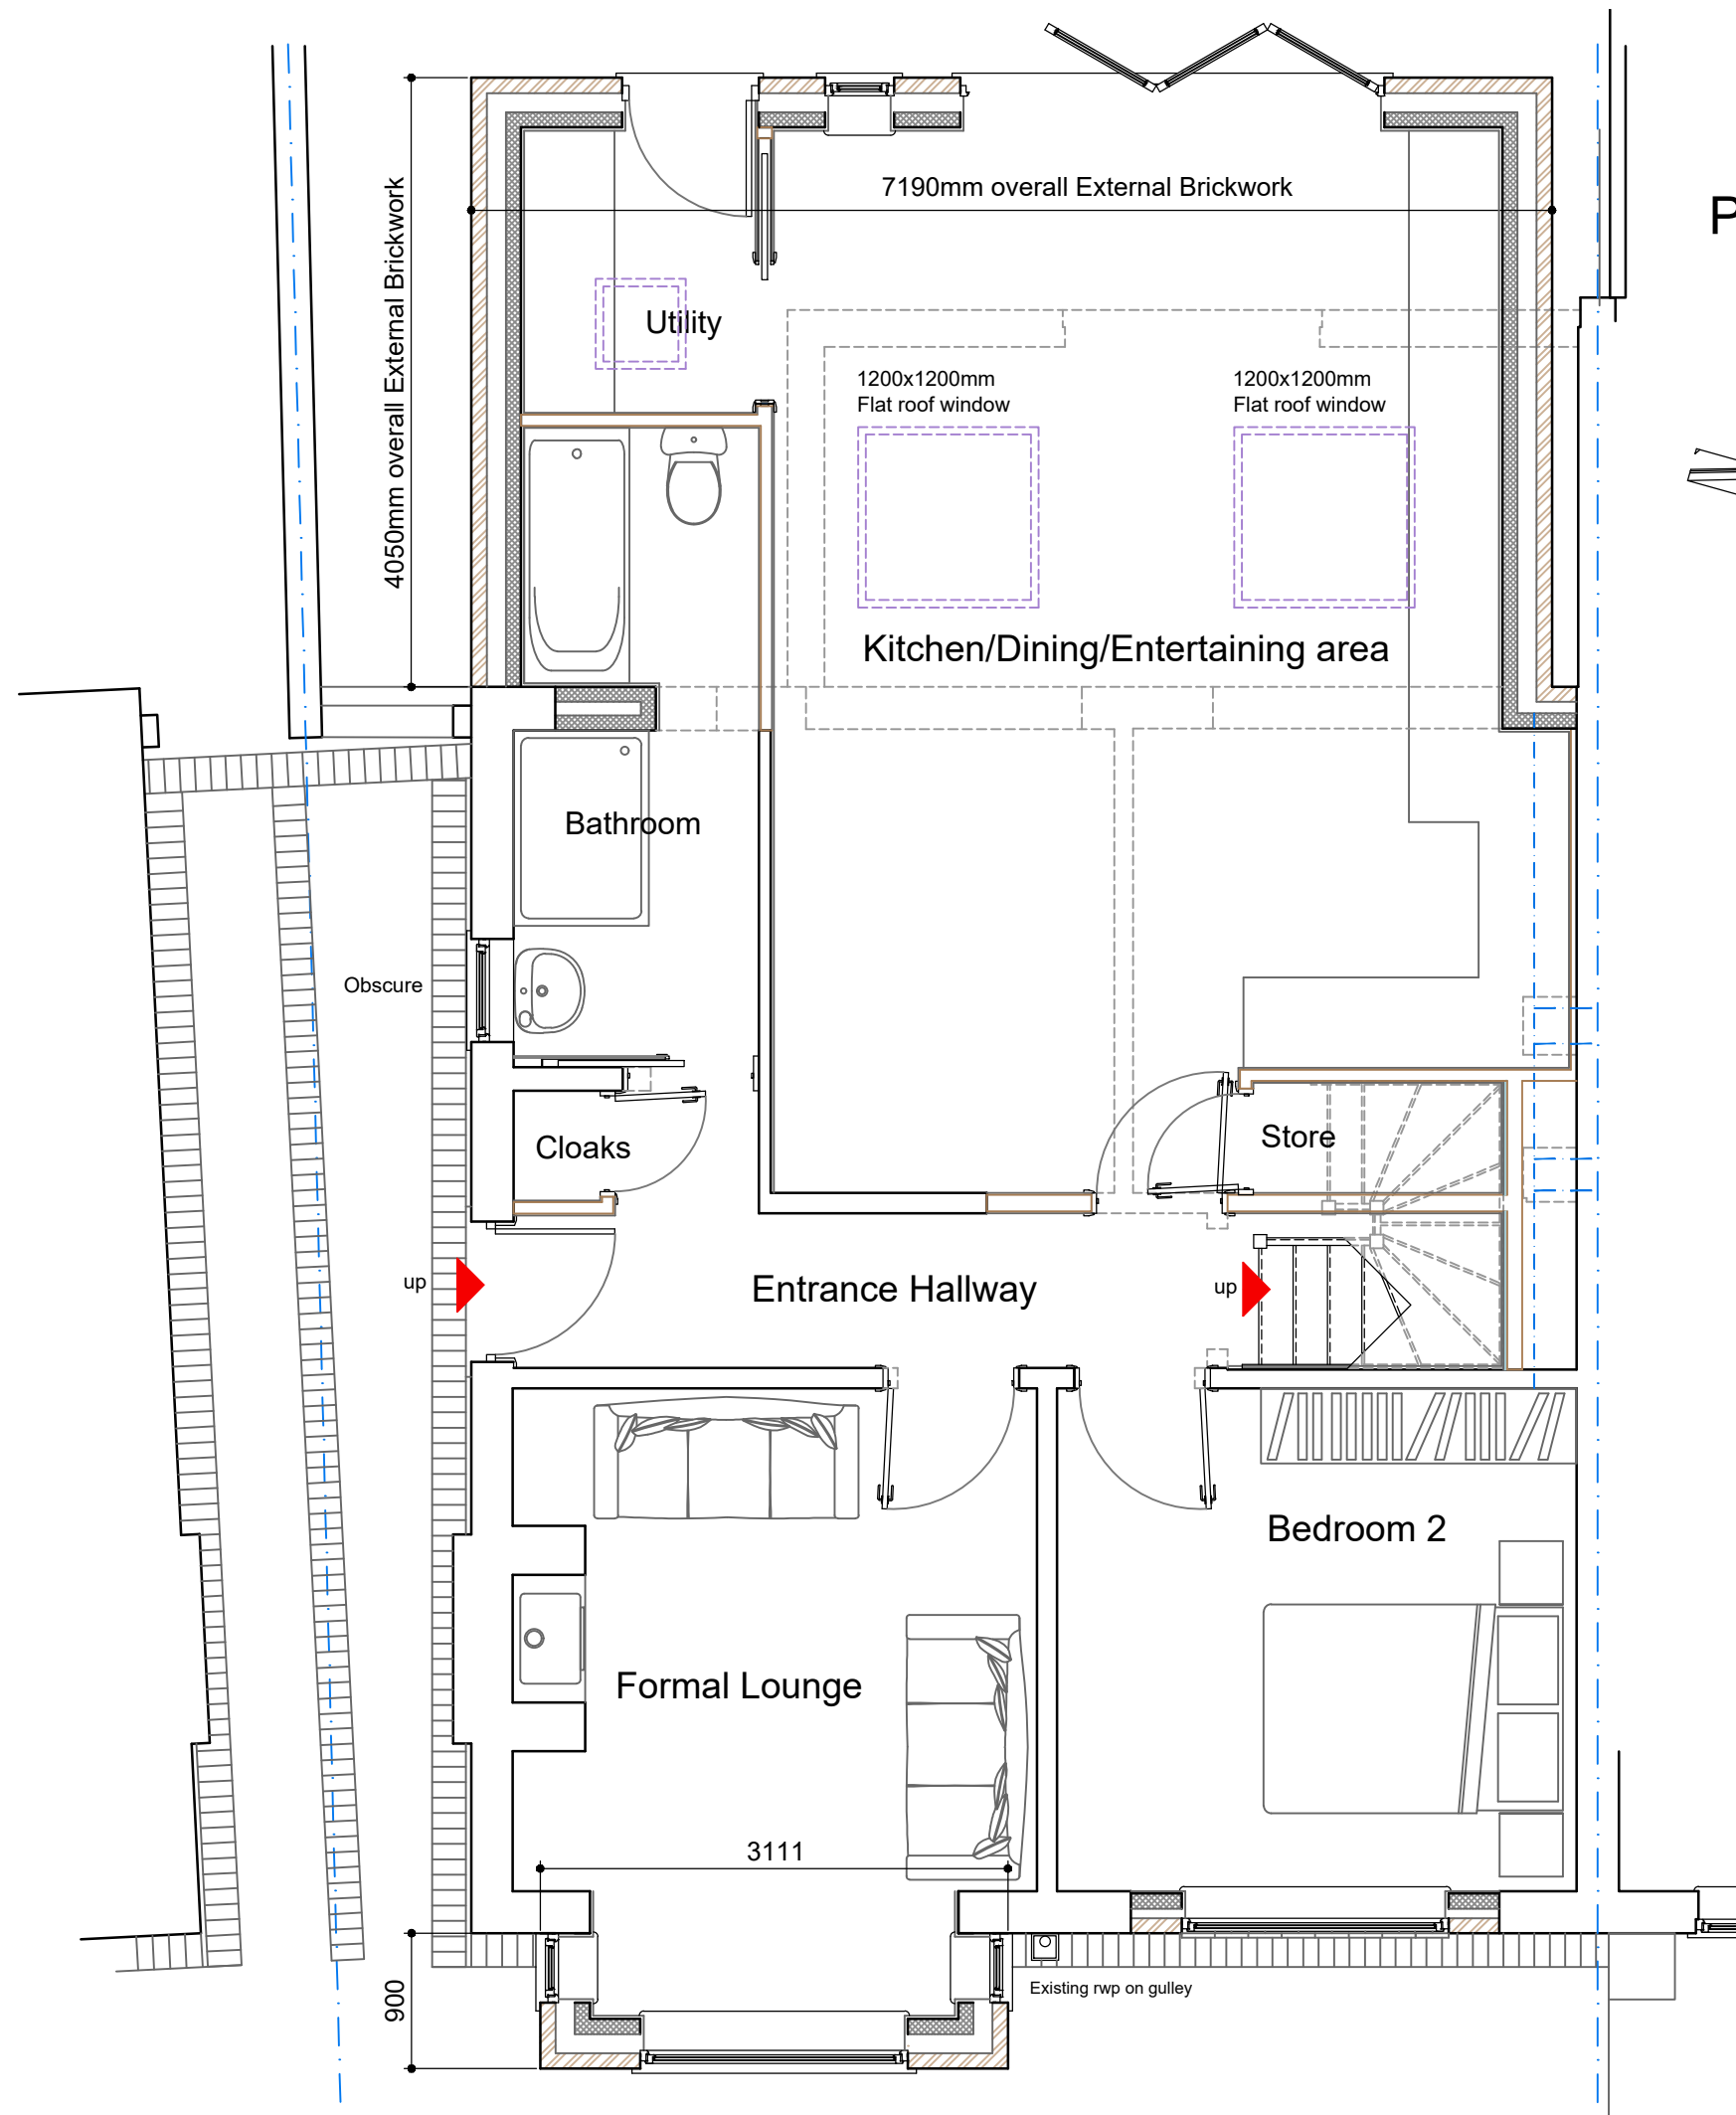


Proposed Ground floor layout

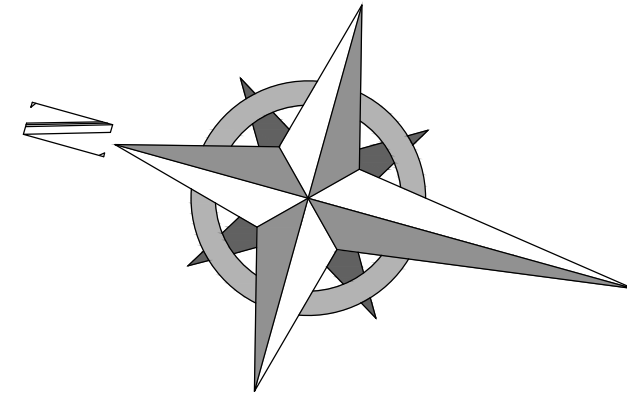

A- Bathroom window moved at Planners request AB 16.03.26

Status

Submitted for L.A Planning approval

Project

Proposed Single storey, Flat roof Rear Extension to replace existing glazed Conservatory, Loft Conversion to Rear Elevation to form additional living accommodation (including 2no front-facing Dormer windows), Front Elevation Bay window + Internal & External Alterations to suit, Replacement of existing Detached Garage with new External Store 4 Wheatfield Road, Cronton, Widnes, Cheshire, WA8 5BU

Title

Proposed Ground Floor layout

Client

Mr J. Hughes & Ms J. Stanley

Date

12:25

Scale

1:50@A3

Job no

25-032

Drawing no

PL-06

Revision

A



AB Architecture Ltd
Andrew Barber - Director

31 Radcliffe Road, Winsford
Cheshire, CW7 1RE

07739 795785
www.abarch.co.uk
andy@abarch.co.uk