
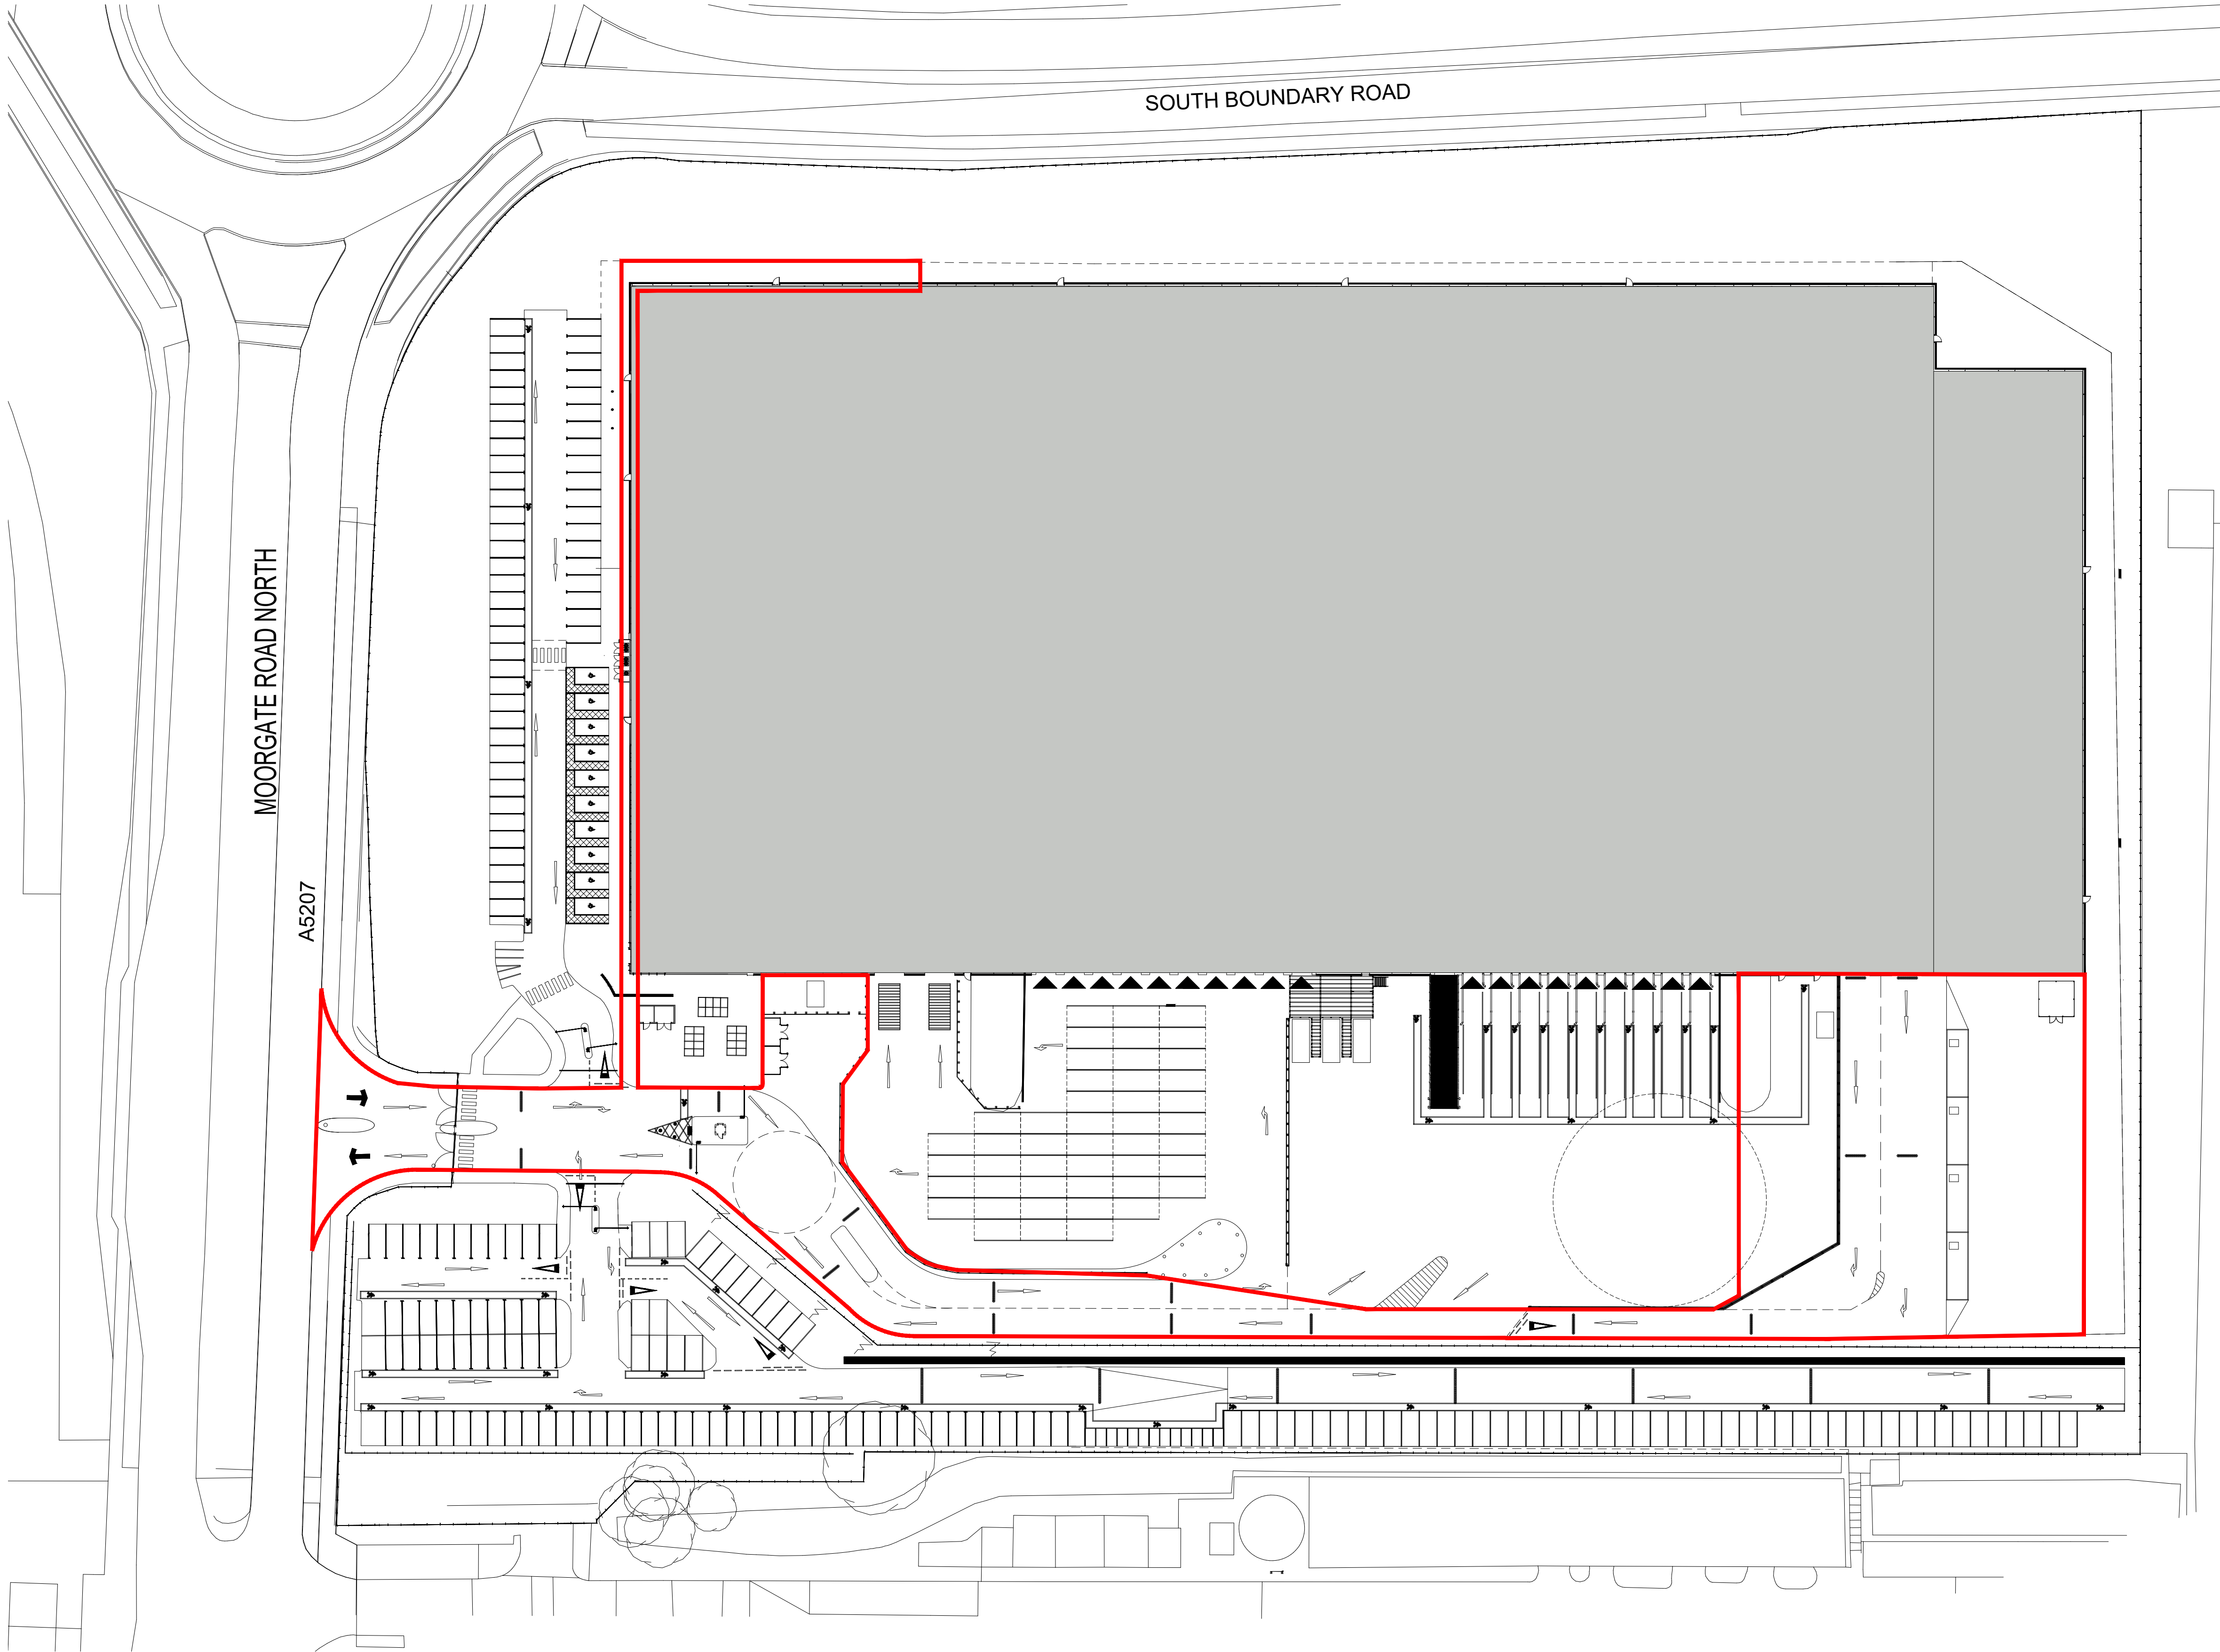


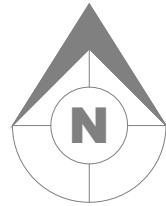

EXISTING SITE PLAN
1:500

LOCATION PLAN:

NOTES:

Application Boundary Detail - 0.5171 Hectare, 5171m², 55,660ft²

P04	20/02/2026	UPDATED PRINT SCALING SETTINGS	CB	KN
P3	05/12/2025	APPLICATION BOUNDARY UPDATED.	CB	KN
P2	26/11/2025	APPLICATION BOUNDARY UPDATED.	CB	KN
P1	25/11/2025	INITIAL ISSUE	CB	KN
REV	DATE	DESCRIPTION	DRAWN BY	CHECK BY
REVISIONS				

PROJECT TITLE				
SITE ALTERATIONS				
F4FM+M6				
Liverpool L33 7RX				
DRAWING TITLE				
Existing Site Plan				
RIBA STAGE	STATUS		DRAWN BY	CHECKED BY
N/A	PLANNING		CB	KN
SHEET	SCALE	DATE	SUITABILITY	REVISION
A1	1 : 500	31/10/2025	S3	P04
DRAWING NO.				
25108 - ASA - 00 - EX.SI - D - A - 0002_ (S3 - P04)				

CIENT



AshtonSmith
Beyond Design

Ashton Smith, Belvedere House, 2 Victoria Avenue, Harrogate, North Yorkshire, HG1 3EL
Tel: 01423 522882 Fax: 01423 565104
www.ashtonsmith.co.uk

Scale this drawing for planning purposes only.
Ashton Smith to be notified of discrepancies in figured dimensions.
Contractors must check all dimensions from site.
This drawing is copyright and is for use on this site only.
This drawing is to be used solely for information as entitled.
For other information refer to the latest revision of any cross referenced drawing.

