
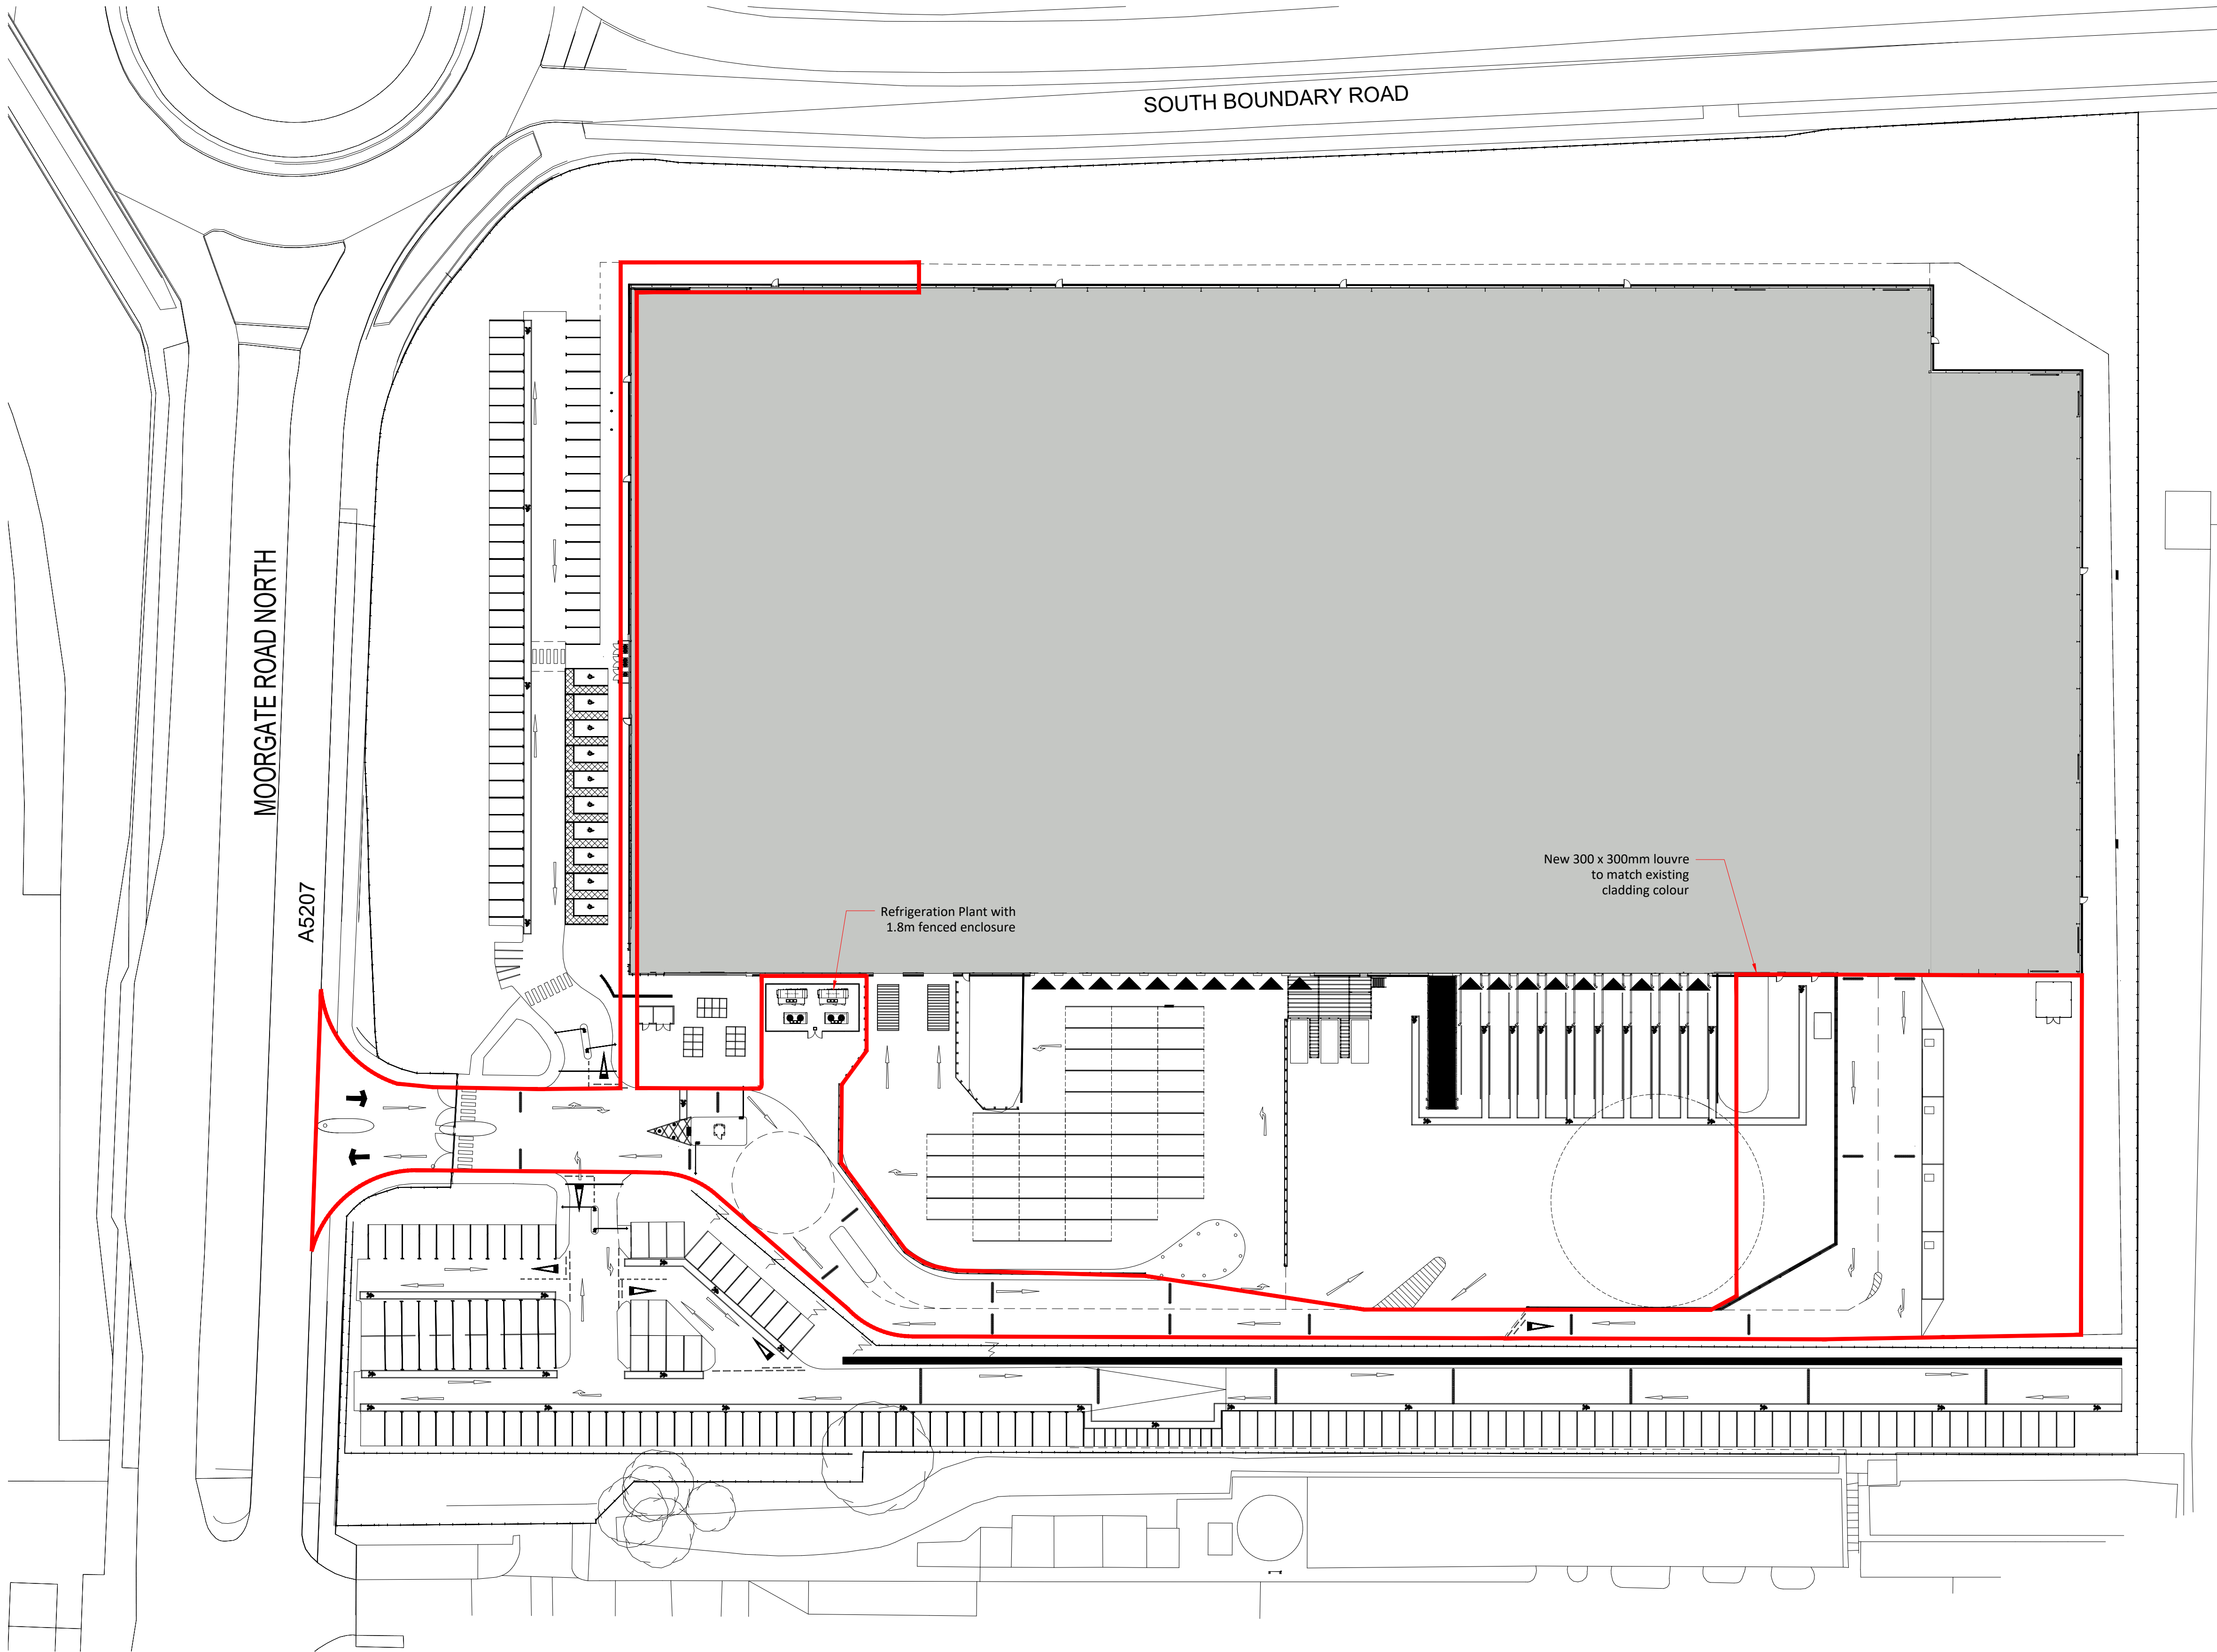


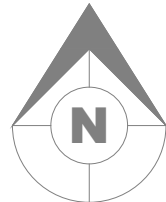

 **PROPOSED SITE PLAN**
1:500

LOCATION PLAN:

NOTES:

 Application Boundary Detail - 0.5171 Hectare, 5171m², 55,660ft²

P6	24/02/2026	ASHP'S AND LOUVRES REMOVED	CB	KN
P5	09/12/2025	ANNOTATION UPDATED.	CB	KN
P4	05/12/2025	APPLICATION BOUNDARY UPDATED.	CB	KN
P3	02/12/2025	APPLICATION BOUNDARY UPDATED.	CB	KN
P2	26/11/2025	SPRINKLER TANK AND PUMP HOUSE REMOVED. NEW ASHP ADDED.	CB	KN
P1	12/11/2025	INITIAL ISSUE	CB	KN
REV	DATE	DESCRIPTION	DRAWN BY	CHECK BY
REVISIONS				

PROJECT TITLE				
SITE ALTERATIONS				
F4FM+M6				
Liverpool L33 7RX				
DRAWING TITLE				
Proposed Site Plan				
RIBA STAGE	STATUS			DRAWN BY
N/A	PLANNING			CB
SHEET	SCALE	DATE	SUITABILITY	REVISION
A1	1 : 500	31/10/2025	S3	P06
DRAWING NO.				
25108 - ASA - 00 - EX.SI - D - A - 0003 _ (S3 - P06)				

CLIENT	
	
Ashton Smith, Belvedere House, 2 Victoria Avenue, Harrogate, North Yorkshire, HG1 3EL Tel: 01423 522882 Fax: 01423 565104 www.ashtonsmith.co.uk	