




PROPOSED SECOND FLOOR PLAN
1:200

Scale the drawing for planning purposes only.
Ashton Smith is not responsible for dimensions or layout dimensions.
Construction must comply with all relevant standards.
This drawing is copyright and is for use on this site only.
This drawing is to be used solely for information as intended.
For other information refer to the latest revision of any cross-referenced drawing.

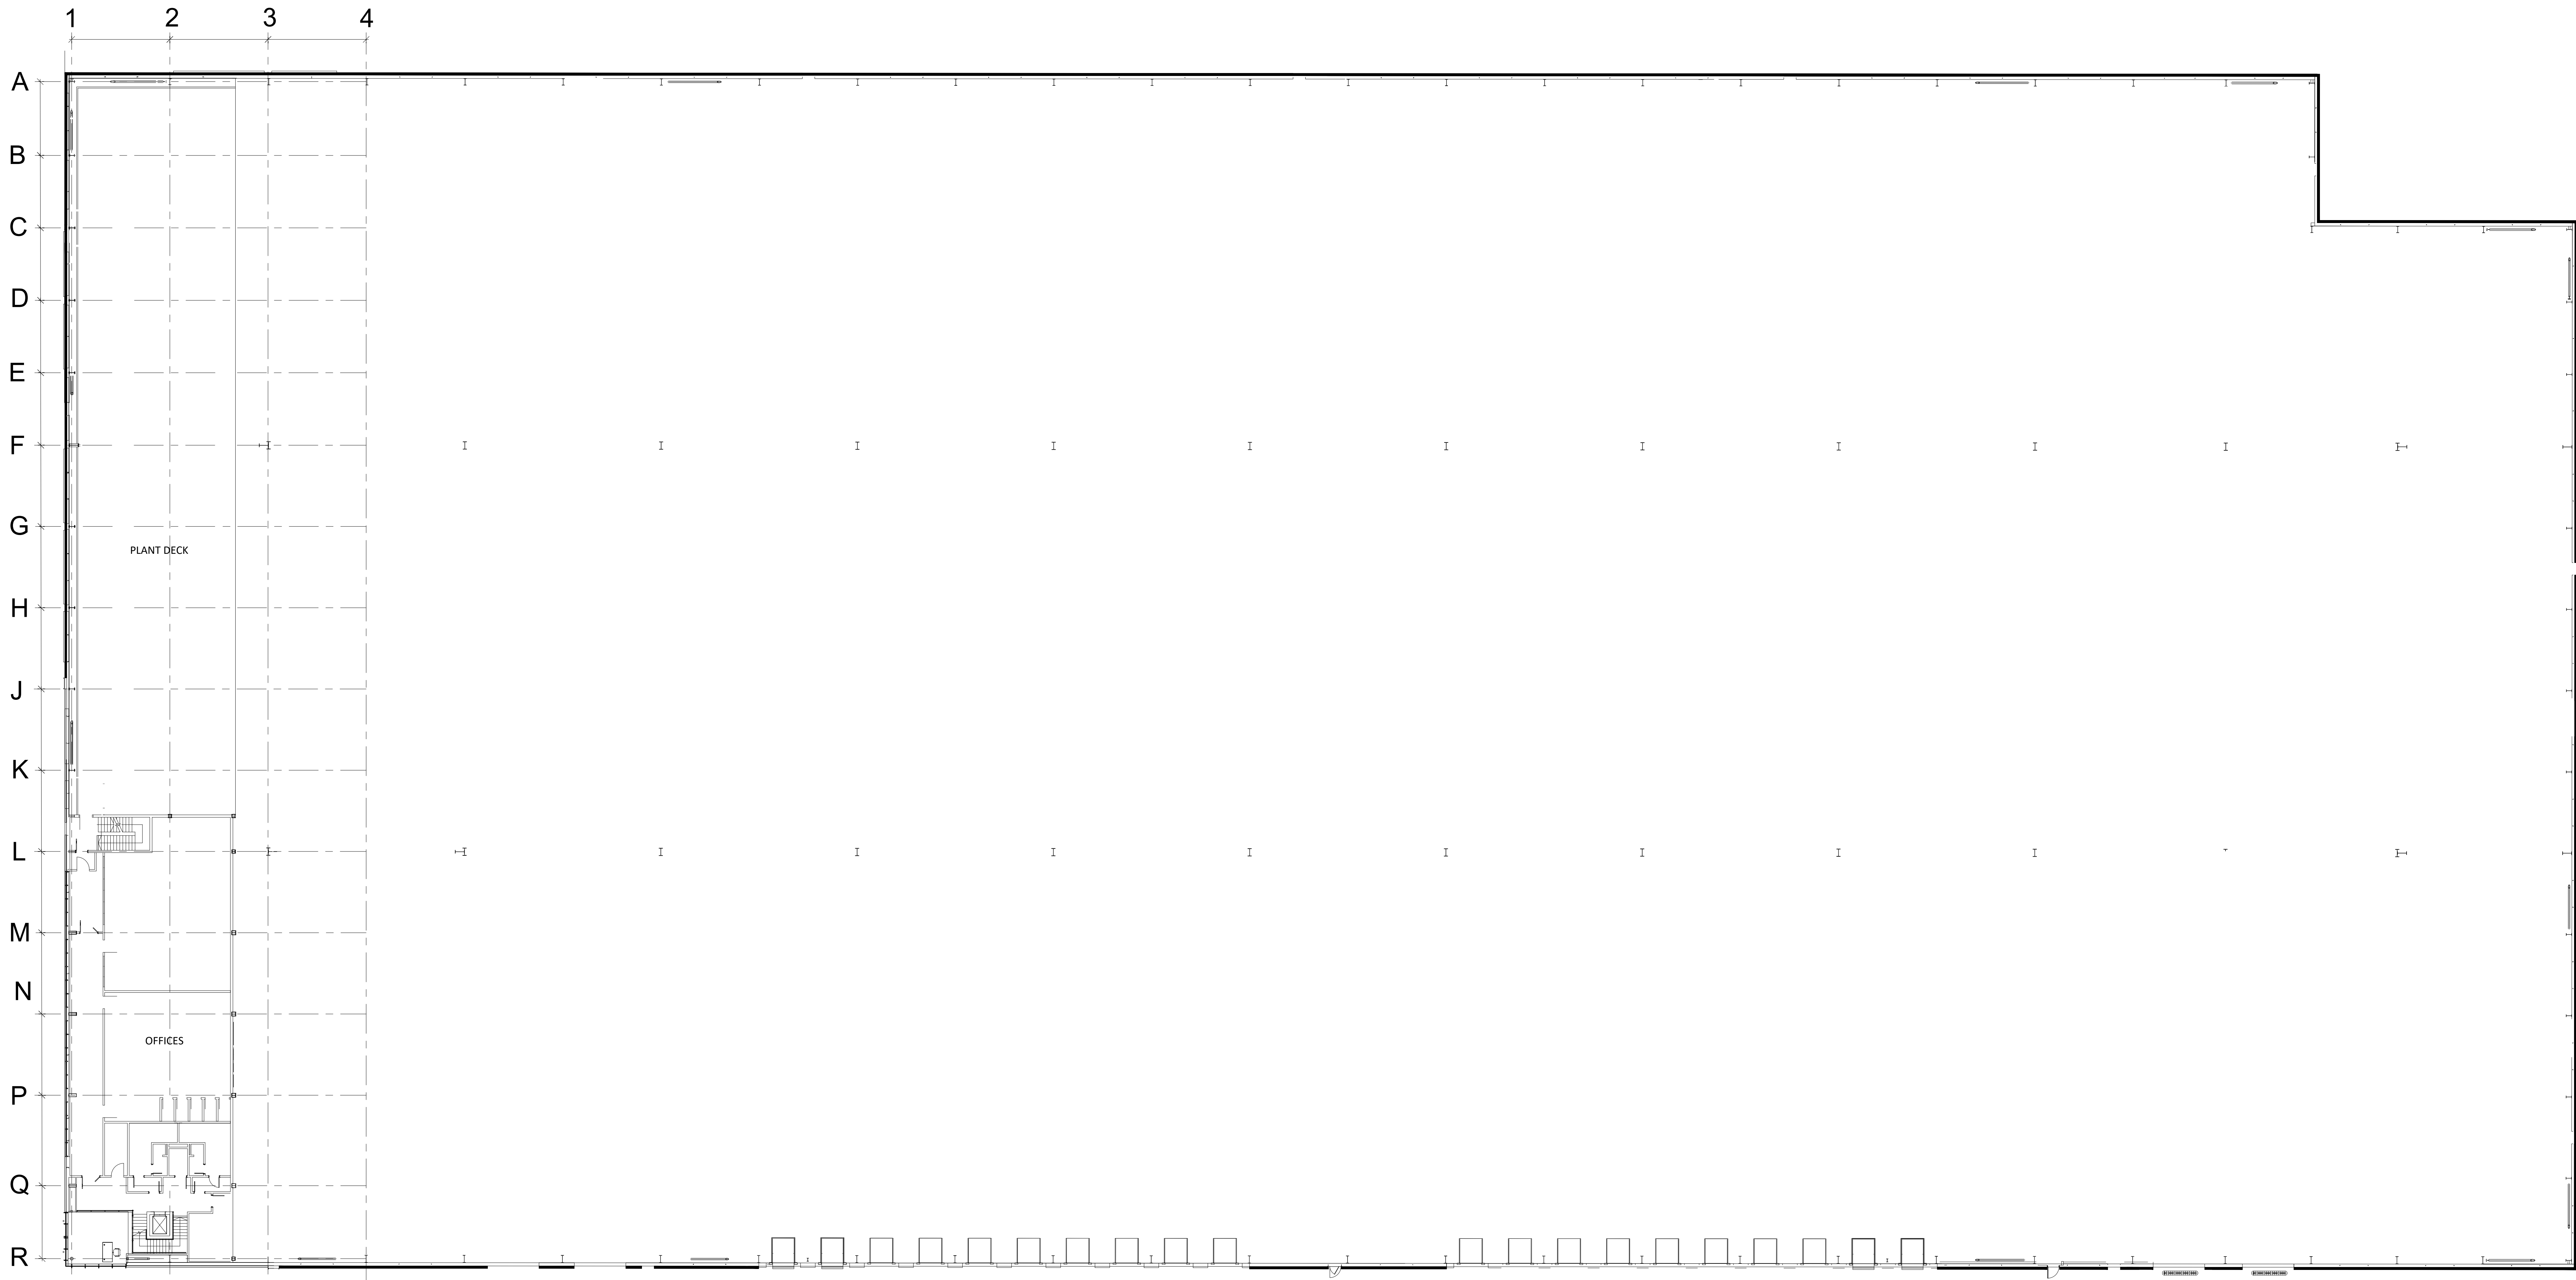

LOCATION PLAN:

NOTES:

			CB	KN
P02	24/02/2026	LOANED/REMOVED		
P01	28/12/2025	INITIAL ISSUE	CB	KN
REV	DATE	DESCRIPTION	DRAWN BY	CHECK BY
REVISIONS				

PROJECT TITLE			
SITE ALTERATIONS			
F4FM+M6			
Liverpool L33 78X			
Drawing Title			
Proposed Second Floor Plan			
P02		P01	
N/A		PLANNING	
SCALE		DATE	
A0		28/10/2025	
1:200		S3	
DRAWING NO.		REVISION	
25108 - ASA - 00 - ZZ.01 - D - A - 0007		(S3 - P02)	

CLIENT	
AshtonSmith	
Beyond Design	
Ashton Smith, Belvedere House, 2 Victoria Avenue, Northcote, North Yorkshire, YO2 1EL Tel: 01454 525862 Fax: 01454 565558 www.ashton-smith.co.uk	