
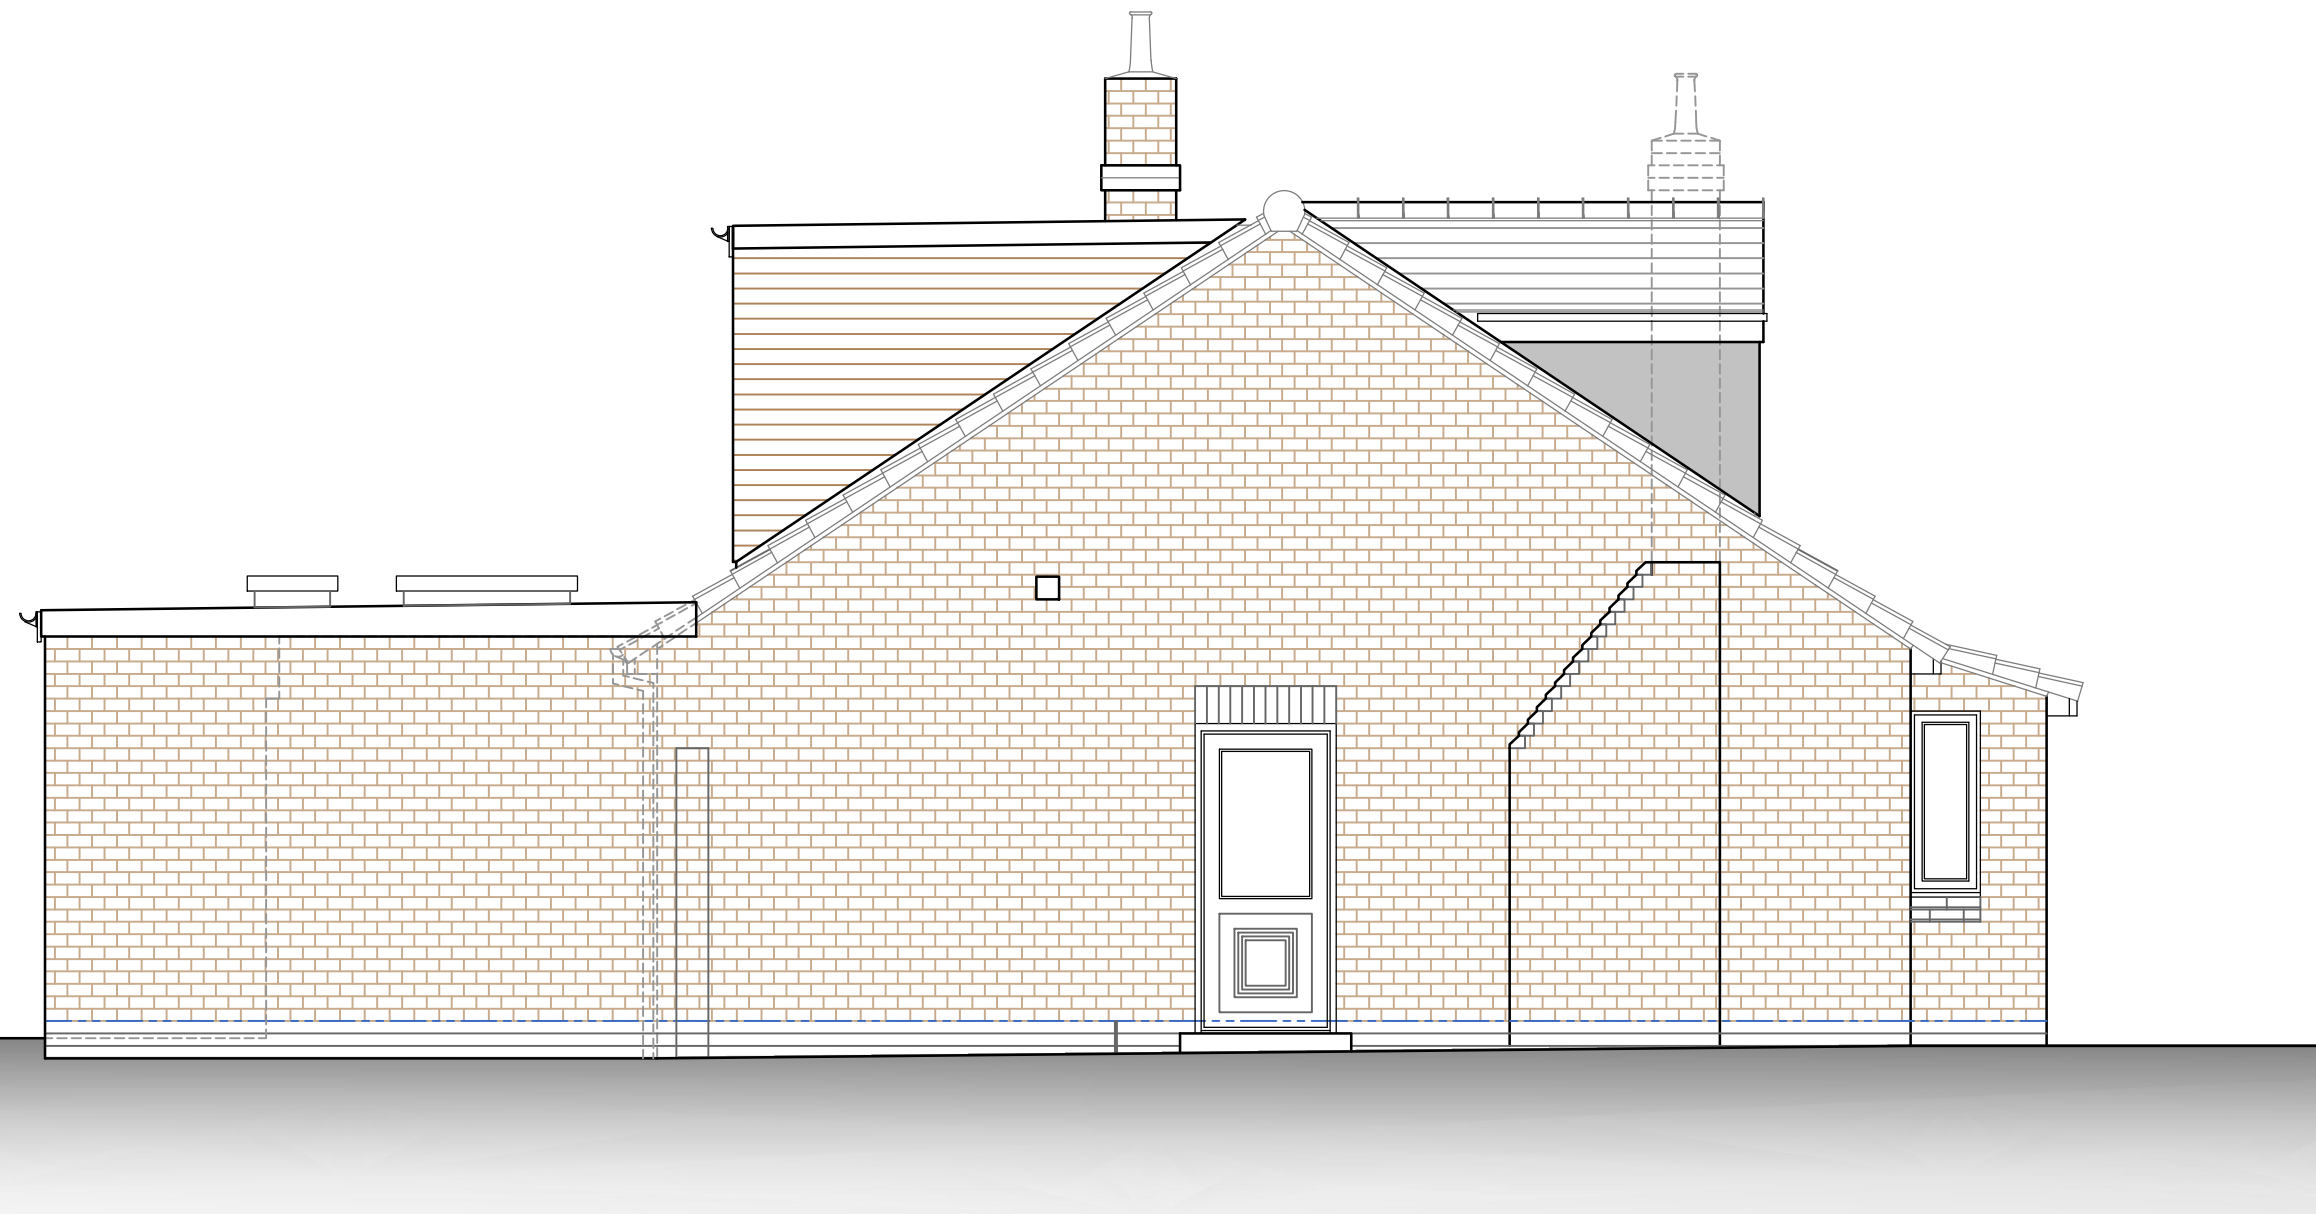


 

Proposed Side Elevation

C- Bathroom Windows omitted from Proposals AB 16:03:26  
B Bathroom window moved at Planners request AB 16:03:26  
A- Dormer window reduced in size slightly at the request of the L.A Planning Department. En-suite window moved the Rear Elevation AB 16:02:26

Status  
Submitted for L.A Planning approval

Project  
Proposed Single storey, Flat roof Rear Extension to replace existing glazed Conservatory, Loft Conversion to Rear Elevation to form additional living accommodation (including 2no front-facing Dormer windows), Front Elevation Bay window + Internal & External Alterations to suit, Replacement of existing Detached Garage with new External Store 4 Wheatfield Road, Cronton, Widnes, Cheshire, WA8 5BU

Title  
Proposed Side Elevation

Client  
Mr J. Hughes & Ms J. Stanley

| Date          | Scale            | Revision   |
|---------------|------------------|------------|
| 12:25         | 1:50@A3          |            |
| Job no 25-032 | Drawing no PL-10 | Revision C |



AB Architecture Ltd  
Andrew Barber - Director

31 Radcliffe Road, Winsford  
Cheshire, CW7 1RE

07739 795785  
www.abarch.co.uk  
andy@abarch.co.uk