


IMPORTANT

- > This drawing is copyright and remains the property of this practice
- > Do not measure from this drawing
- > All dimensions to be checked on site
- > Positions of anything existing must be confirmed on site prior to proceeding
- > Any structural elements drawn are indicative and should be calculated by a structural engineer

NOTES:


Site Plan

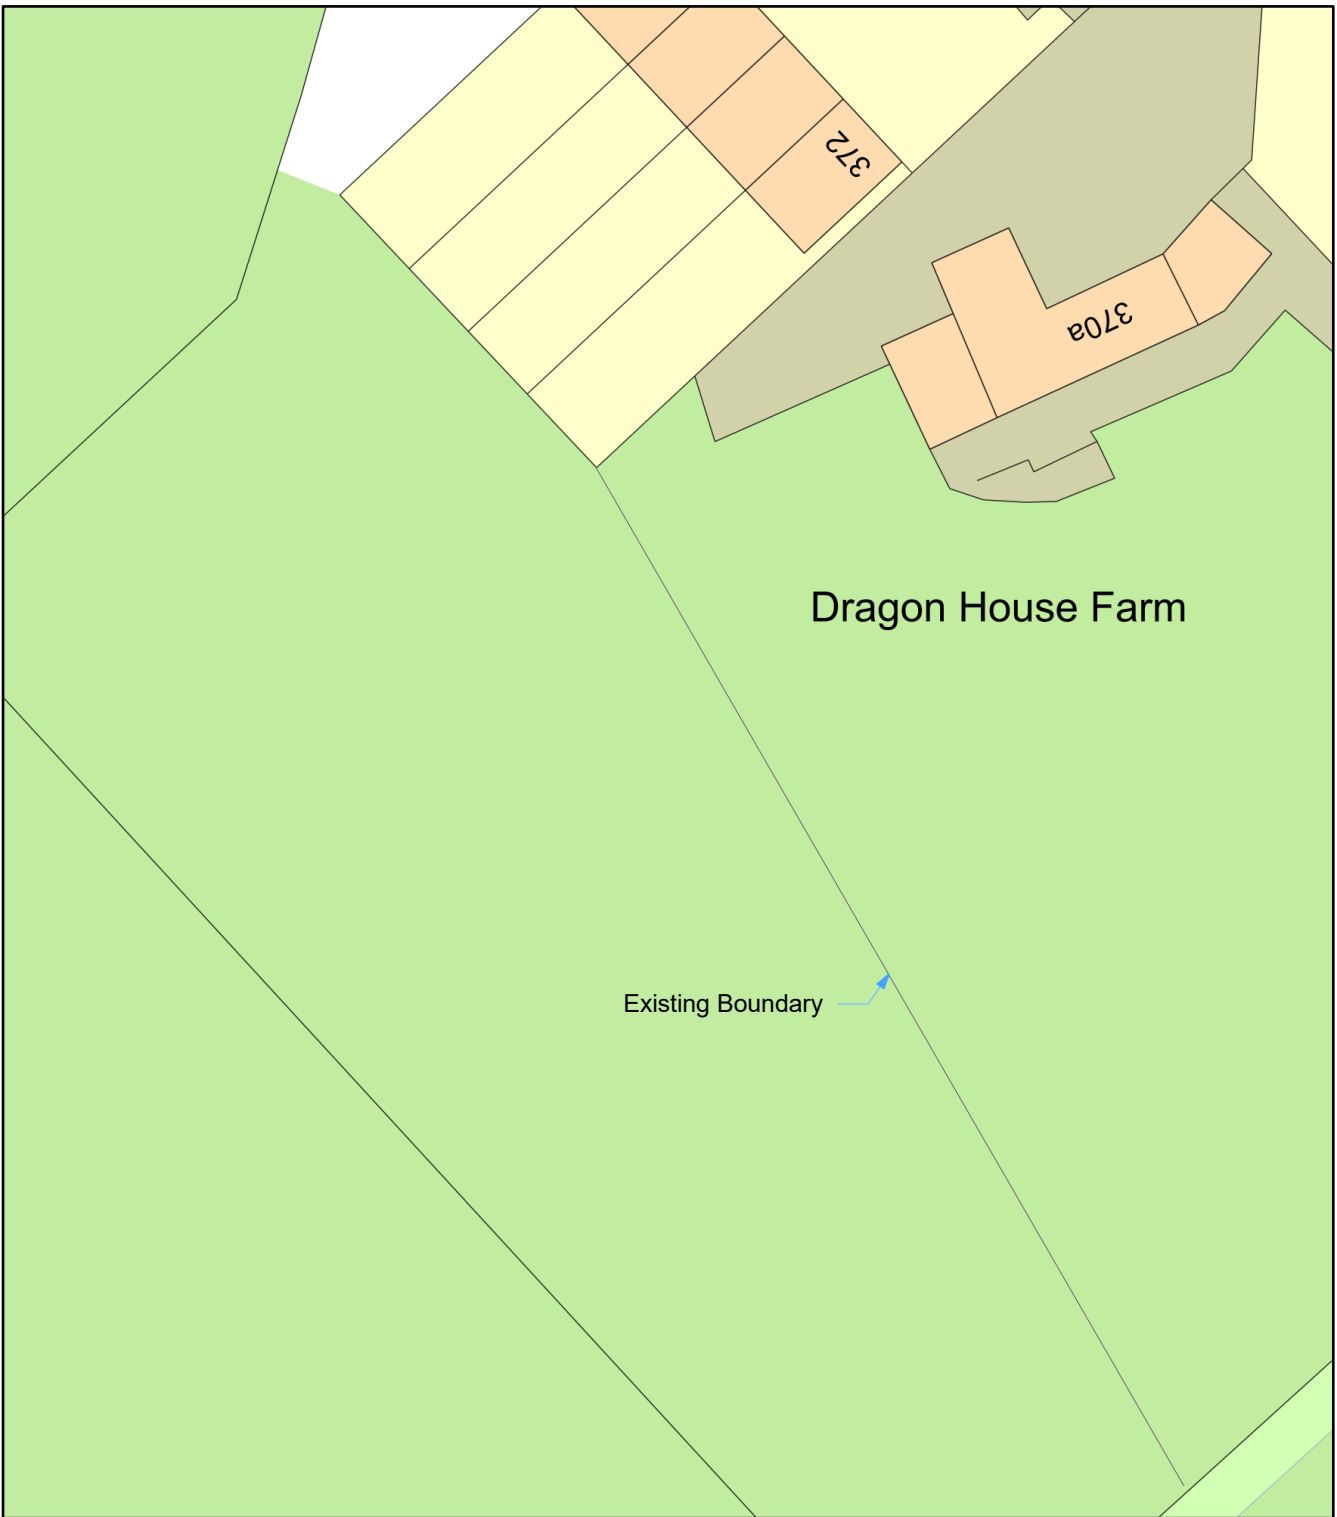

Plan Produced for: LK Architecture Ltd
Date Produced: 22 Feb 2021

Existing Site Plan
Scale 1:500


Site Plan

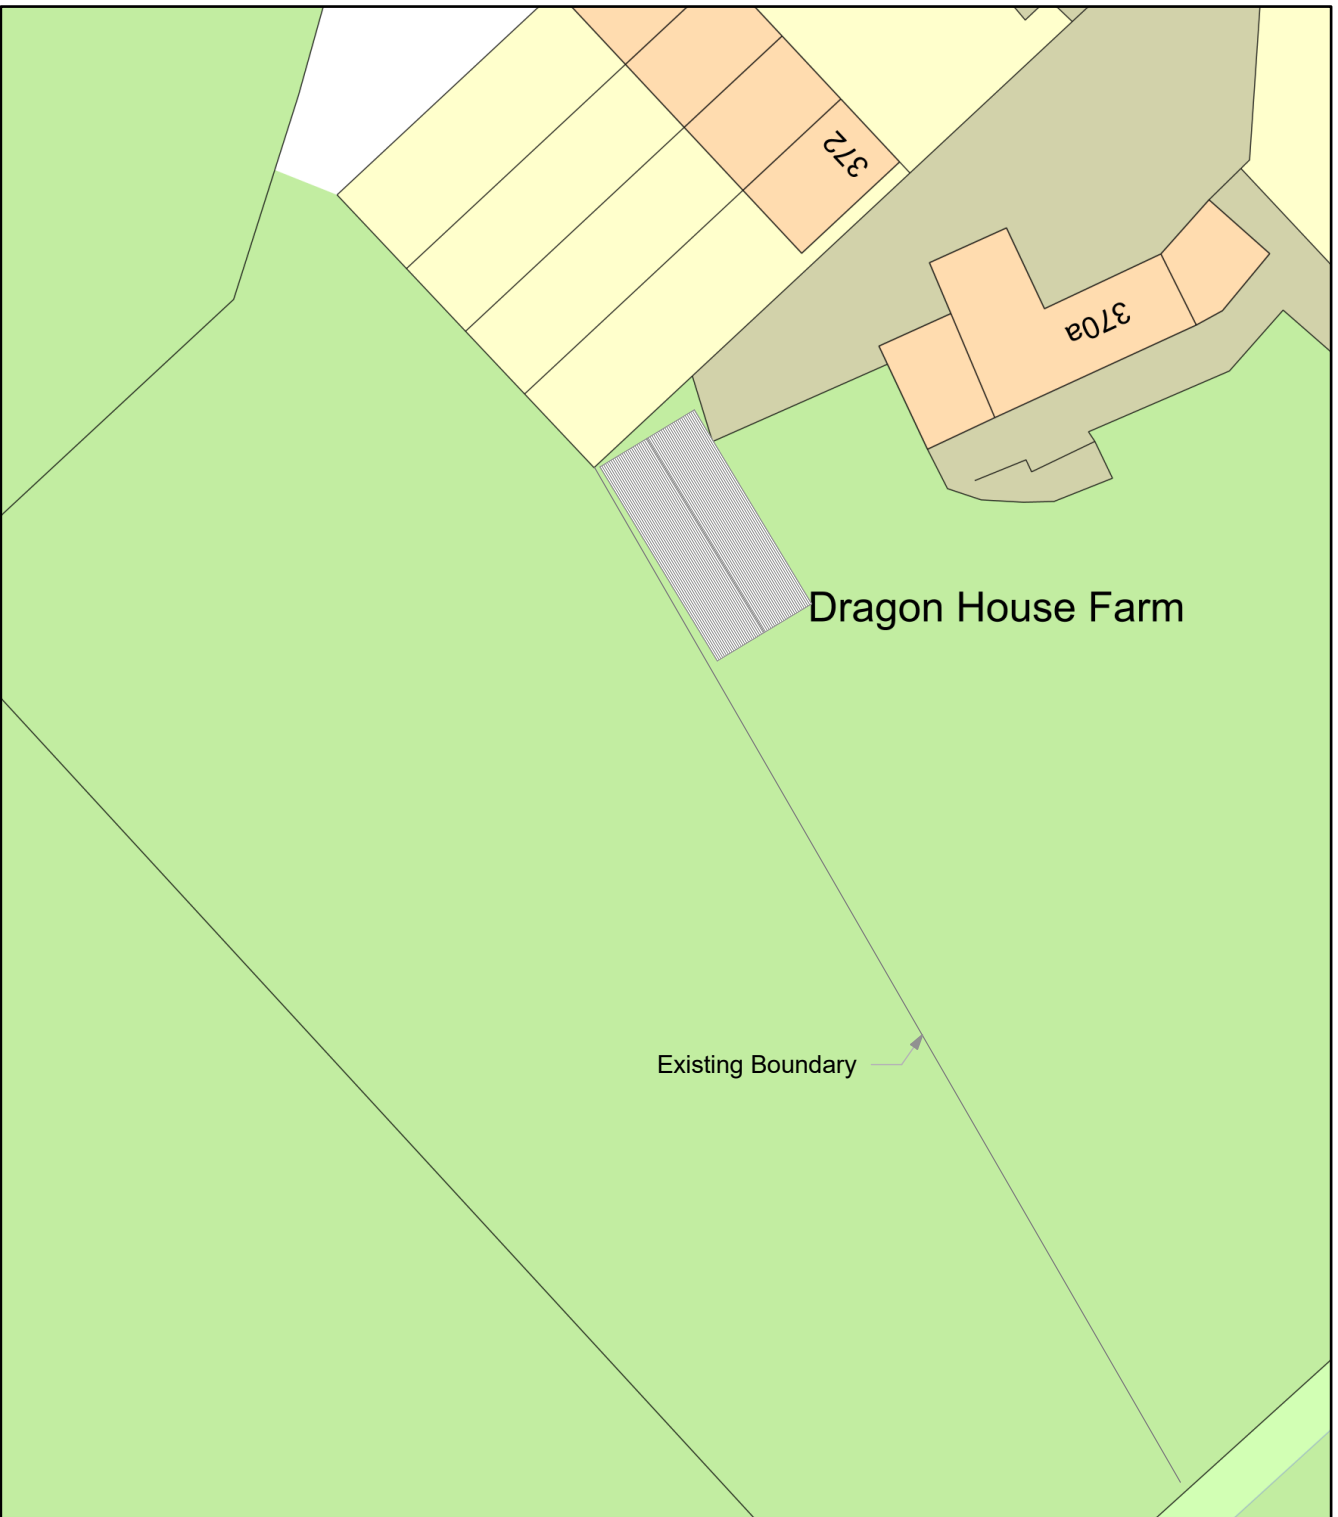

Plan Produced for: LK Architecture Ltd
Date Produced: 22 Feb 2021

Proposed Site Plan
Scale 1:500


Location Plan

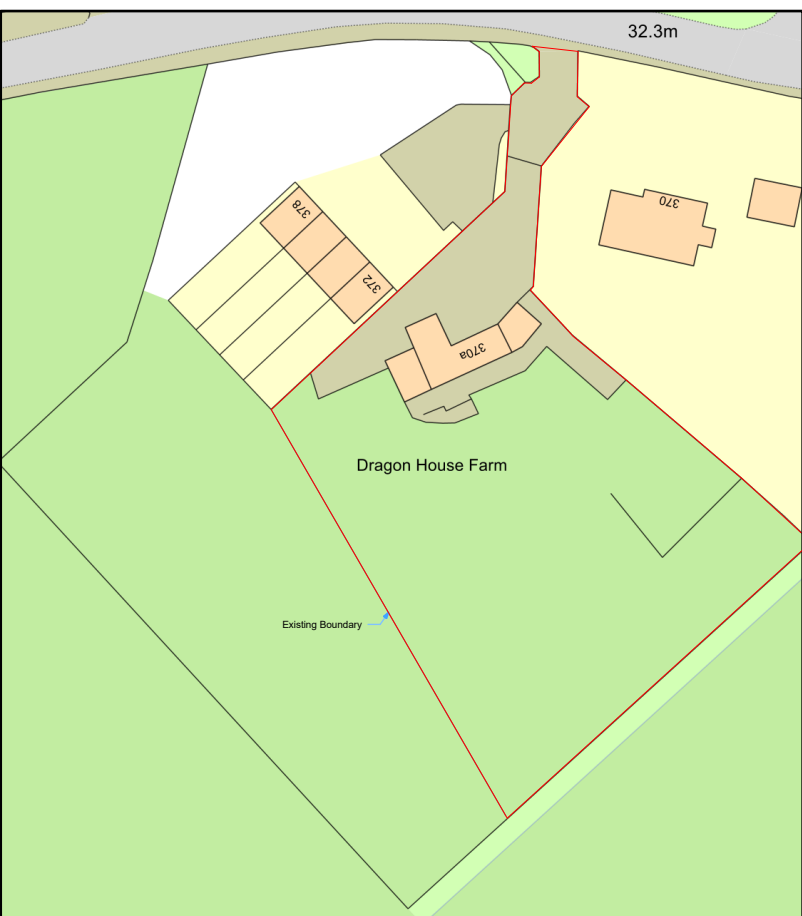


Location Plan
Scale 1:1250
Site = 0.45 hectares



Plan Produced for: LK Architecture Ltd
Date Produced: 22 Feb 2021

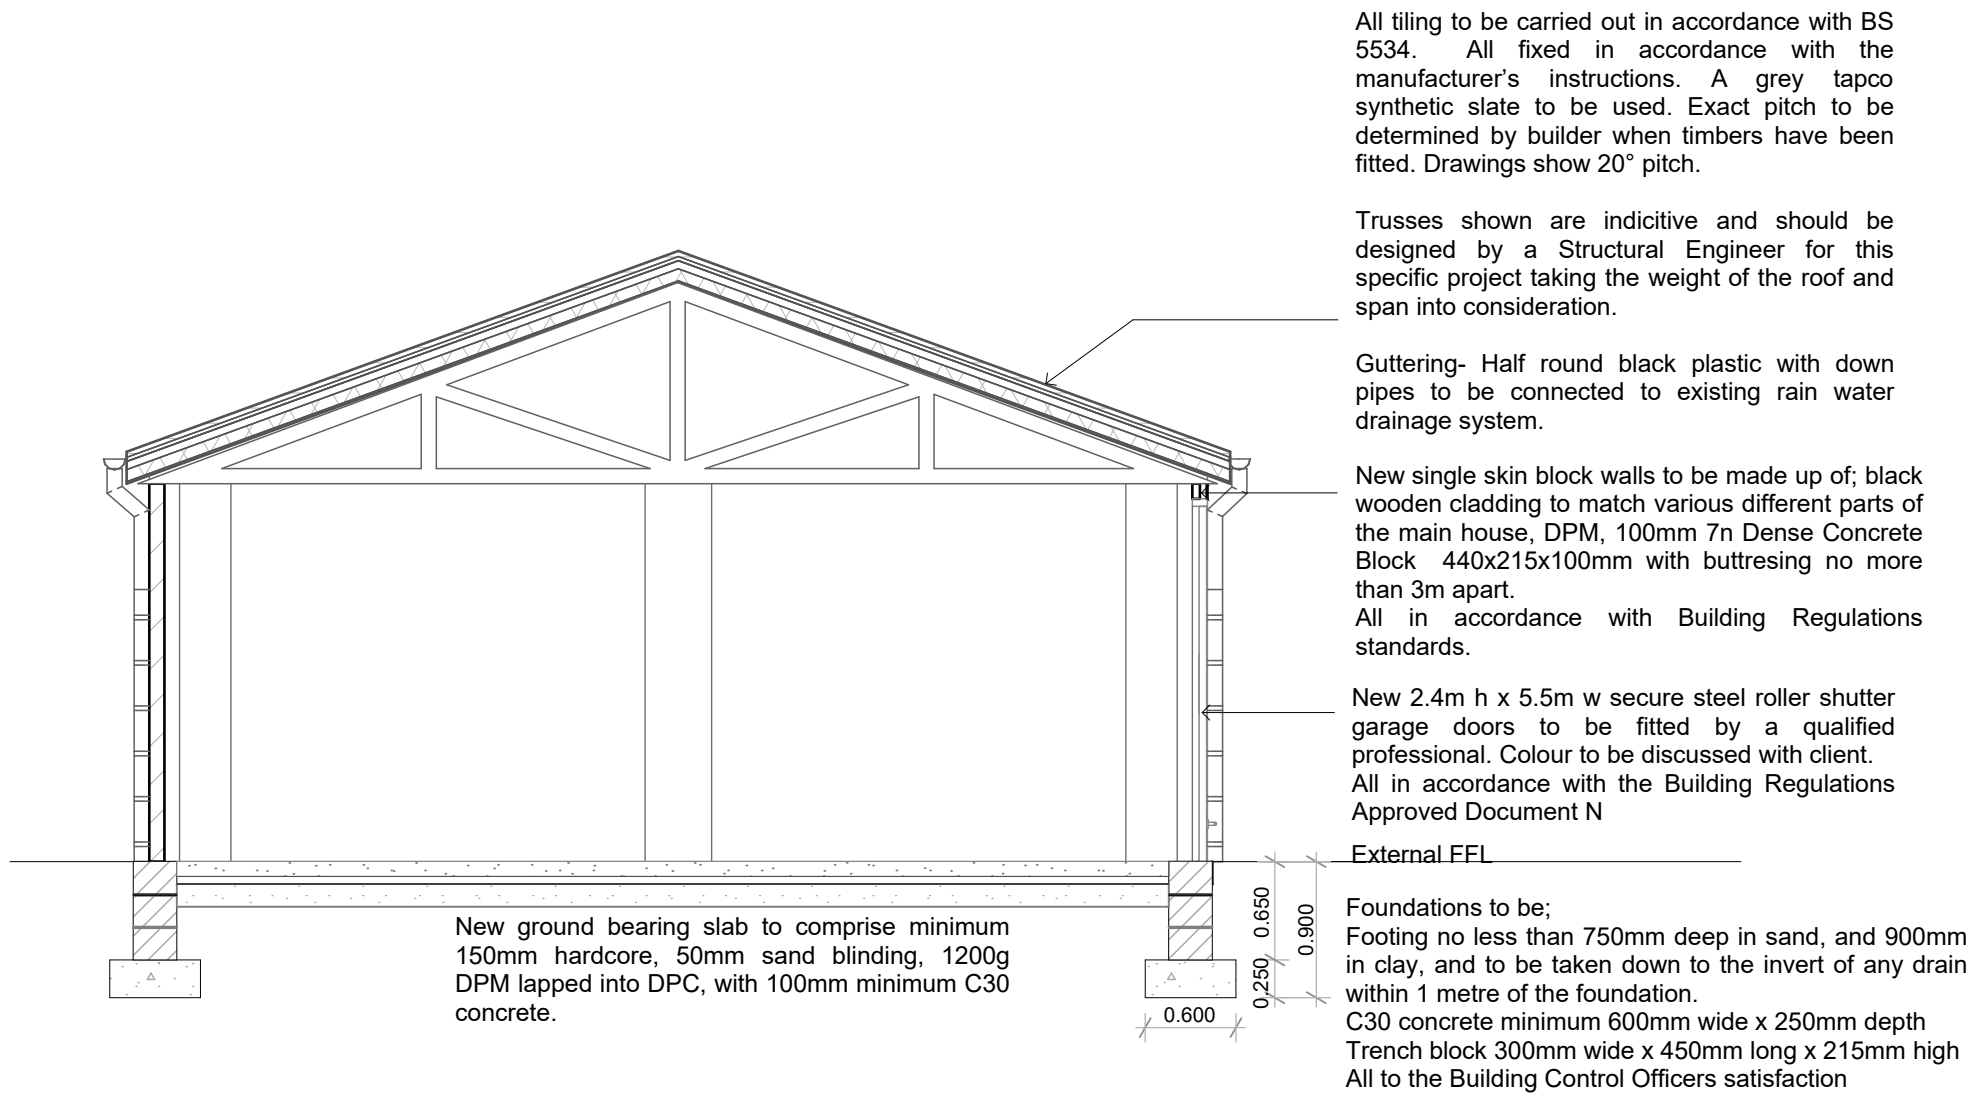

Proposed Sectional Detail A-A
Scale 1:50

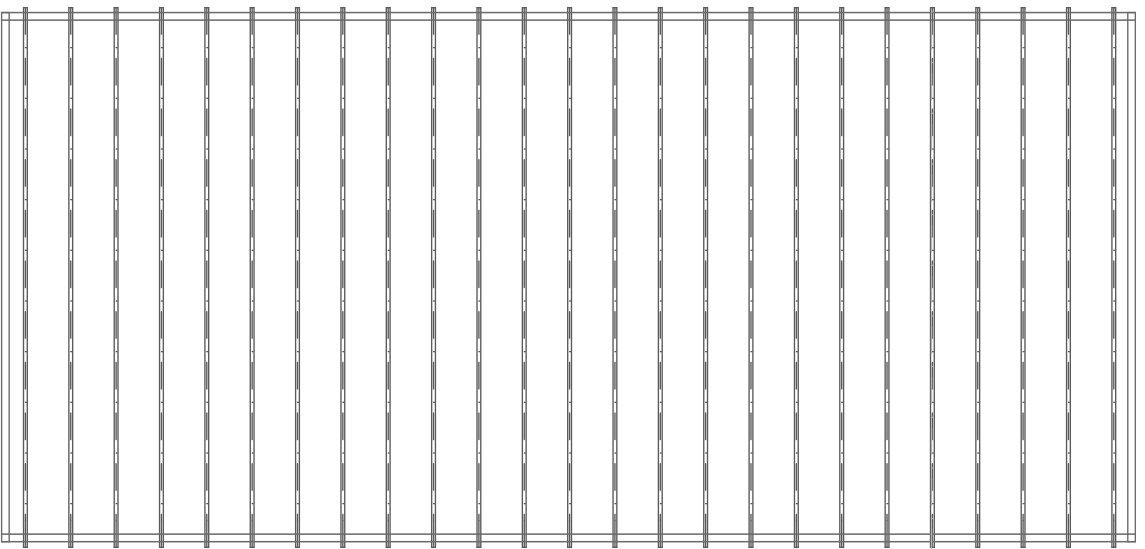

Proposed Truss Design
Scale 1:100

LK
ARCHITECTURE
Ltd

Client

Mr & Mrs Jones
Dragon House Farm, 370A Cronton
Road, Widnes WA8 5QD

Project

Proposed Single Storey Agricultural
Storage Barn

Drawing Title

Existing & Proposed Site Plans

Date

February 2021

Drawing Scale

Various @ A1

Drawing Number

1284_02_02 Site Plans