




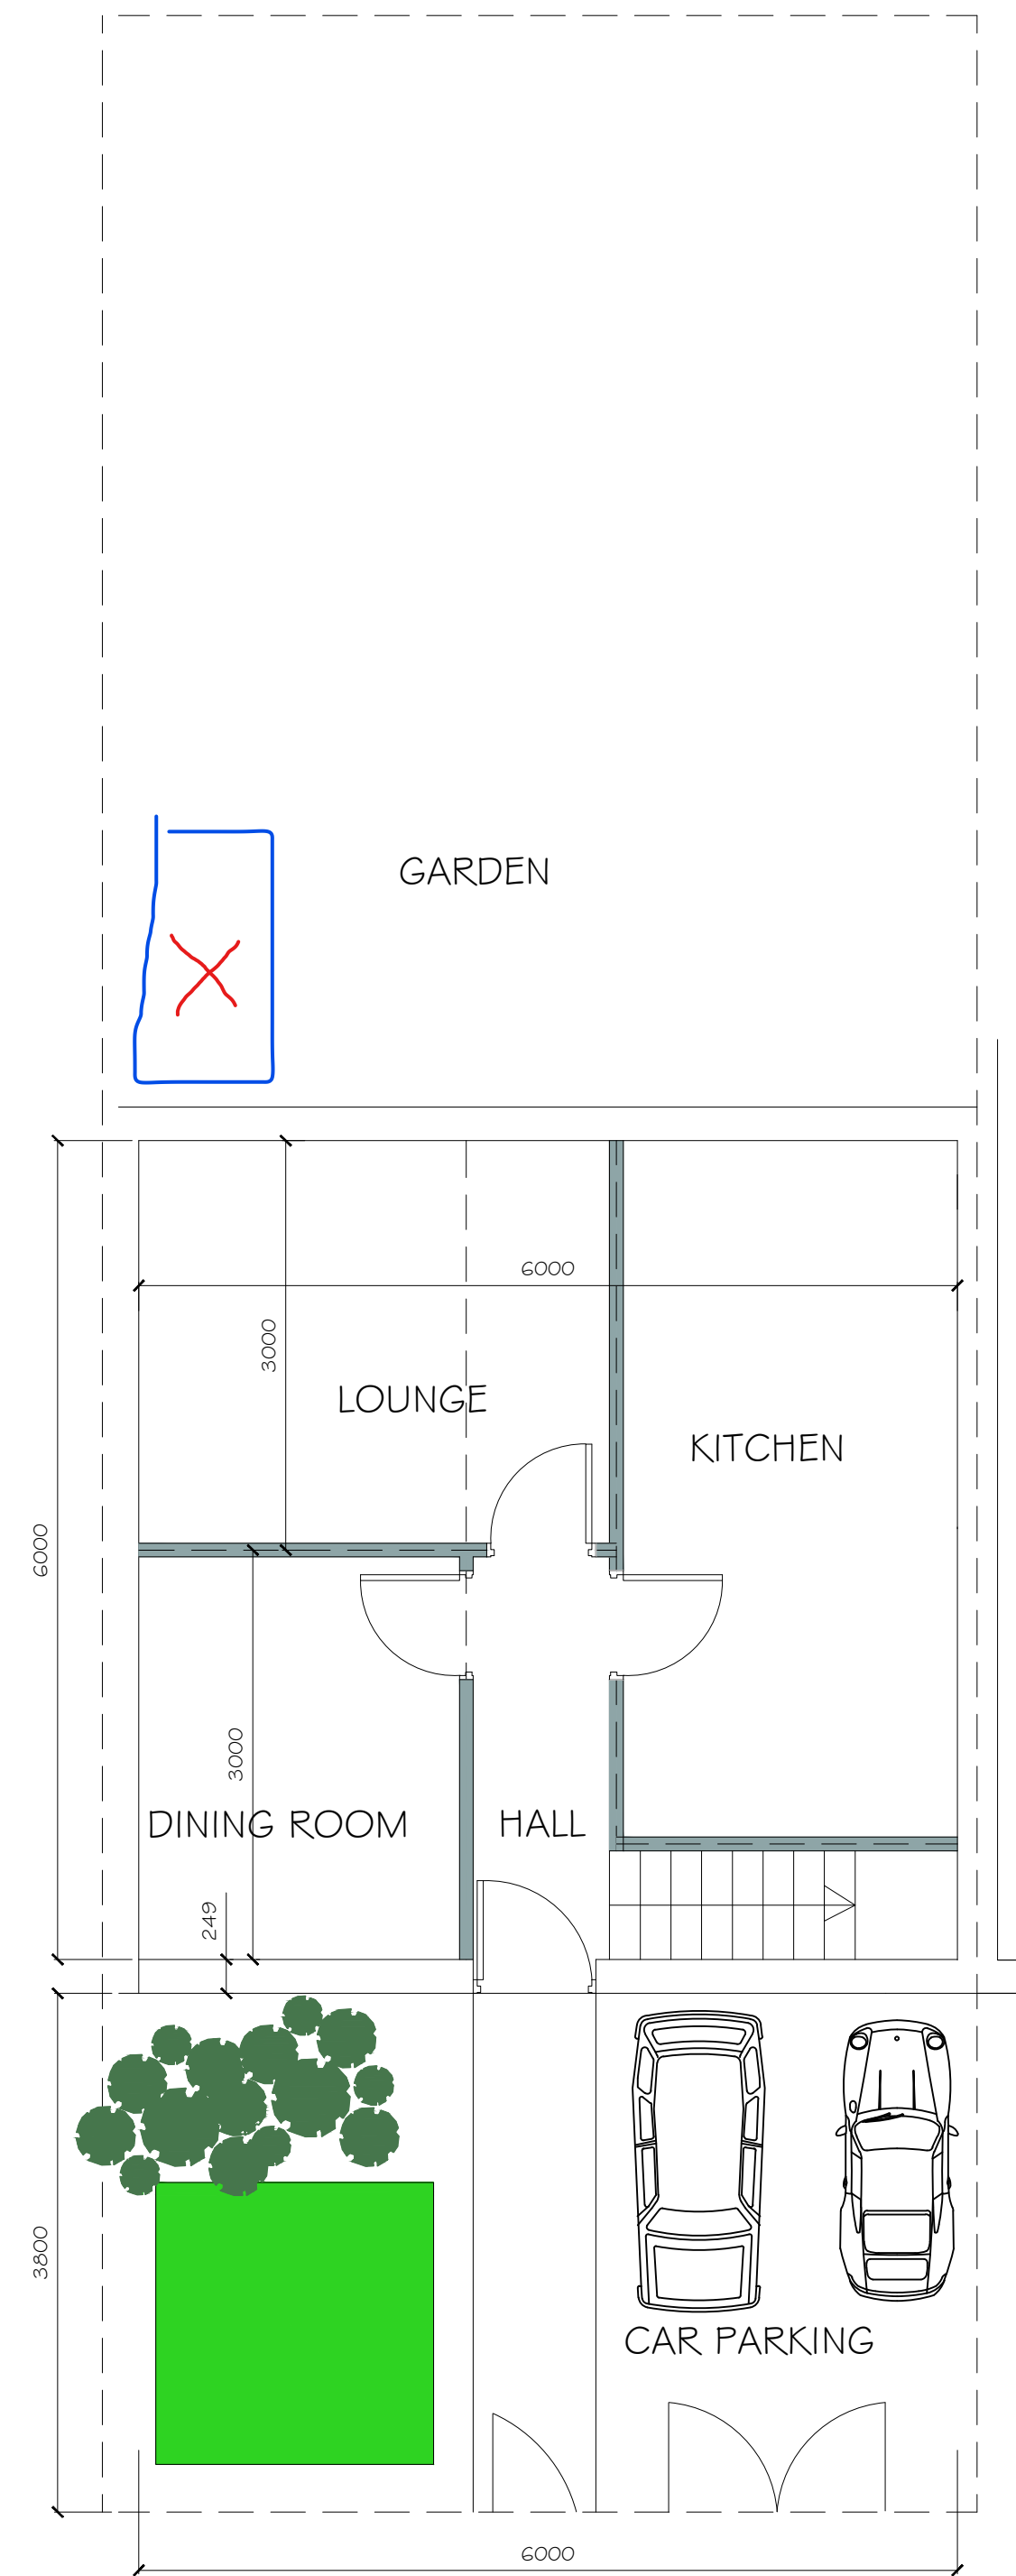


EXISTING GROUND FLOOR PLAN

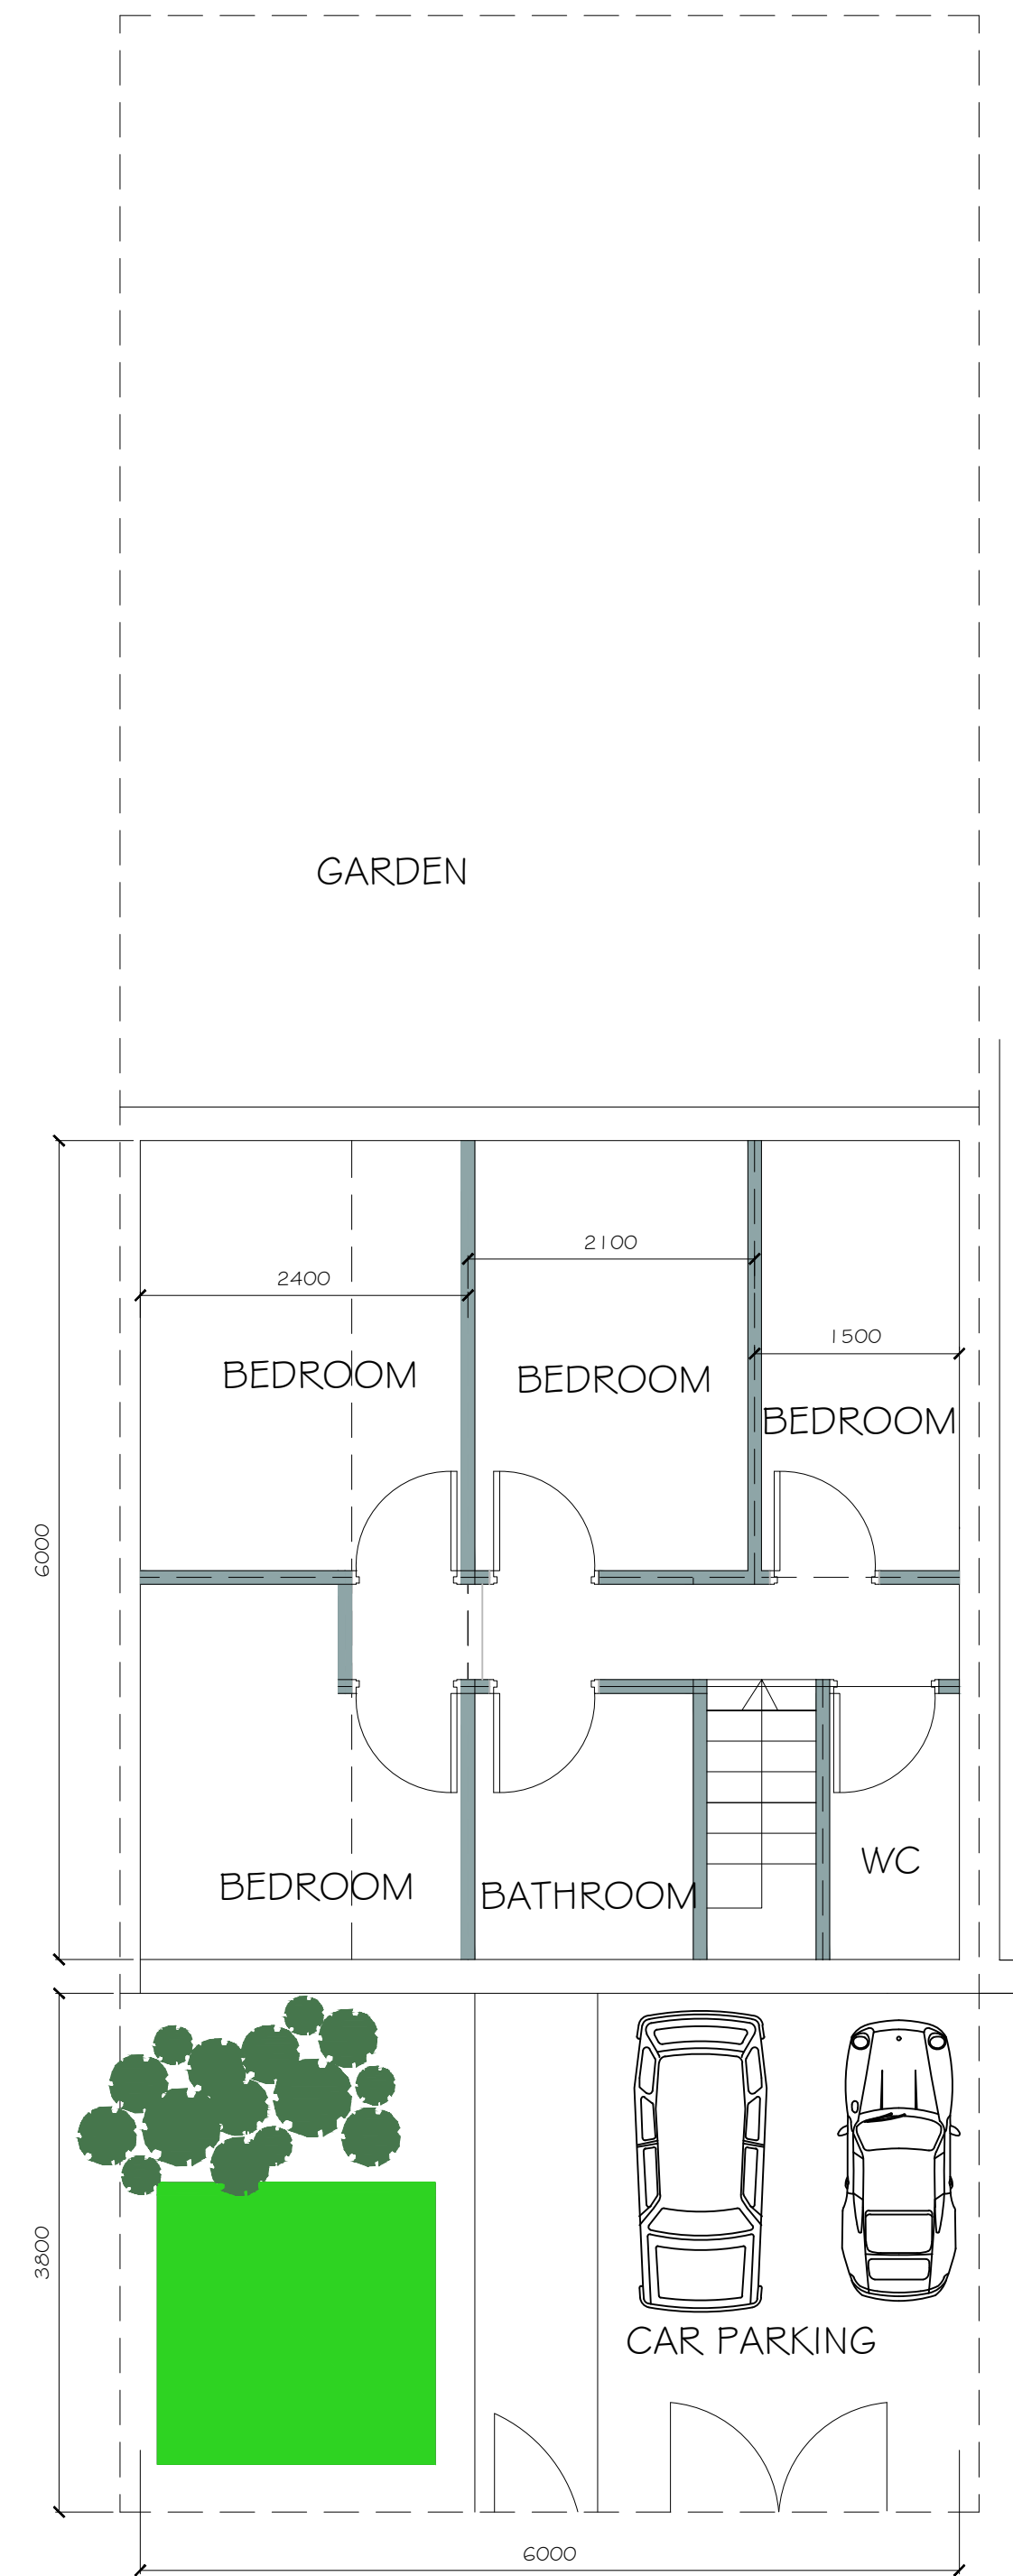

EXISTING FIRST FLOOR PLAN

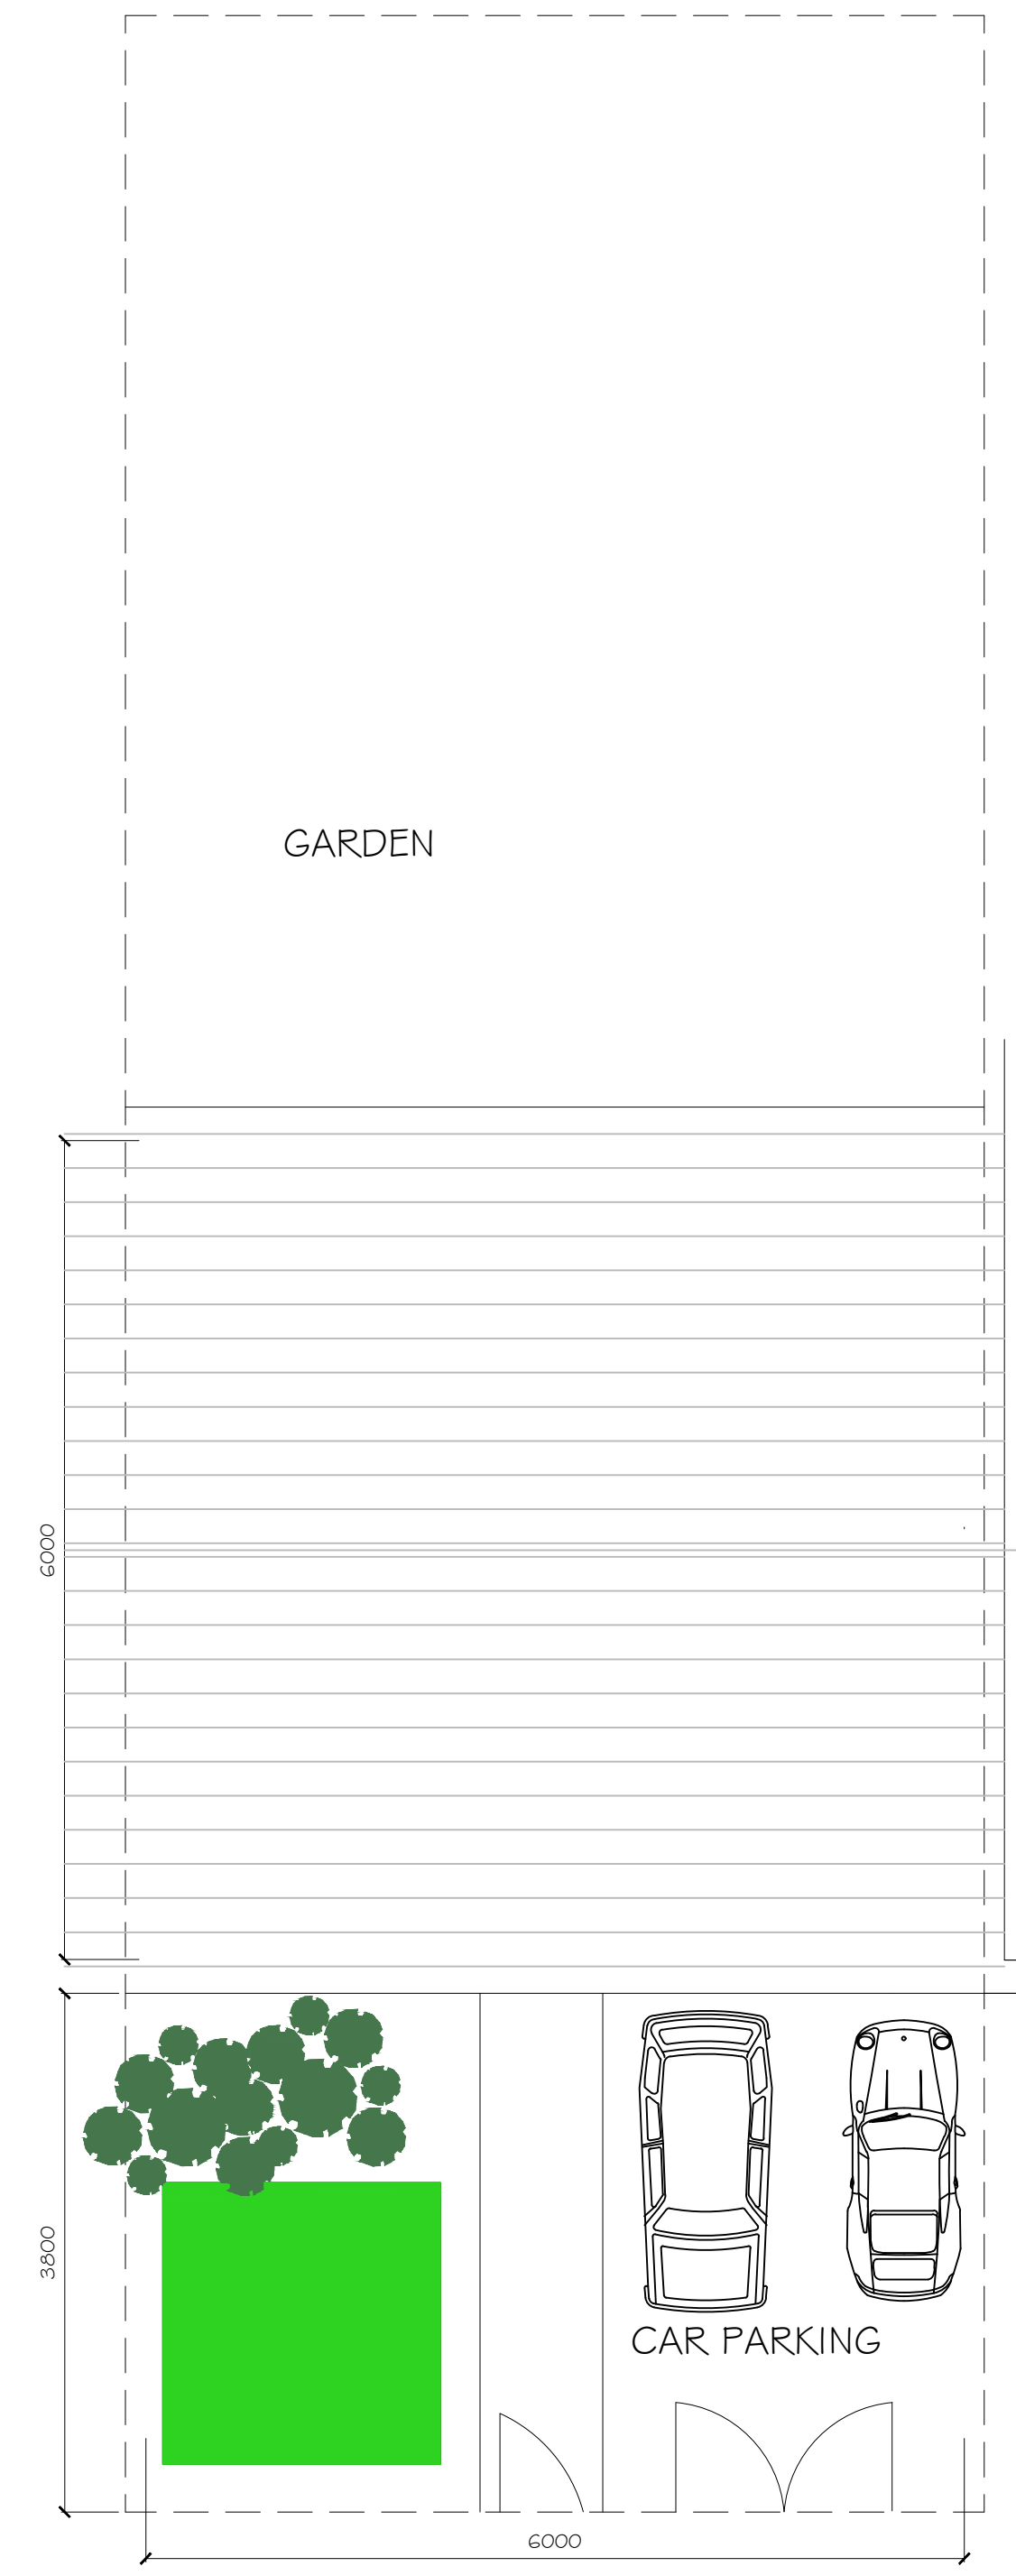

ROOF PLAN AND SITE LAYOUT

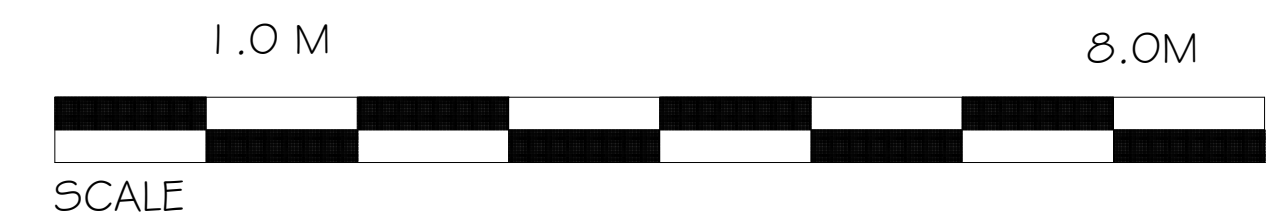

PROJECT PROPOSED CHANGE OF USE FROM
RESIDENTIAL DWELLING TO CHILDRENS HOME
33 LINGTREE ROAD WESTVALE KIRBY KNOWSLEY L32
ORN
TITLE EXISTING PLANS AND SITE LAYOUT
SCALE 1:50

DATE JULY 2025

DRG NO LT100:01