




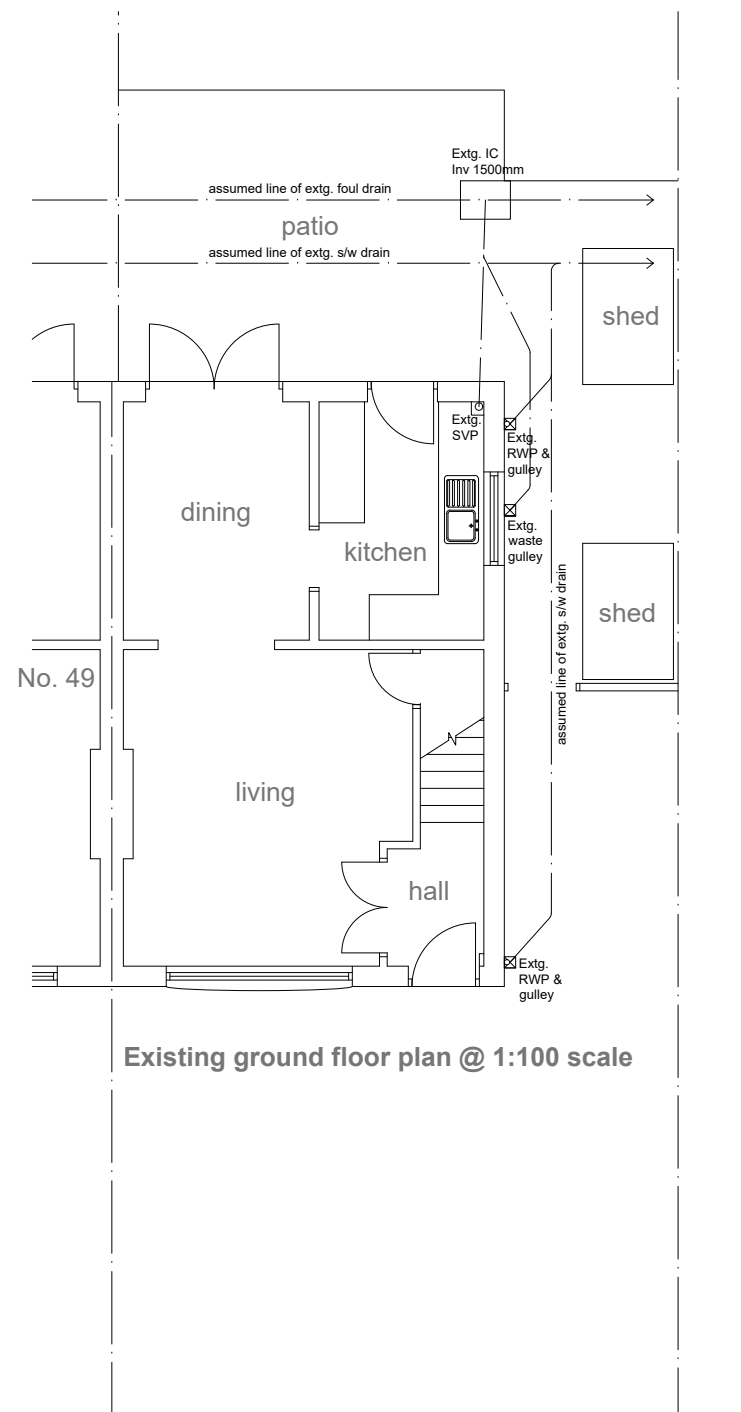

Existing ground floor plan @ 1:100 scale

 


Existing front elevation @ 1:100 scale

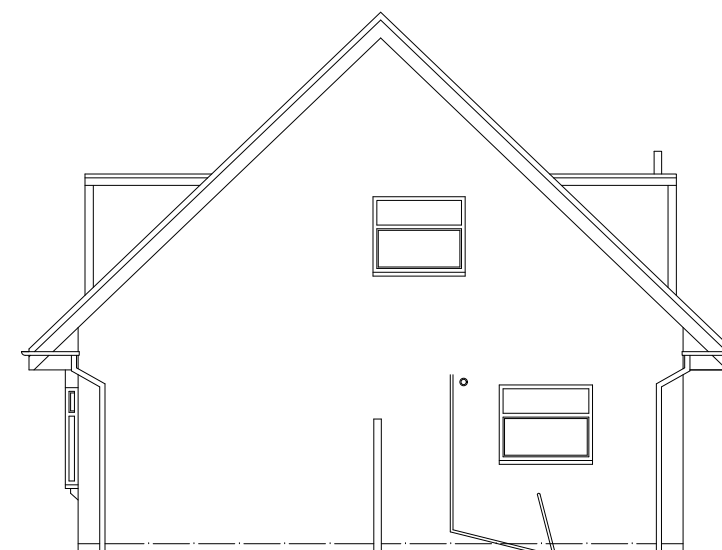

Existing side (east) elevation @ 1:100 scale



Existing rear elevation @ 1:100 scale

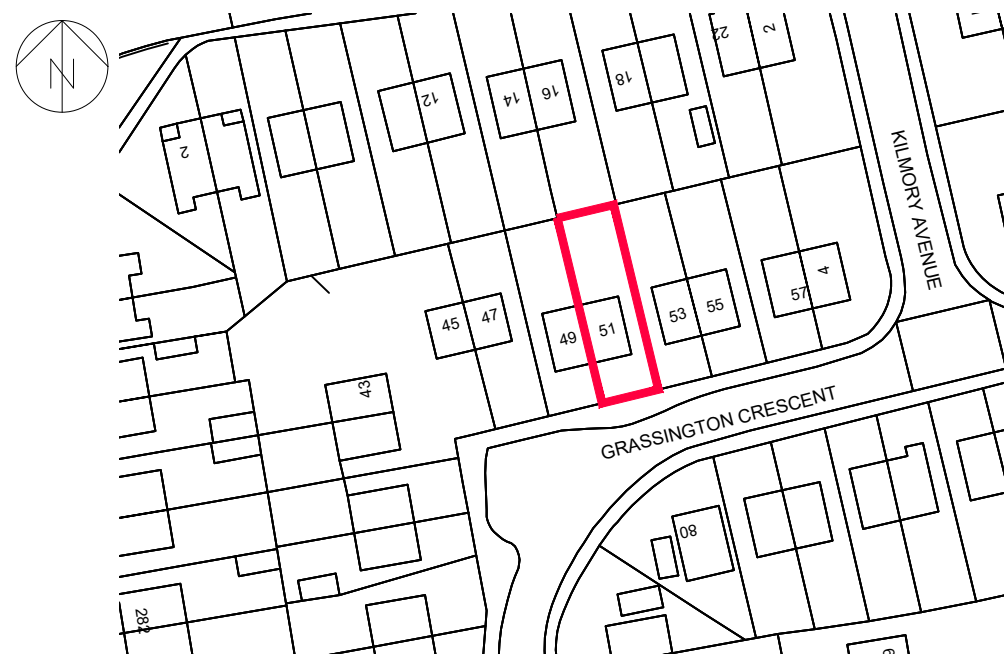

Location plan @ 1:1250 scale

Project:

PROPOSED SINGLE STOREY REAR
BEDROOM AND SHOWER ROOM
EXTENSION

at:

51 GRASSINGTON CRESCENT
HALEWOOD, L25 9SB

for:

MISS EVA DALY

EXISTING LAYOUT & LOCATION PLAN

Scale:

1:100 & 1:1250

Date:

October 2022

Drawing Number:

588171-01

Revision: