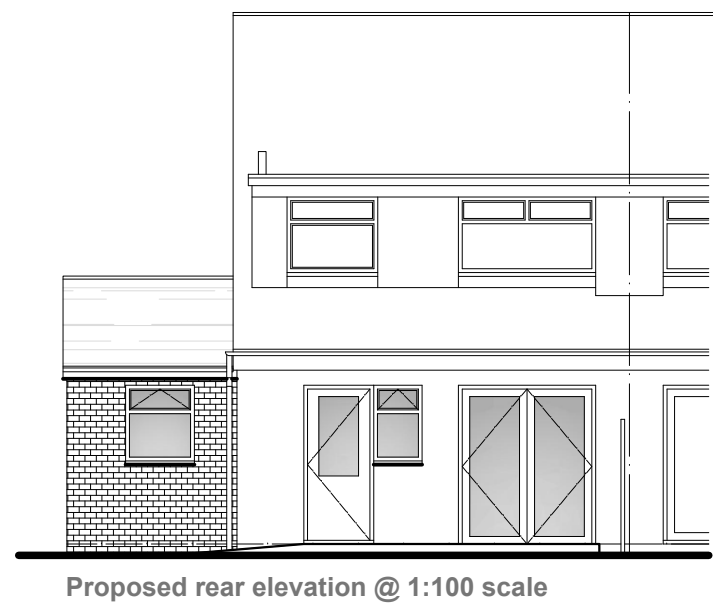
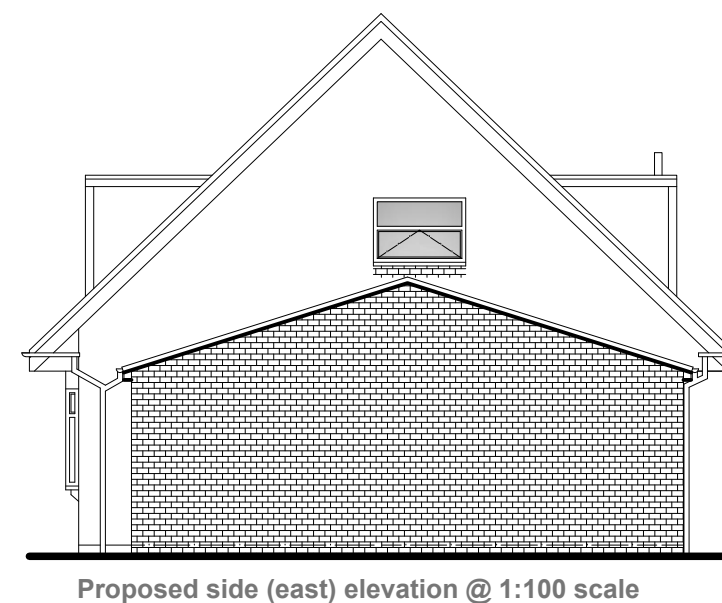
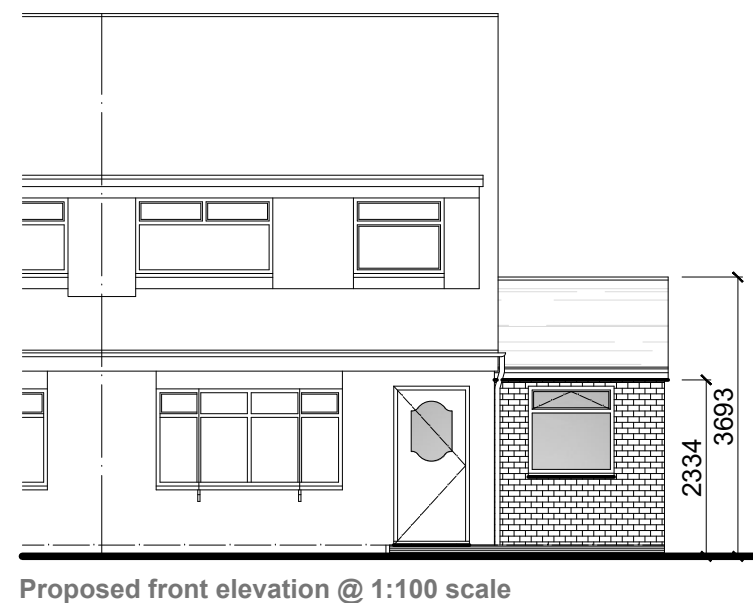
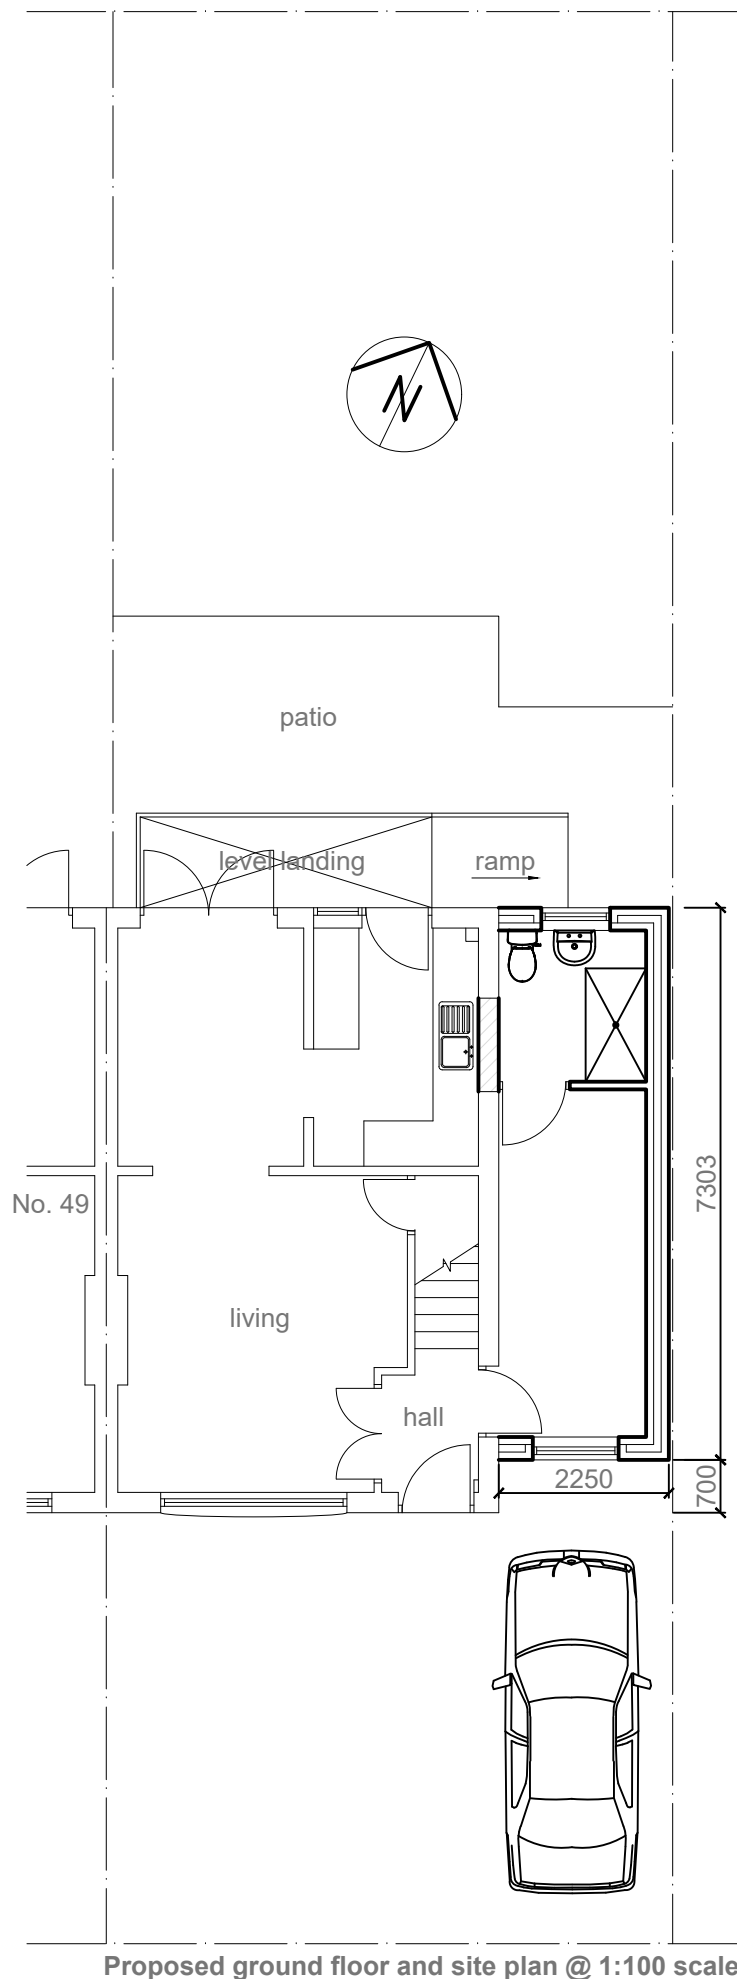


EXTERNAL SPECIFICATION

Roof:
New pitched roof covering to new extension to be Brown Redland Renown (osa) concrete interlocking roof tiles as shown hatched to match existing main roof.

Walls:
Facing brickwork to match existing main house. Mortar colour to match existing.

Facias, soffits and bargeboards:
All facias, soffits and bargeboards to be white PVCu to match existing.

Rainwater goods:
Black PVCu gutters and rainwater pipes to match existing profile.

Windows:
White PVCu frames with double glazing to match pattern of front elevation of main house. Obscure glazing to sanitary room.

Project:	
PROPOSED SINGLE STOREY REAR BEDROOM AND SHOWER ROOM EXTENSION	
at:	
51 GRASSINGTON CRESCENT	
HALEWOOD, L25 9SB	
for:	
MISS EVA DALY	
PROPOSED LAYOUT & SITE PLAN	
Scale:	1:100 & 1:1250
Date:	February 2022
Drawing Number:	588171-02
Revision:	