


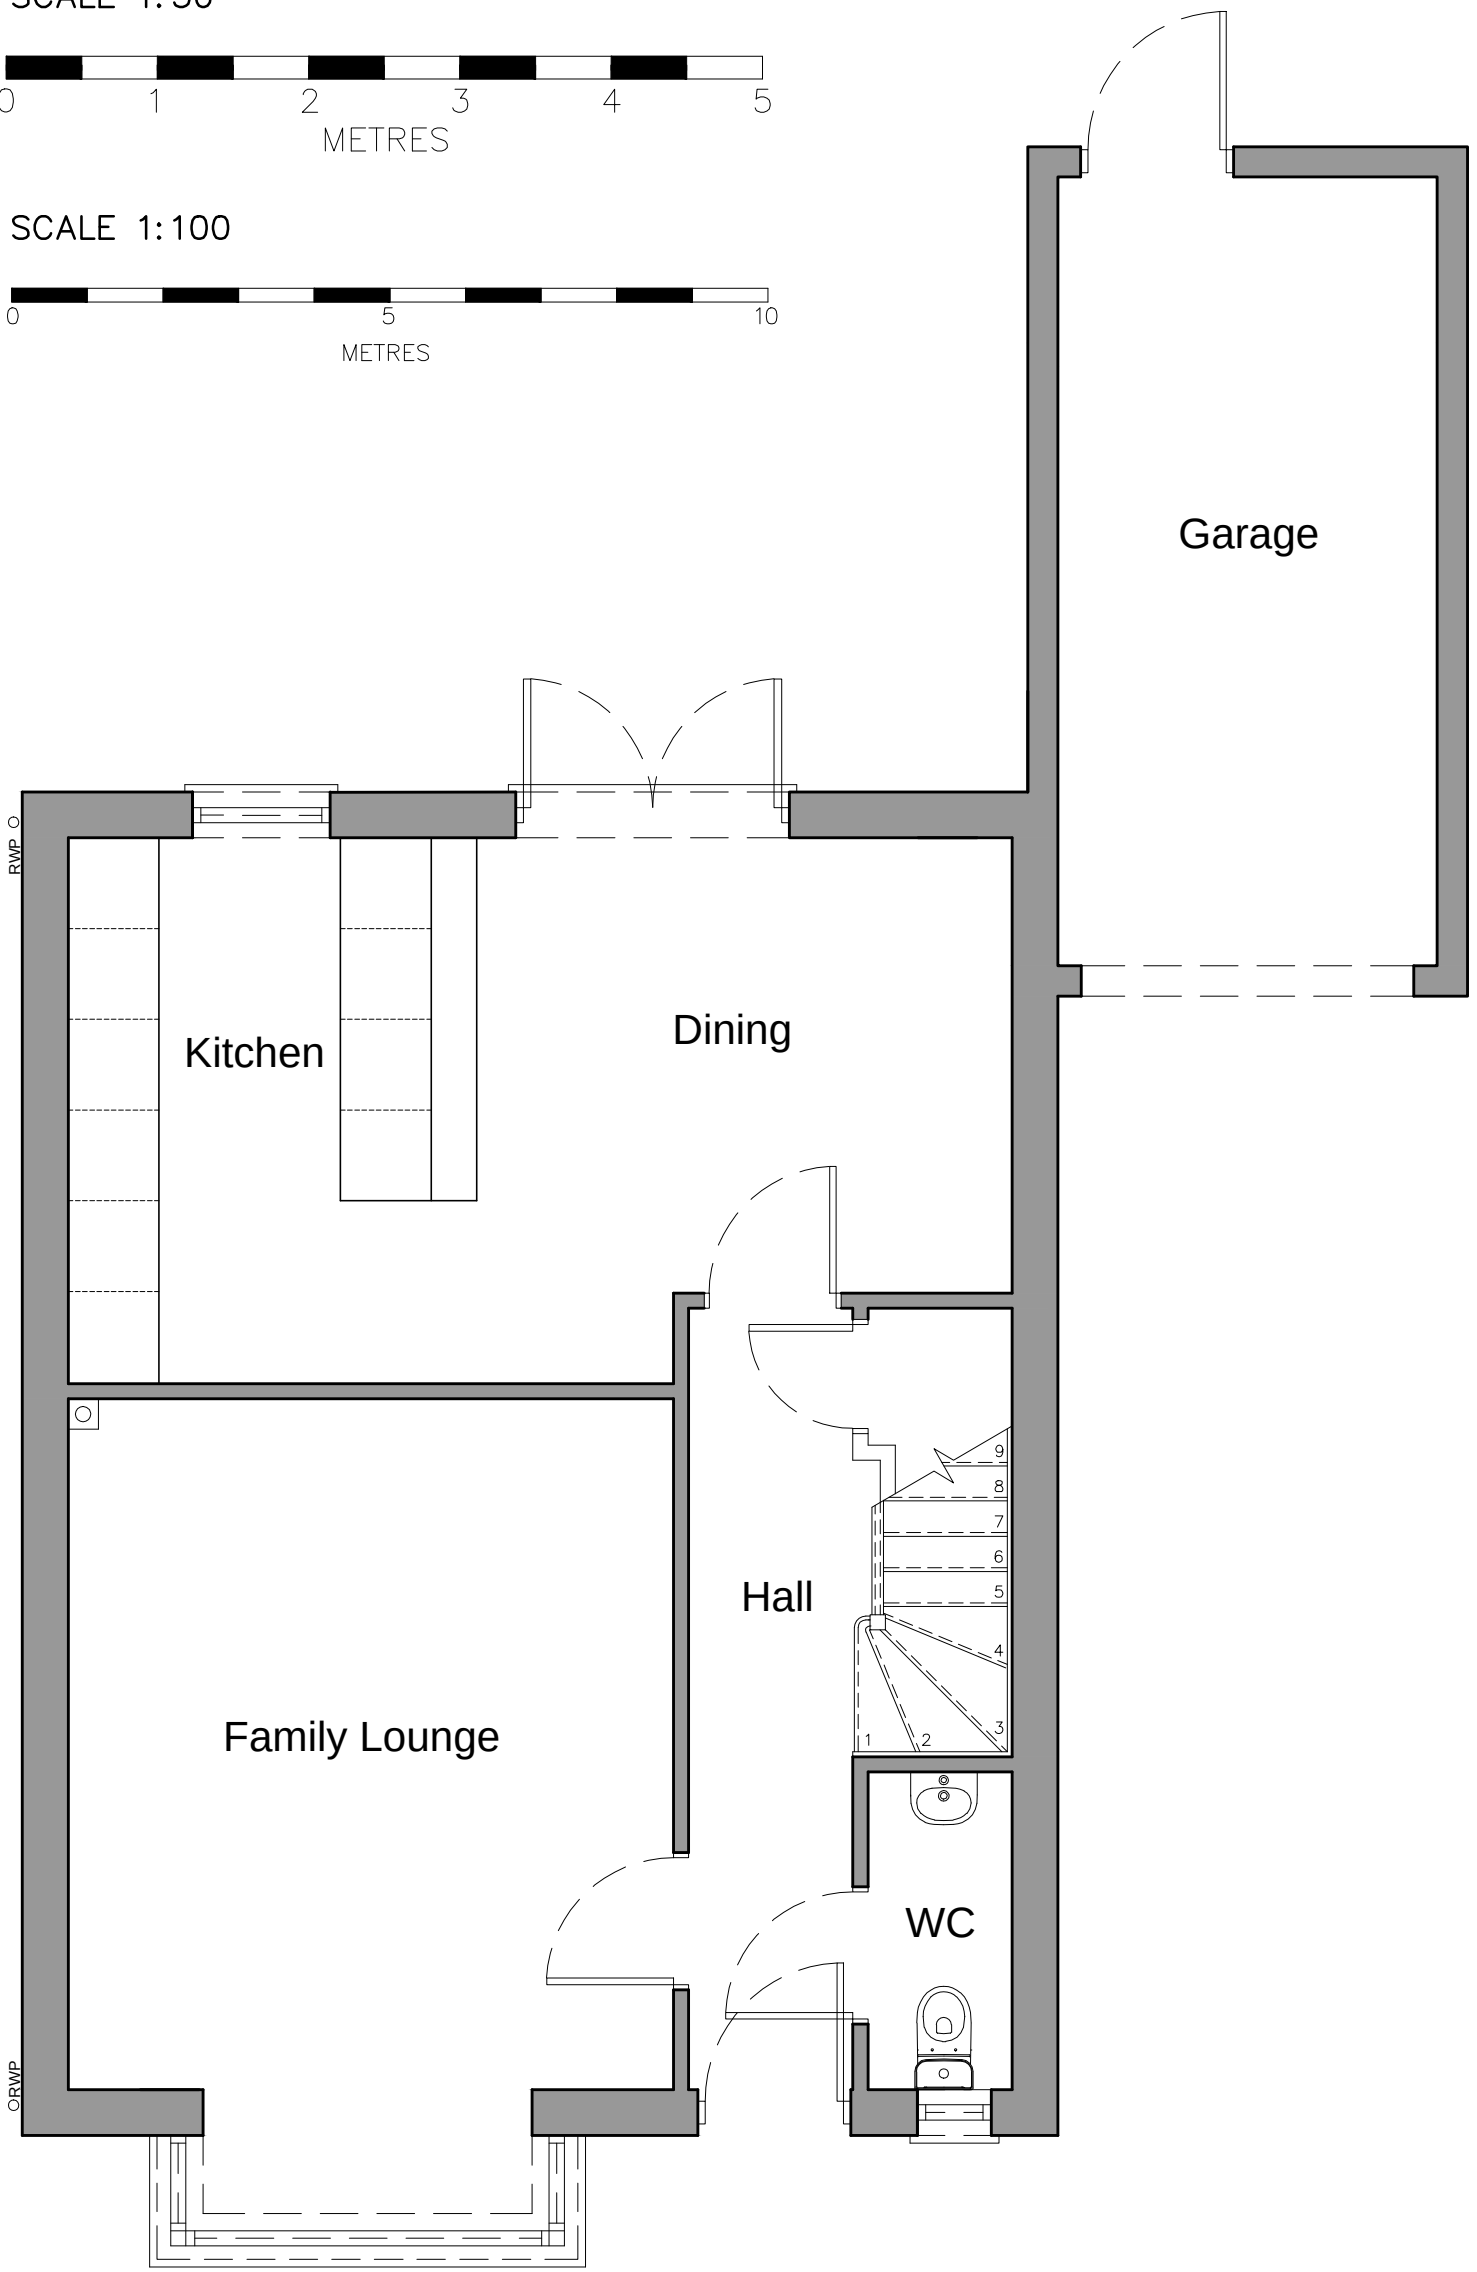


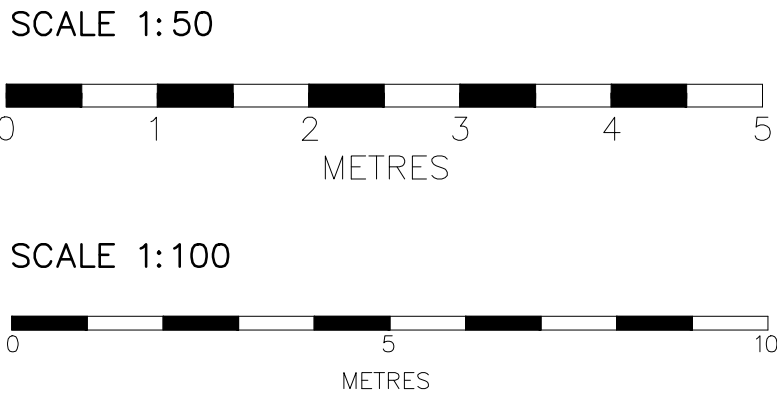


EXISTING GROUND FLOOR PLAN
Scale 1:50

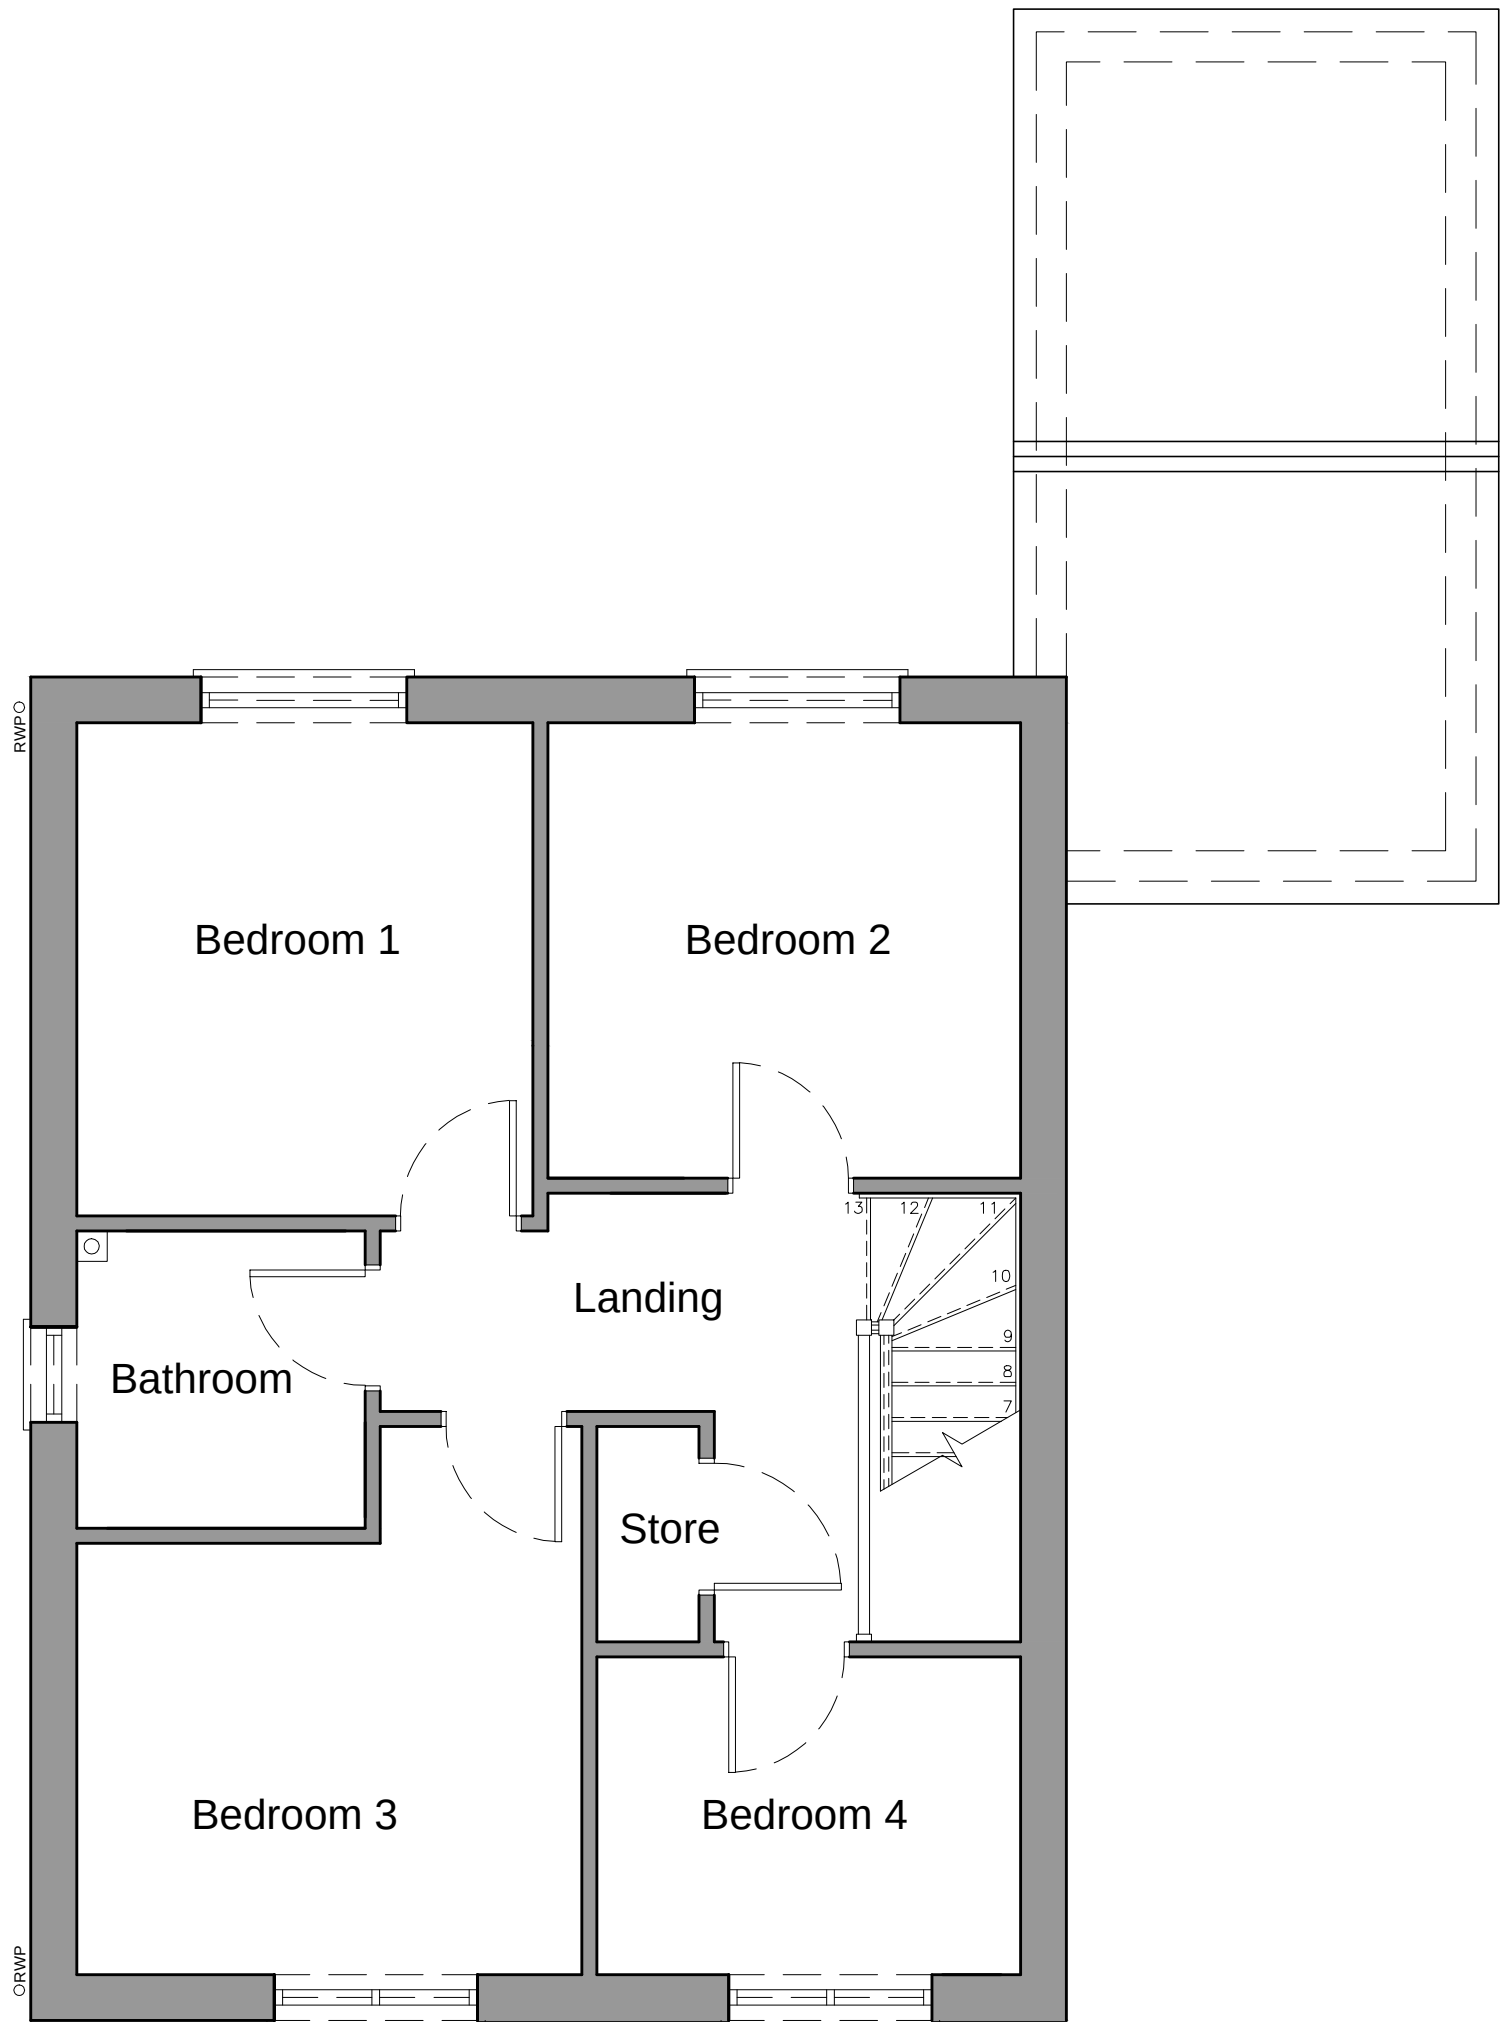

EXISTING GROUND FLOOR PLAN
Scale 1:50

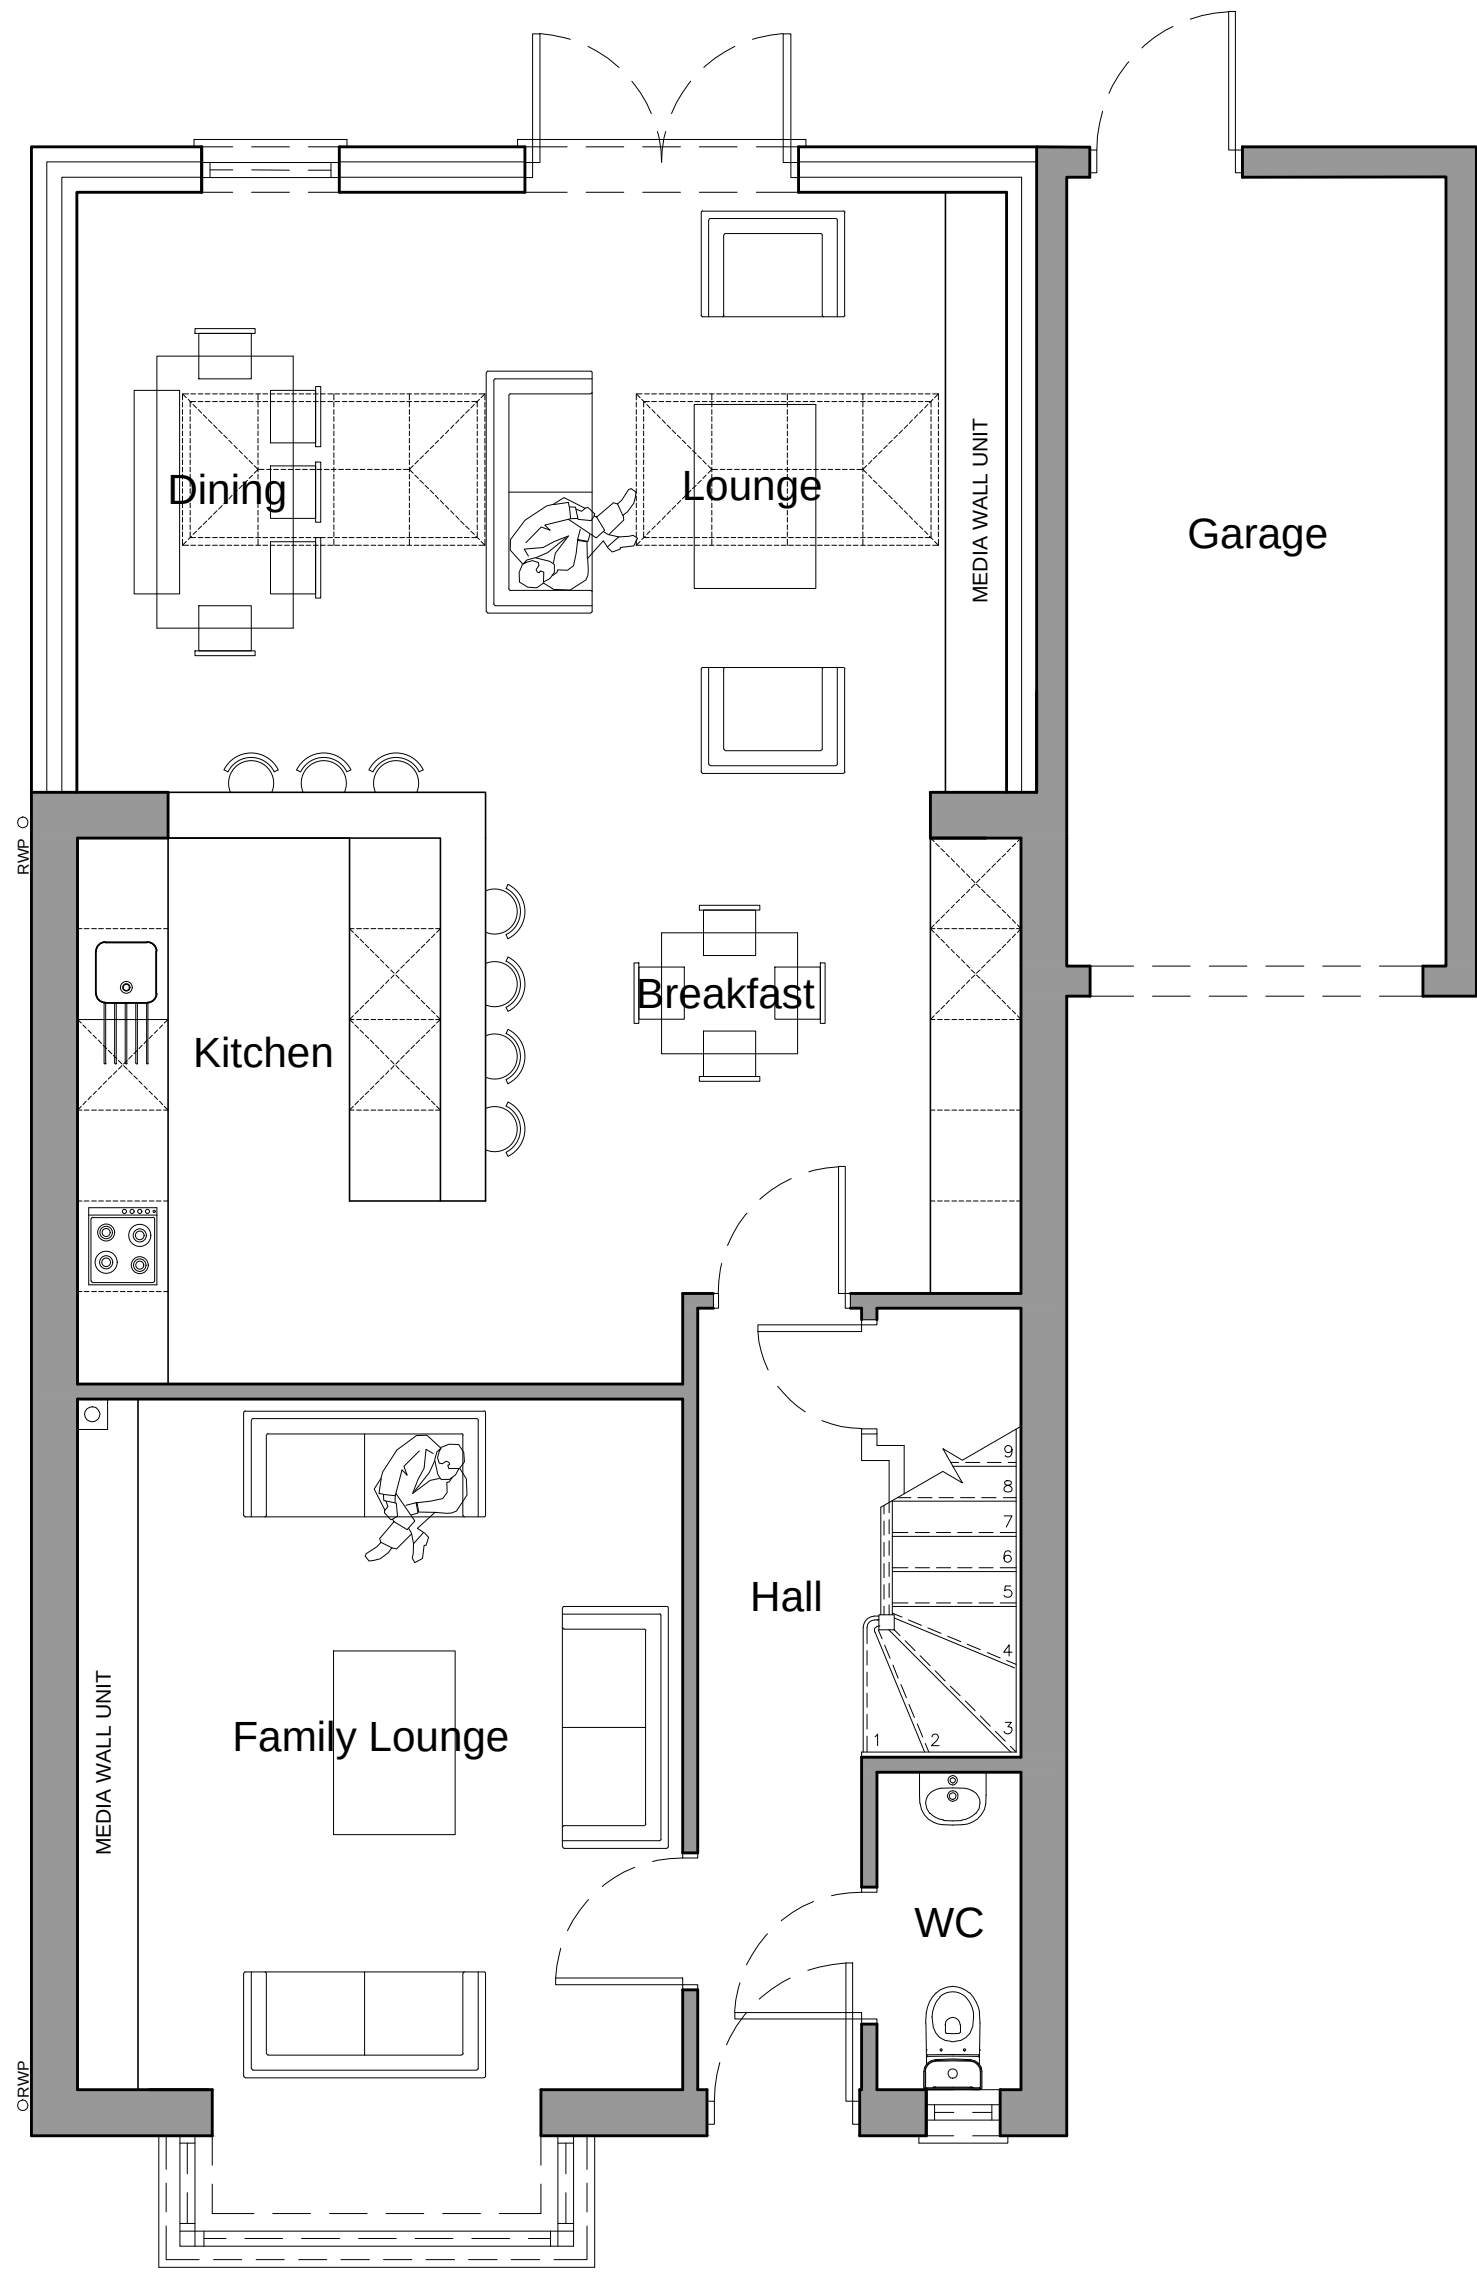

PROPOSED GROUND FLOOR PLAN
Scale 1:50

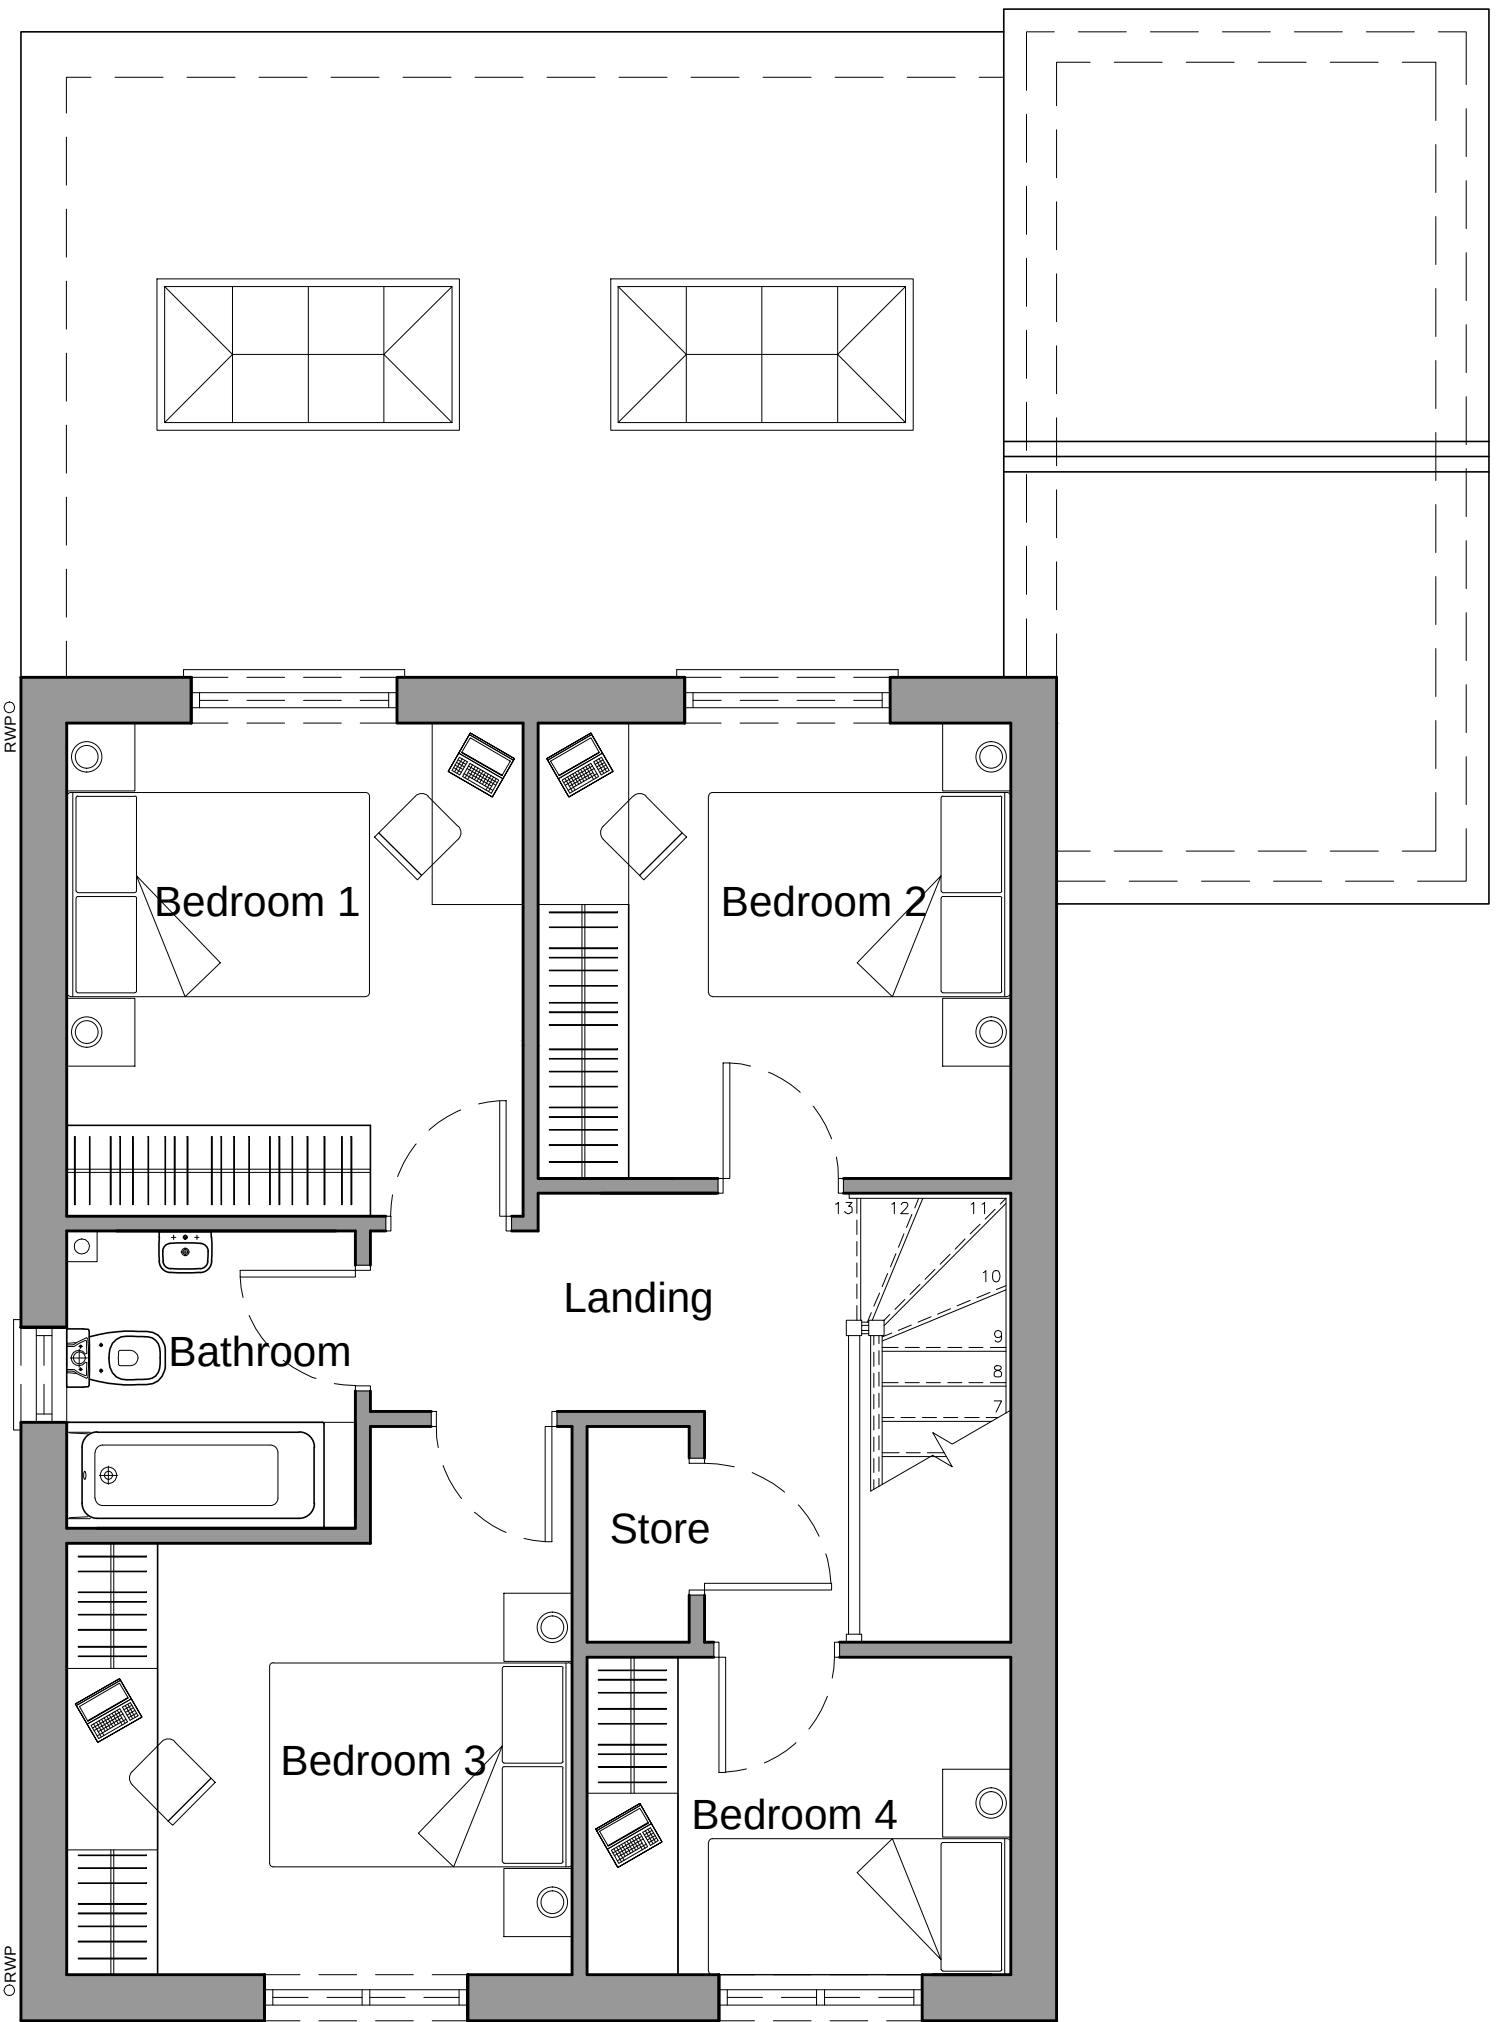

PROPOSED GROUND FLOOR PLAN
Scale 1:50




EXISTING FRONT ELEVATION
Scale 1:100



EXISTING SIDE ELEVATION
Scale 1:100




EXISTING REAR ELEVATION
Scale 1:100

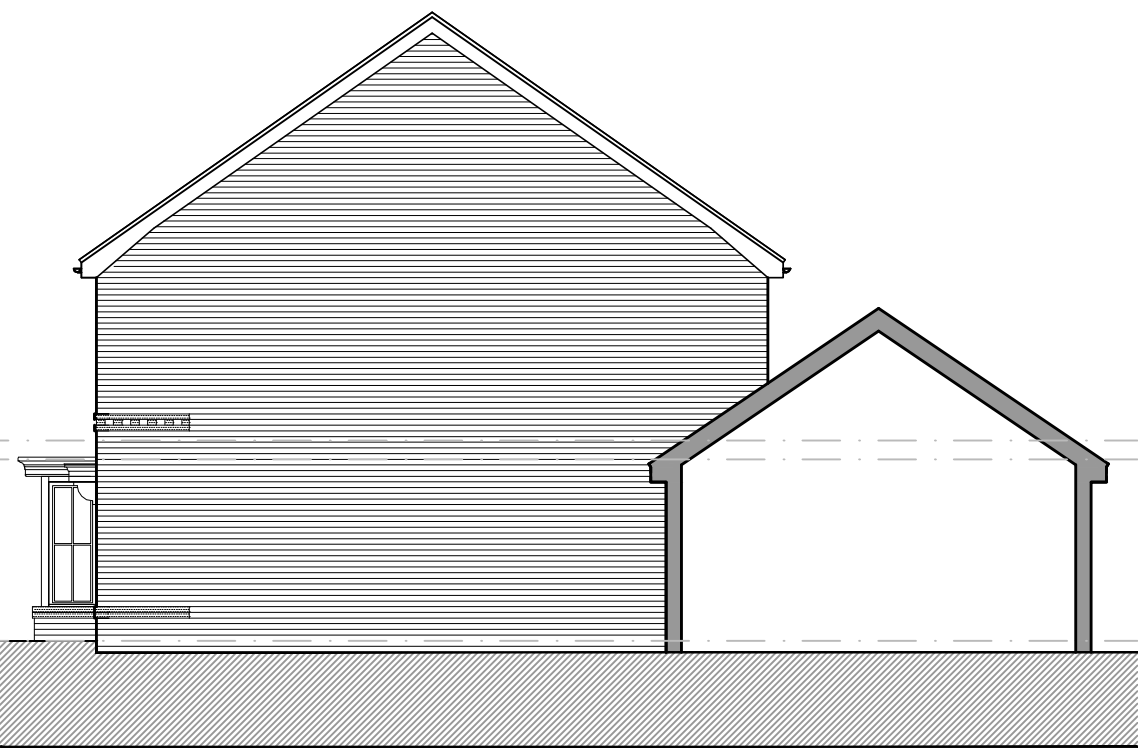

EXISTING SIDE ELEVATION
Scale 1:100




PROPOSED FRONT ELEVATION
Scale 1:100

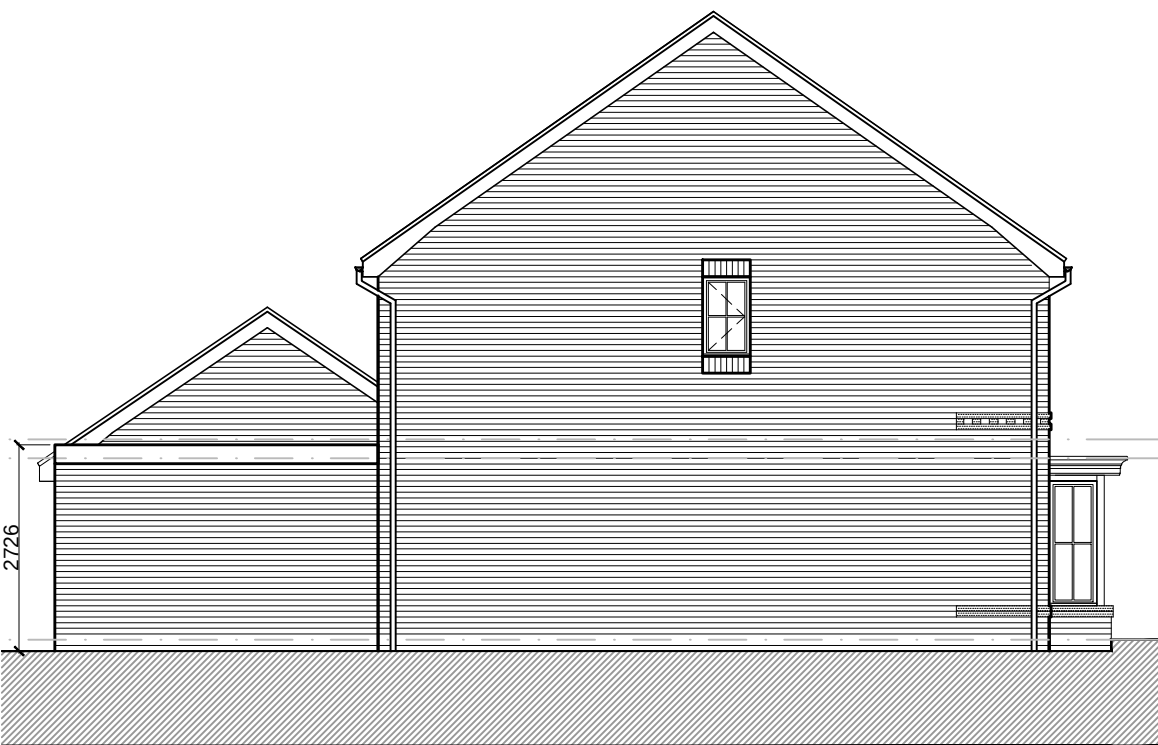

PROPOSED SIDE ELEVATION
Scale 1:100



PROPOSED REAR ELEVATION
Scale 1:100

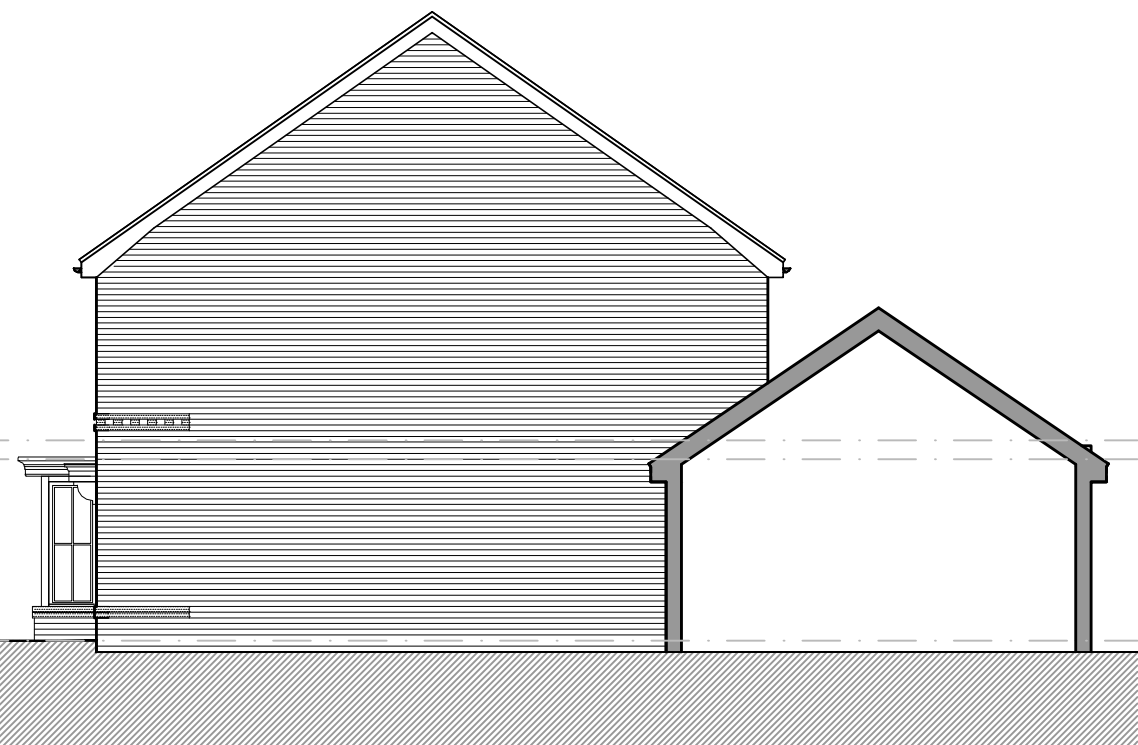

PROPOSED SIDE ELEVATION
Scale 1:100



LOCATION PLAN
Scale 1:500

NOTES

All dimensions to be checked on site. Figured dimensions to be read in preference to scaled. Drawing author accepts no responsibility for any unauthorised amendments to the drawing and does not permit unauthorised copying of the drawing. This drawing is copyright and remains the property of drawing author unless otherwise agreed.

Version	Amendment	Drawn & Date	Checked & Date	Approved & Date
McGovern Architectural Design				
Telephone : 0773000078 Email : design@mcgovrarchitecturaldesign.co.uk				
Internal Project Number				
Client				
MR_TUAN_NGO				
Project Name				
4_CRANFORD_PLACE_LIVERPOOL				
Drawing Title				
EXISTING&PROPOSED_PLANS				
Scale SHOWN	Original Size A1	*		
Date 01.02.23	Drawn MMC	Checked MMC	Approved *	Status *
Drawing Number				Revision *
PL_01				