



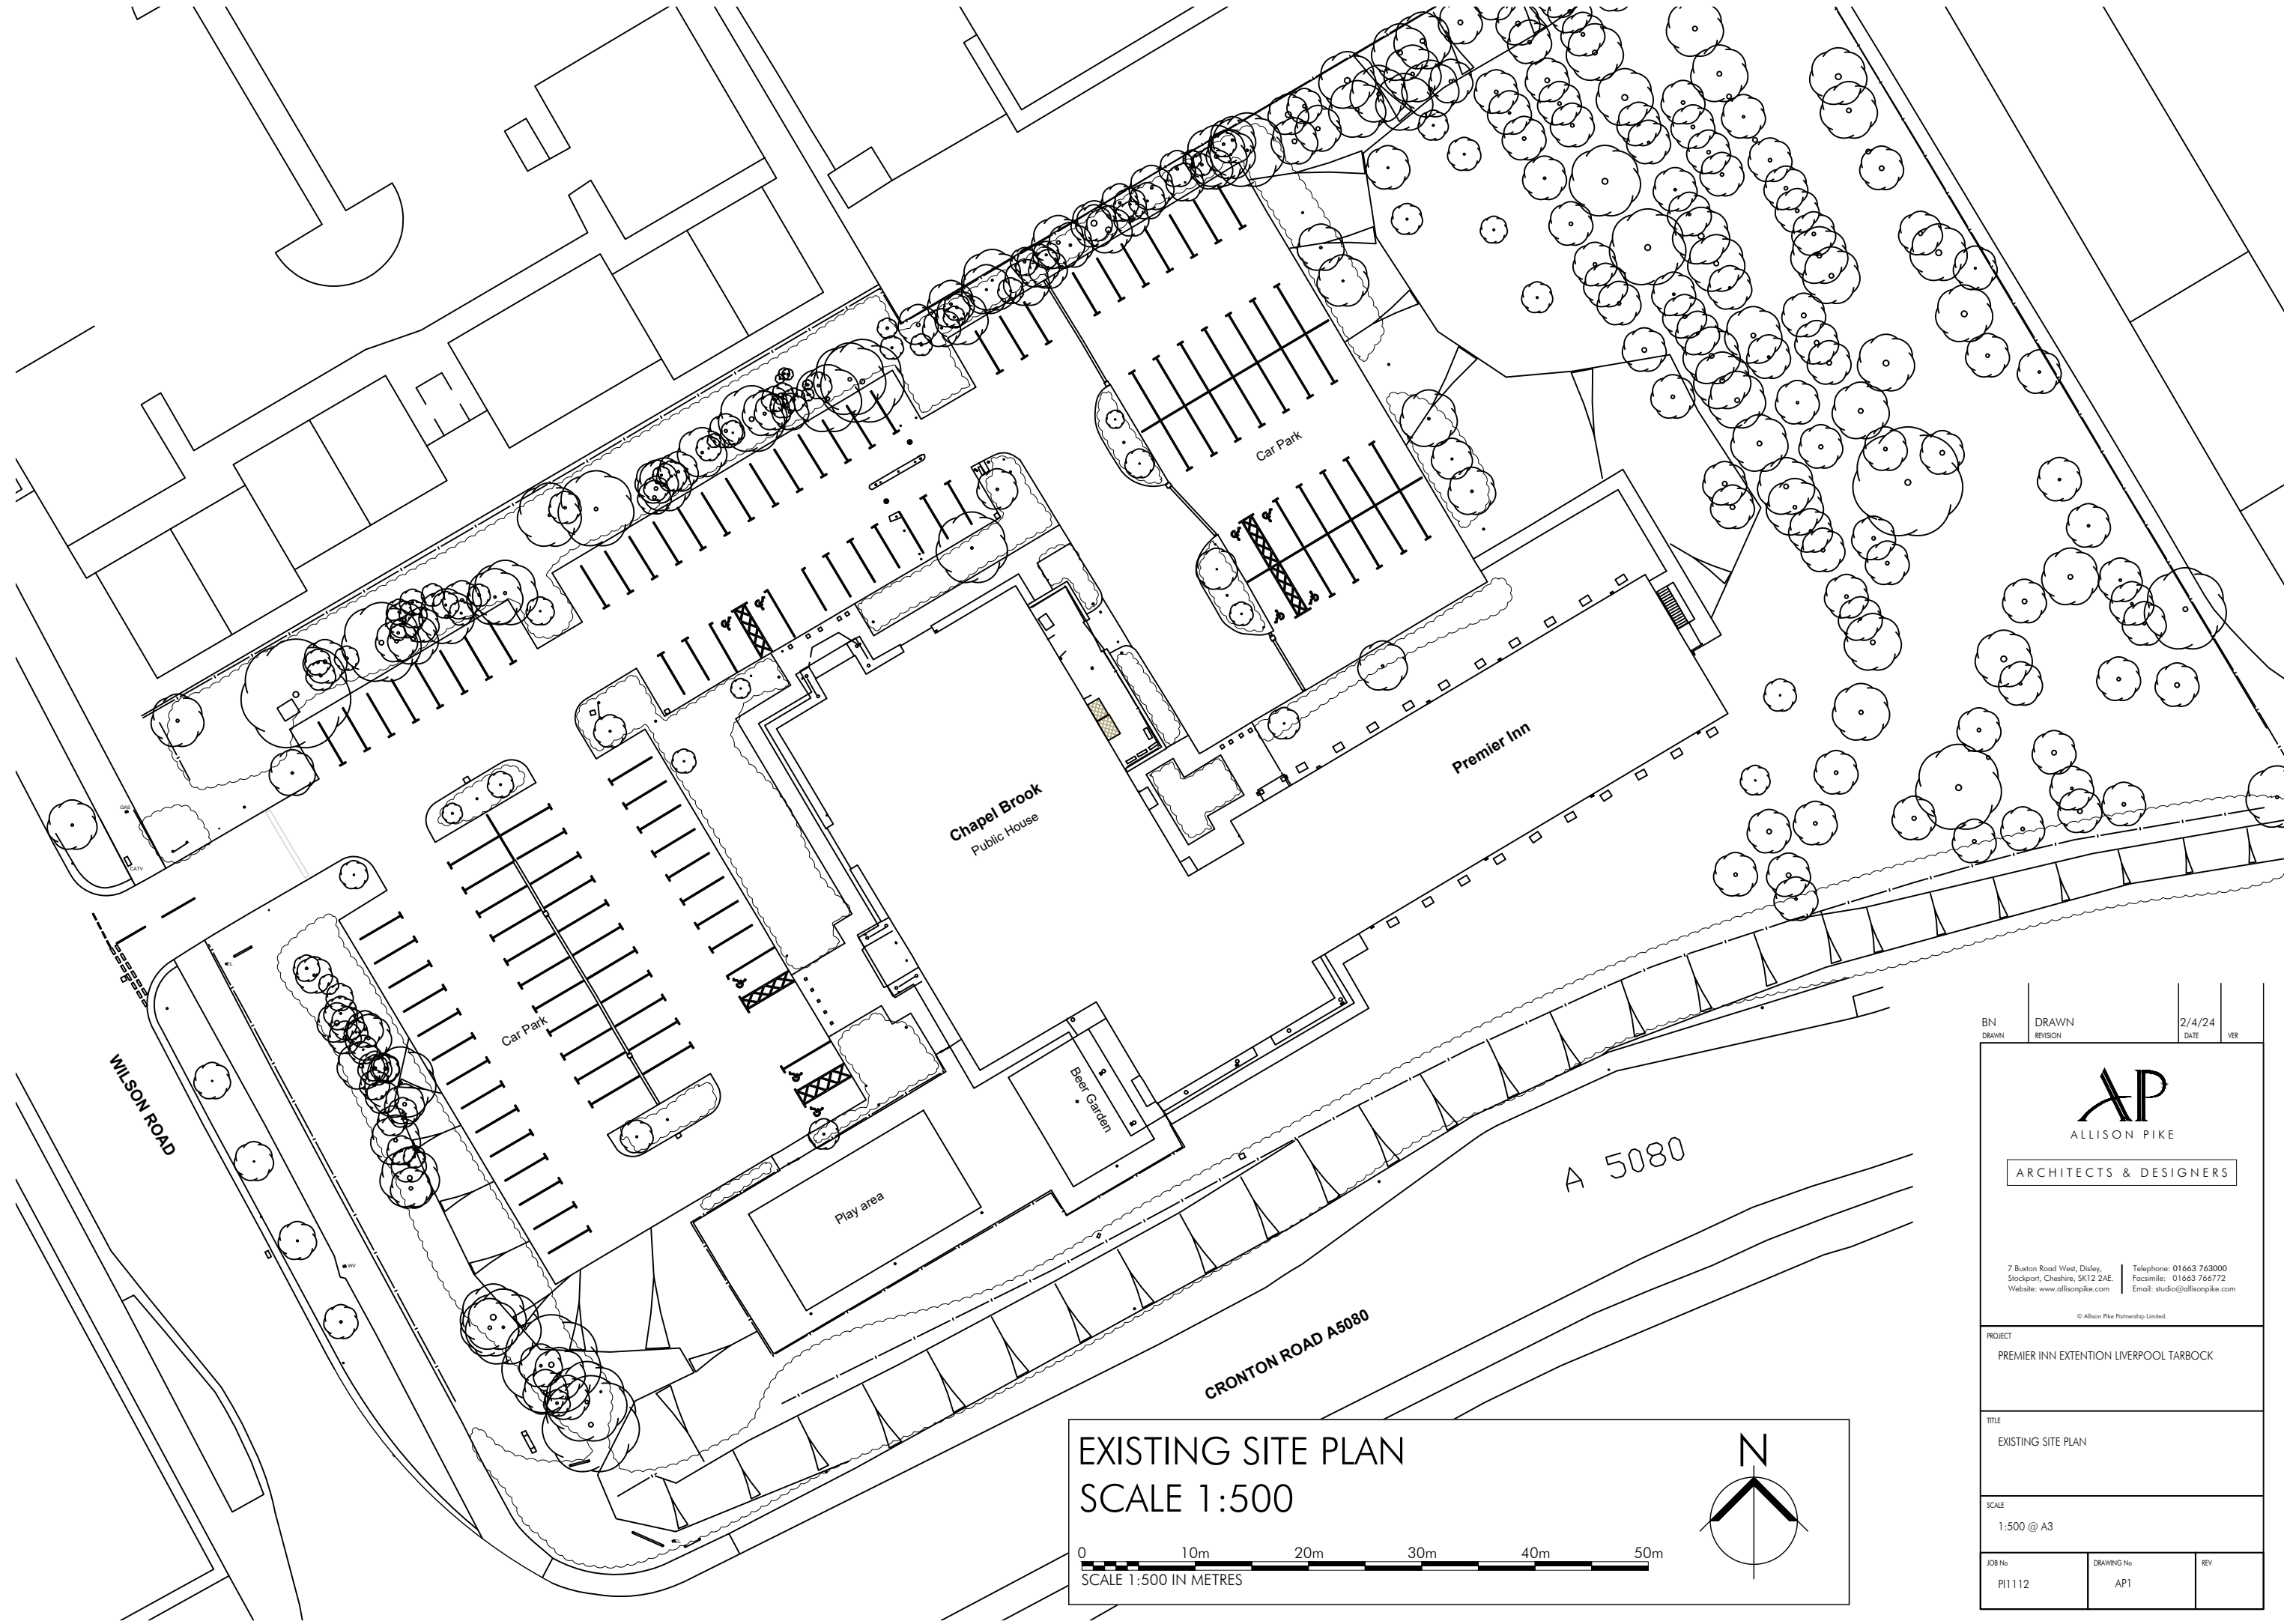

EXISTING SITE PLAN
SCALE 1:500

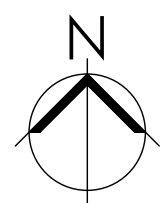

BN DRAWN	DRAWN REVISION	2/4/24 DATE	VER
AP ALLISON PIKE ARCHITECTS & DESIGNERS			
7 Buxton Road West, Disley, Stockport, Cheshire, SK12 2AE Telephone: 01663 763000 Facsimile: 01663 766772 Website: www.allisonpike.com Email: studio@allisonpike.com			
© Allison Pike Partnership Limited			
PROJECT PREMIER INN EXTENSION LIVERPOOL TARBOCK			
TITLE EXISTING SITE PLAN			
SCALE 1:500 @ A3			
JOB No PI1112	DRAWING No AP1	REV	