


20 Elstree Court
Widnes WA8 3EP
Telephone 0151 420 7895

DWG No.		L35 2UE/125/02
TITLE		Existing Block Plan, Roof Plan & Site Plan
PROJECT		Proposed Development to 125 Dragon Lane Whiston L35 2UE
CLIENT		Mr. & Mrs. Doyle
DATE	19/01/2022	
SCALE AT A4		1 : 200

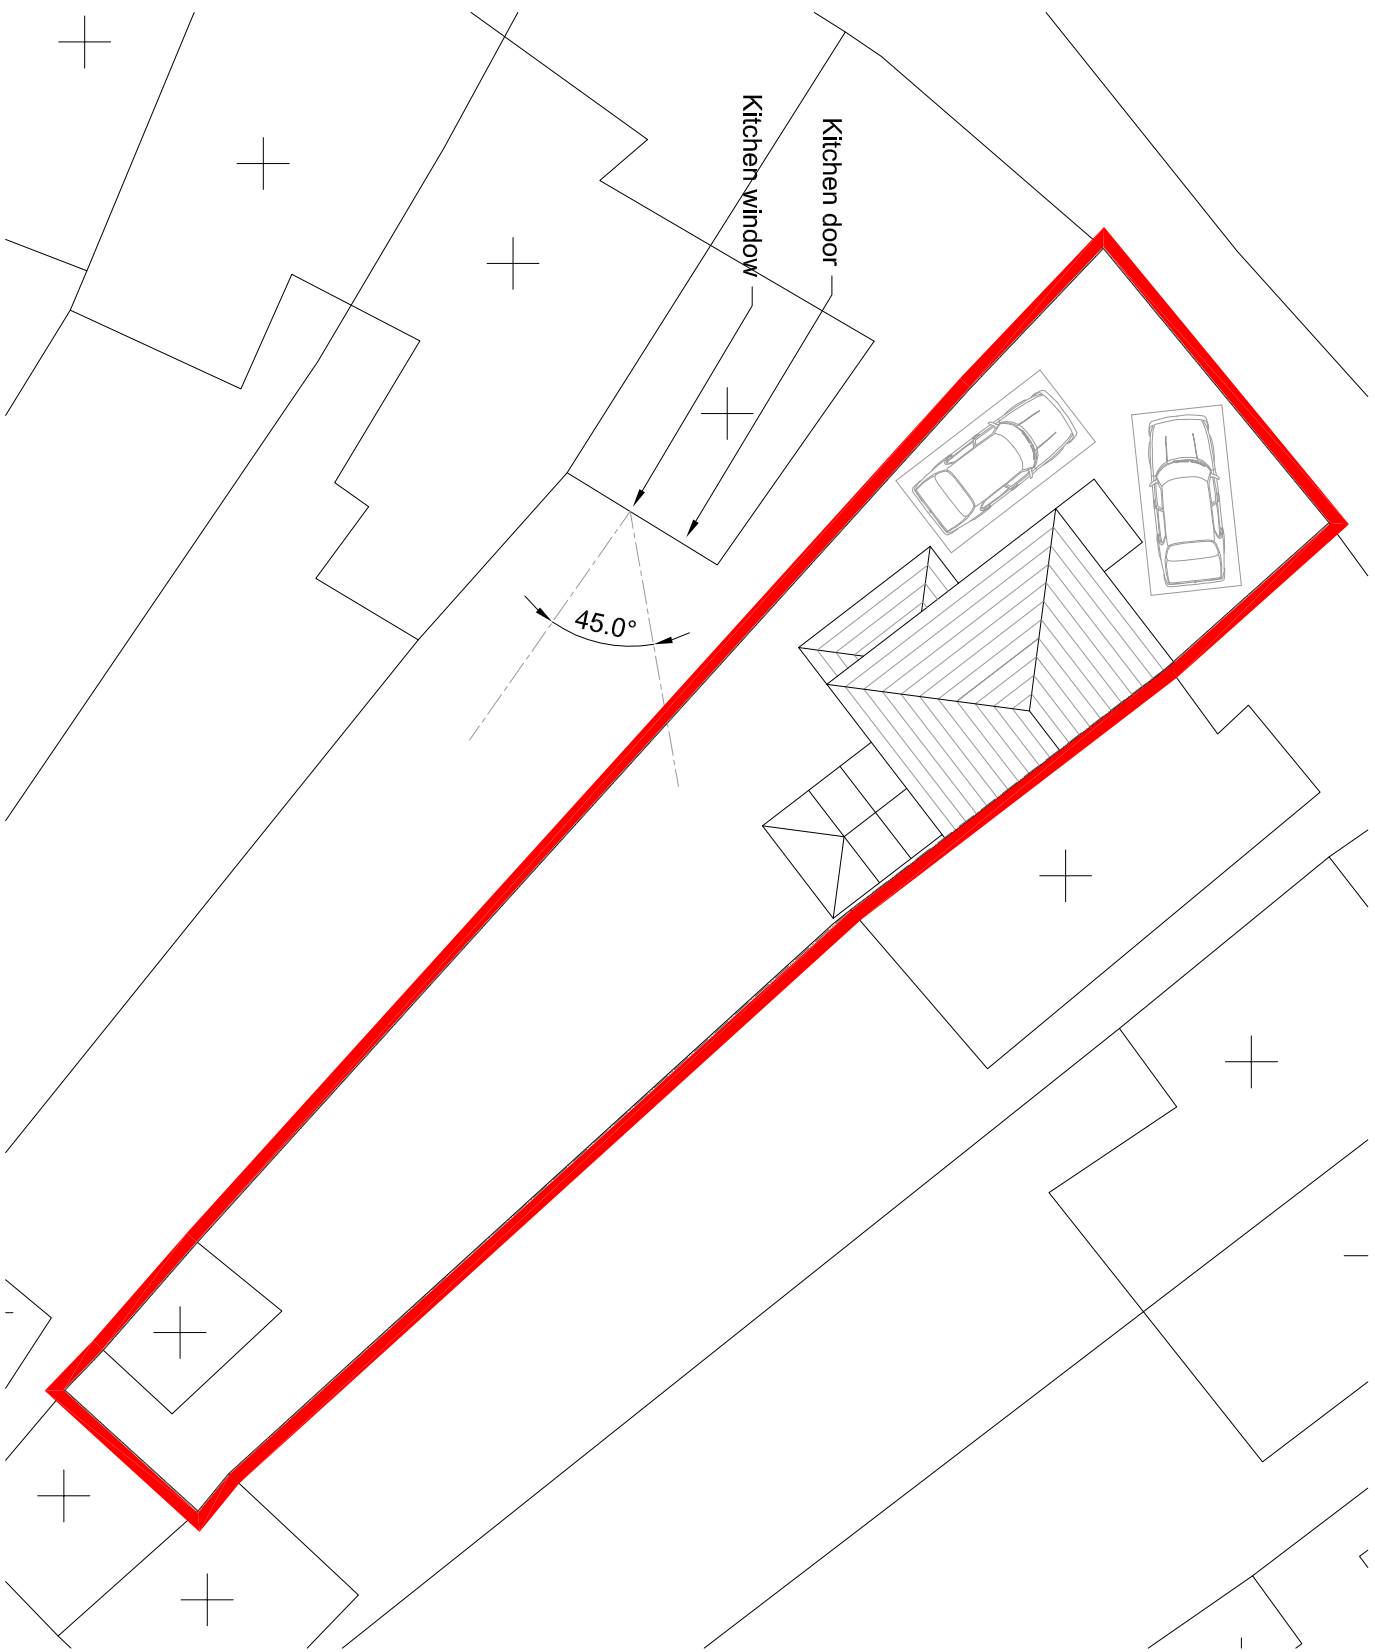