




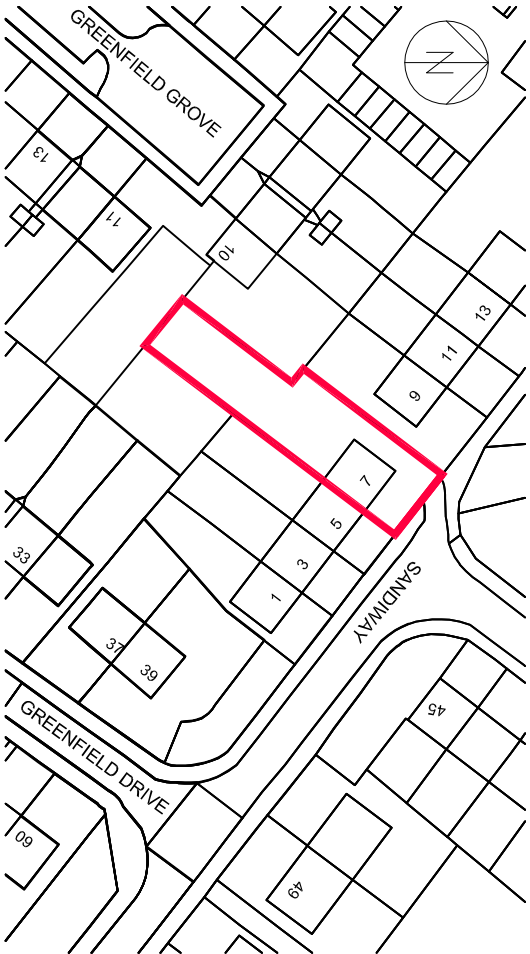


Location plan @ 1:1250 scale

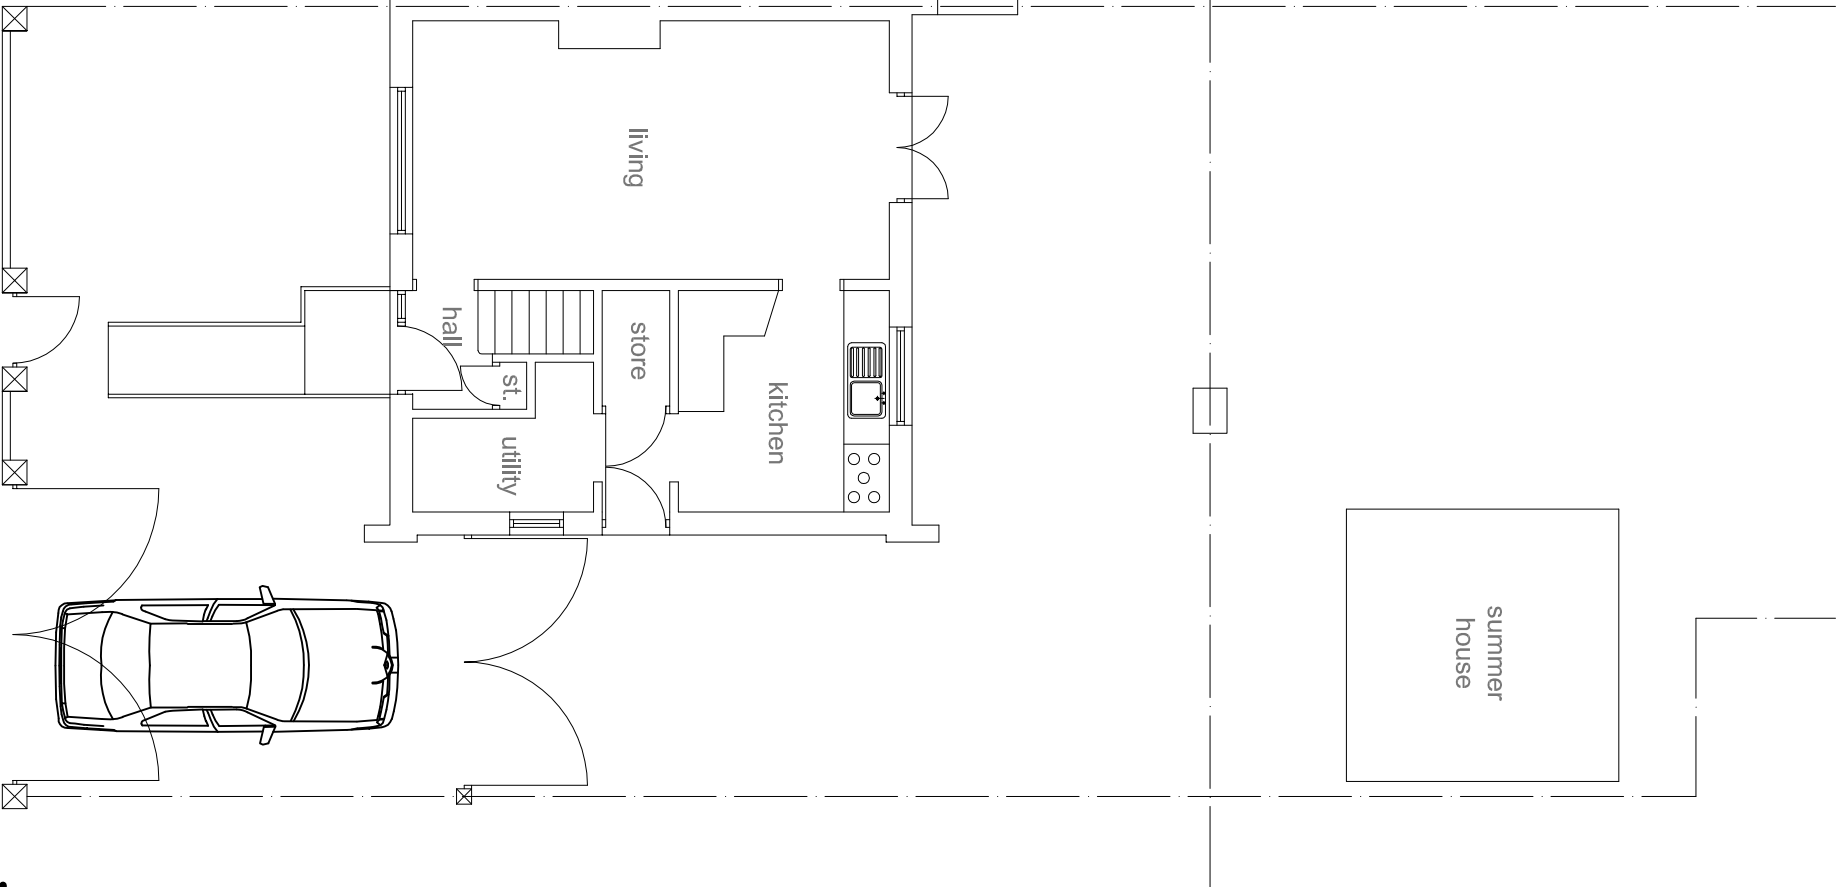


Existing ground floor plan @ 1:100 scale

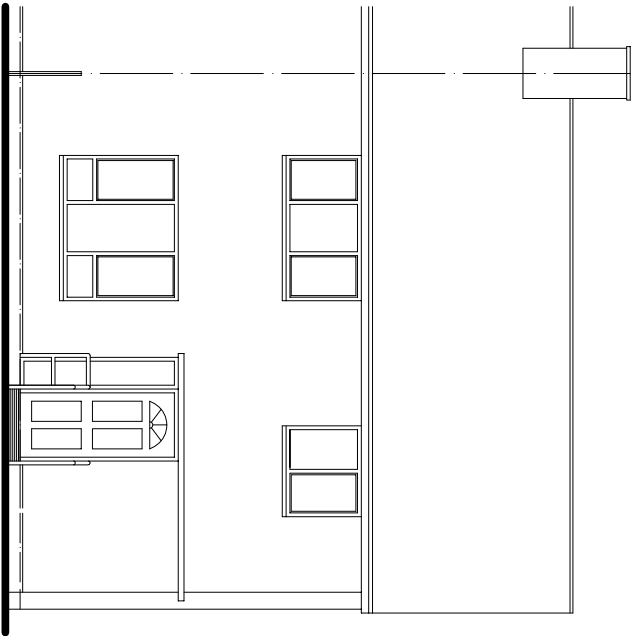


Existing front elevation @ 1:100 scale

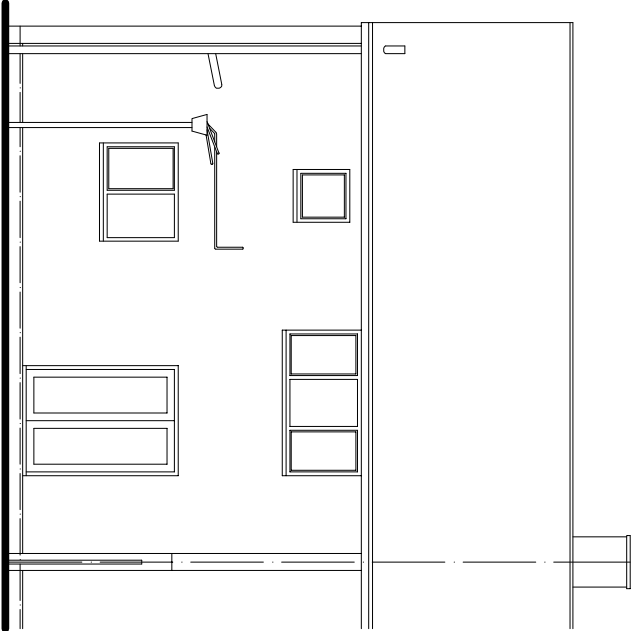


Existing rear elevation @ 1:100 scale

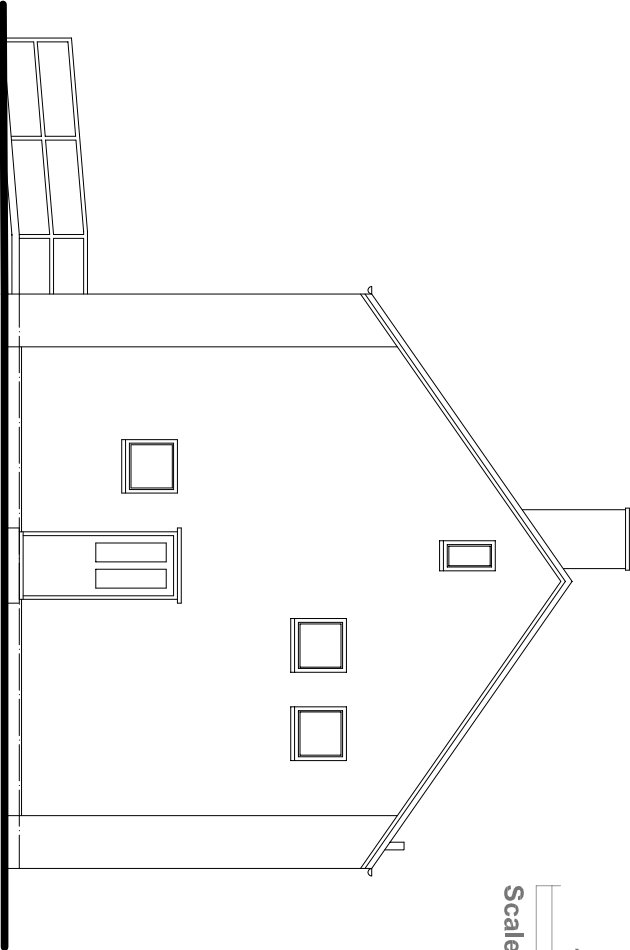

Existing side (north-west) elevation @ 1:100 scale

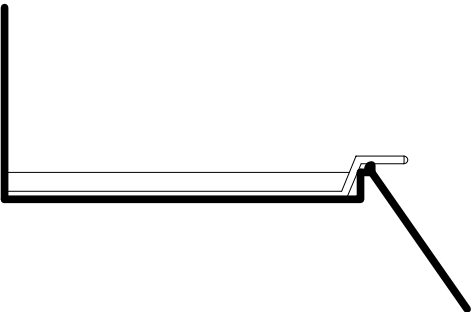

Existing side (south-east) elevation @ 1:100 scale

 

Project:

PROPOSED SINGLE STOREY SIDE
BEDROOM AND SHOWER ROOM
EXTENSION AND INTERNAL ALTS.

at:
7 SANDIWAY
HUYTON, L36 0UN
for:
MR ALAN BURKE

EXISTING LAYOUT & LOCATION PLAN

Scale:	1:100 & 1:1250	Date:	January 2022
Drawing Number:	2010705-01	Revision:	A